




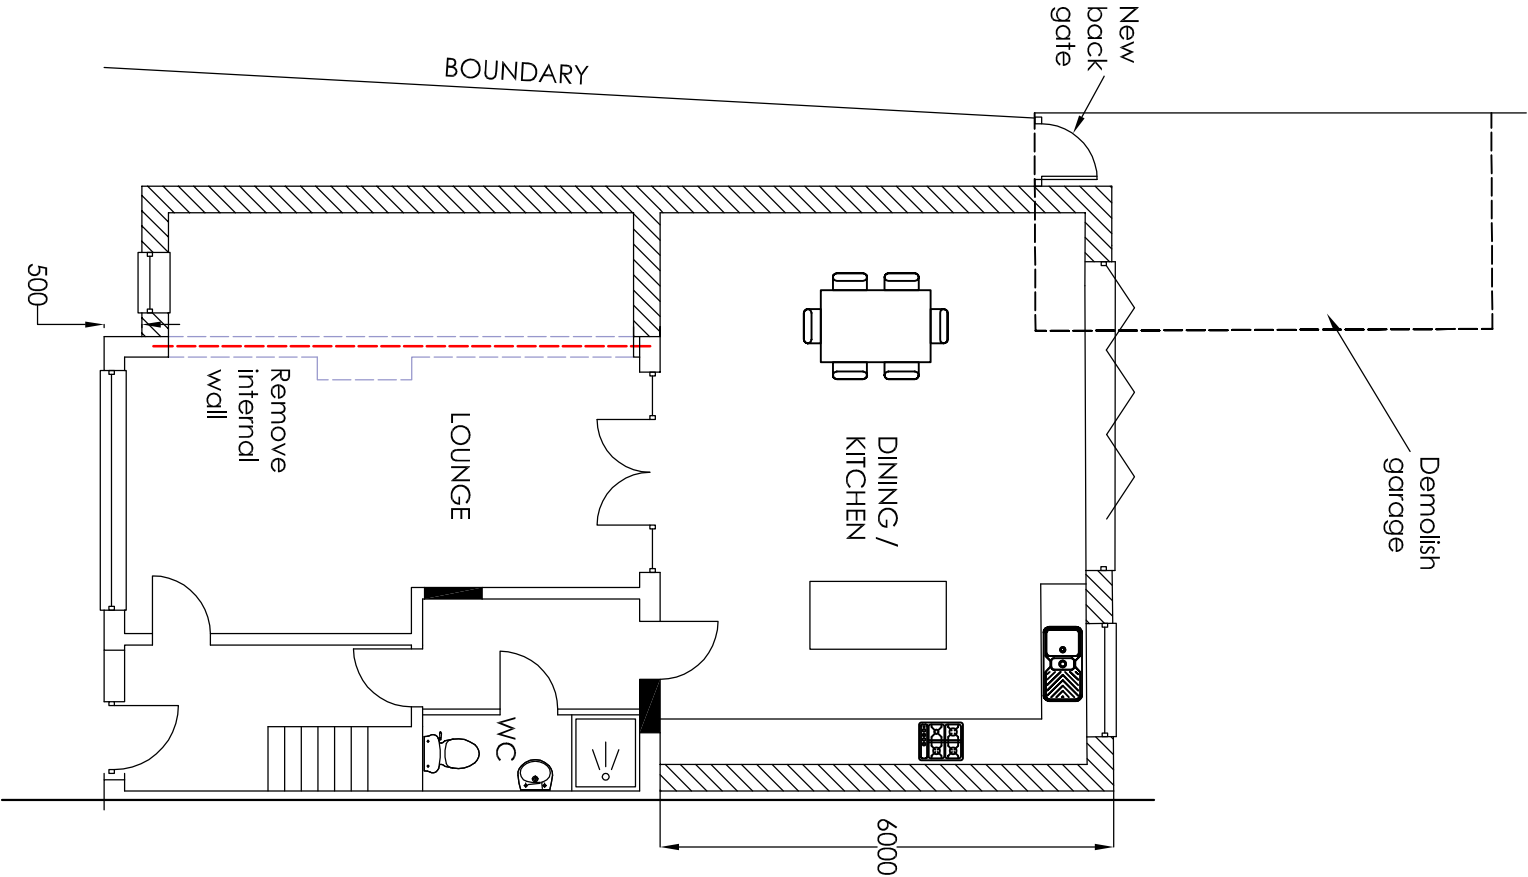

Proposed GF Plan

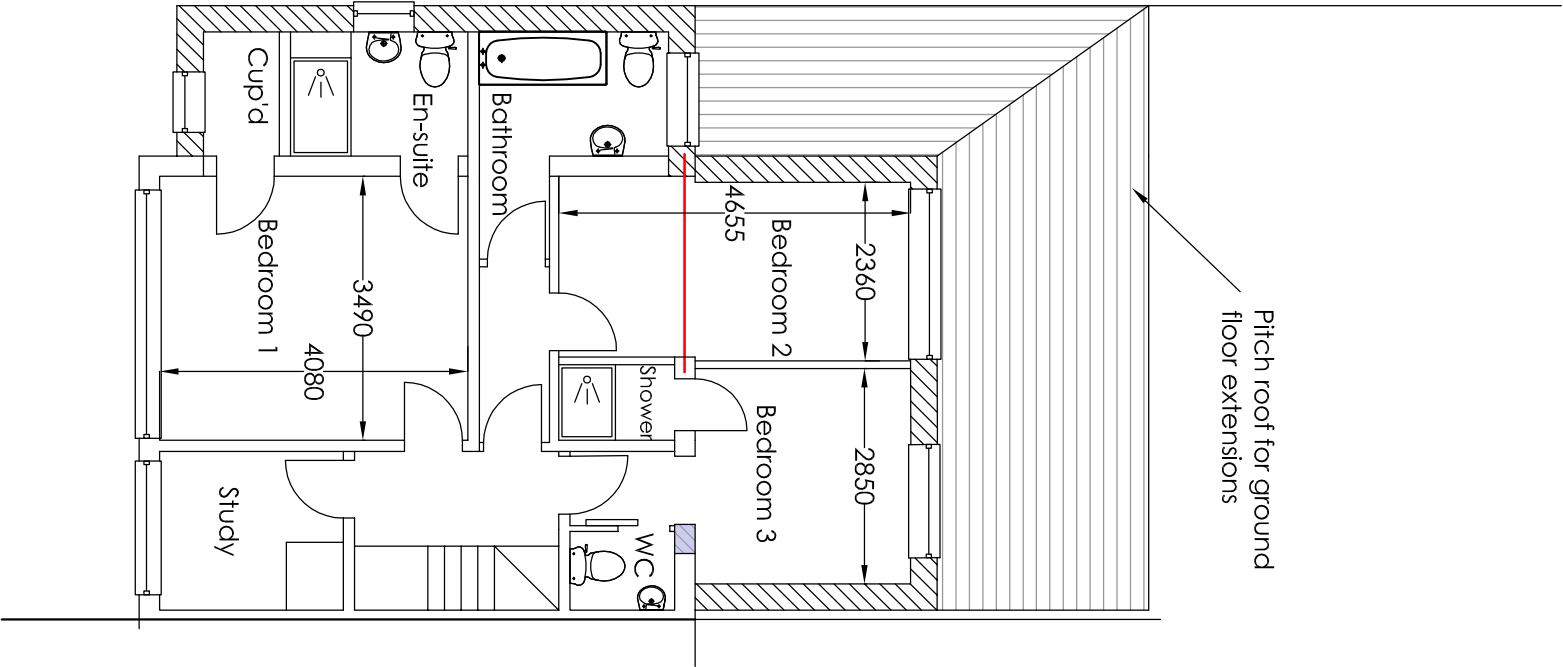

Proposed FF Plan

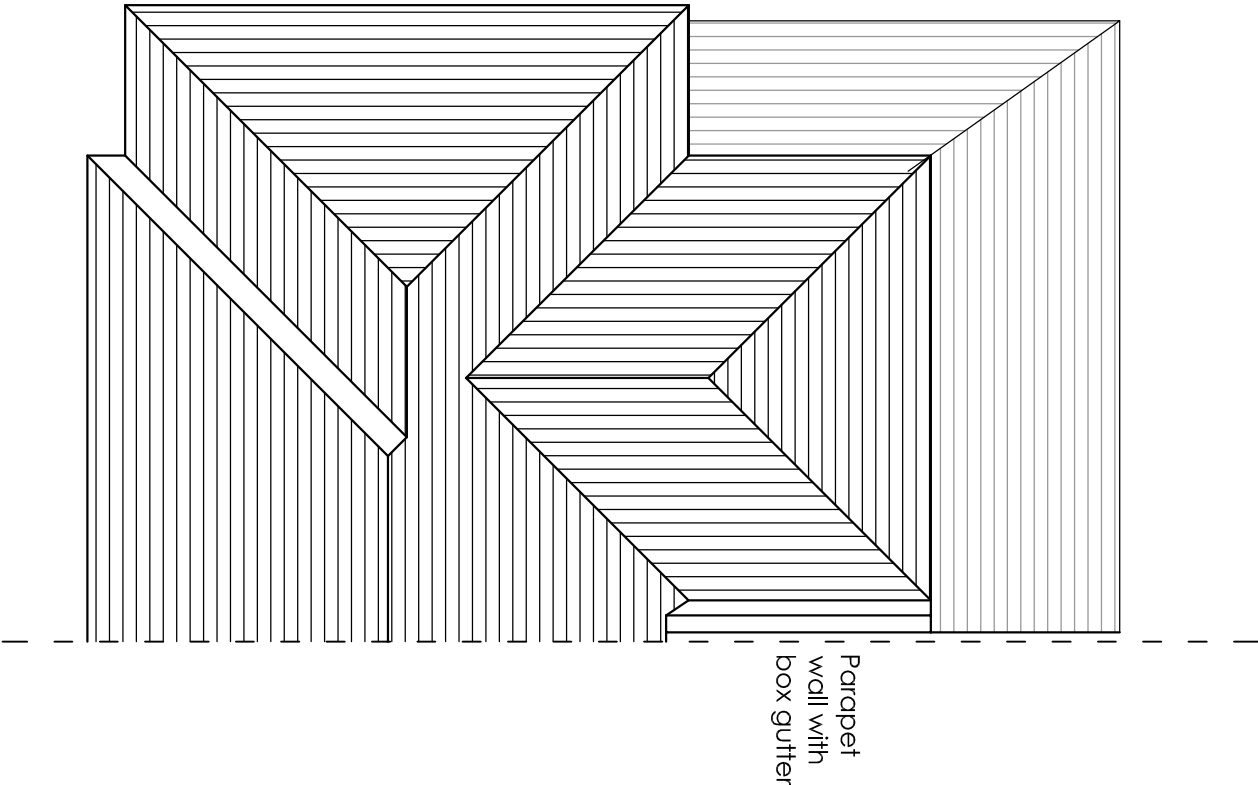

Proposed Roof Plan

Project Mr D S Dhot 98 Vigilant Way Gravesend Kent DA12 4PN Two storey side, ground floor and first floor rear extensions, demolish garage and new vehicle crossover			Revised first floor layout Rev		Feb 25 Date	H Channa Picaroons Maidstone Road Platt Kent TN15 8LB Tel: 07828277909 E-mail: hbechanna@tiscali.co.uk		
Drawing Title Proposed Floors / Roof Plans			Drawn HC	Date Nov 24	Scale 1:100	Drawing No. 98VW/A3/O2A		