




Front Elevation

As Existing


Scale 1:100

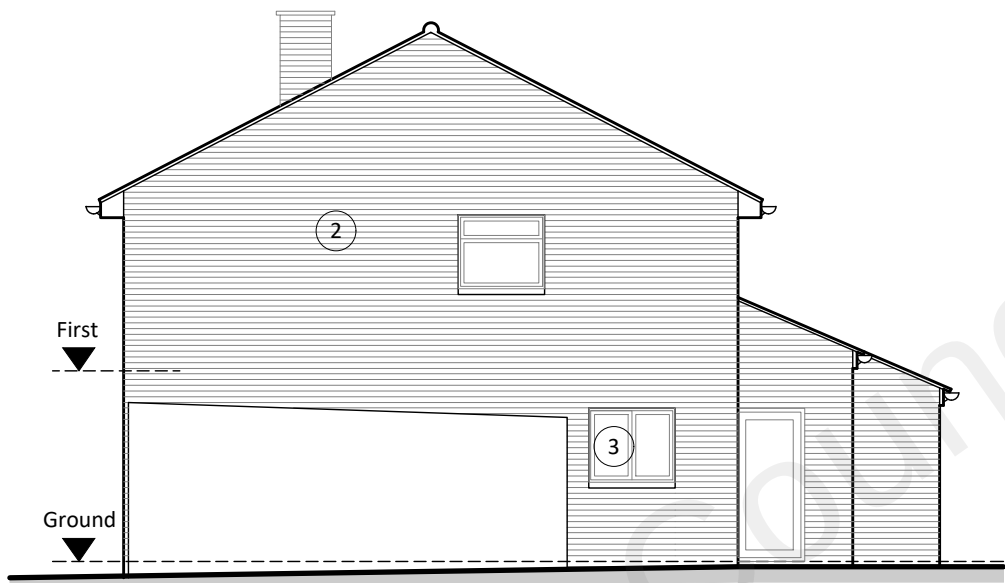

Side Elevation

As Existing


Scale 1:100

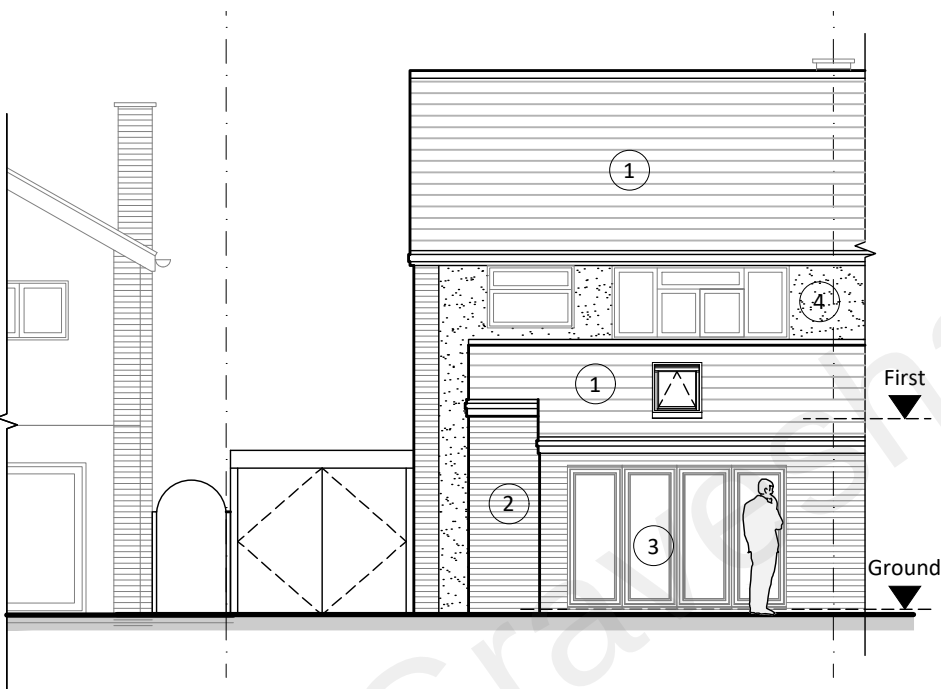

Rear Elevation

As Existing

Scale 1:100

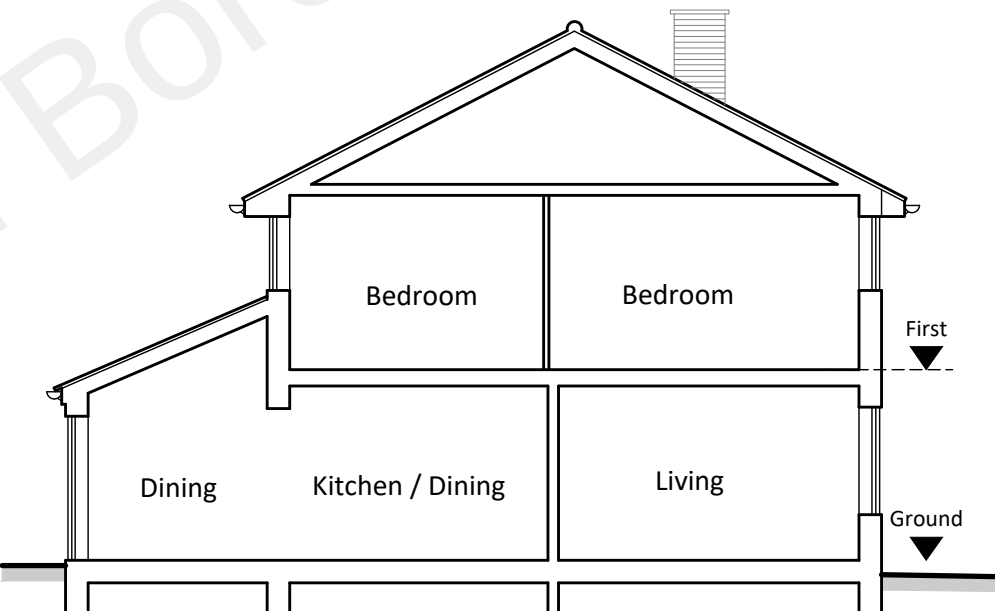

Side Elevation / Section

As Existing

Scale 1:100

KEY TO MATERIALS	
1	Concrete tiles
2	Facing brickwork
3	White uPVC double glazed windows & doors
4	Pebble dash render
5	Vertical tiling



F O R A P P R O V A L

CLIENT Mr & Mrs Wilson	PROJECT 6 Westfield Close Gravesend DA12 5EH	DRAWN SP	DATE Jan 2022	SCALE 1:100	DWG SIZE A3
WORK STAGE Planning	DRAWING Elevations As Existing	DRAWING NO. SP-487-P-100-03	REVISION		