




Front Elevation

As Proposed

Scale 1:100

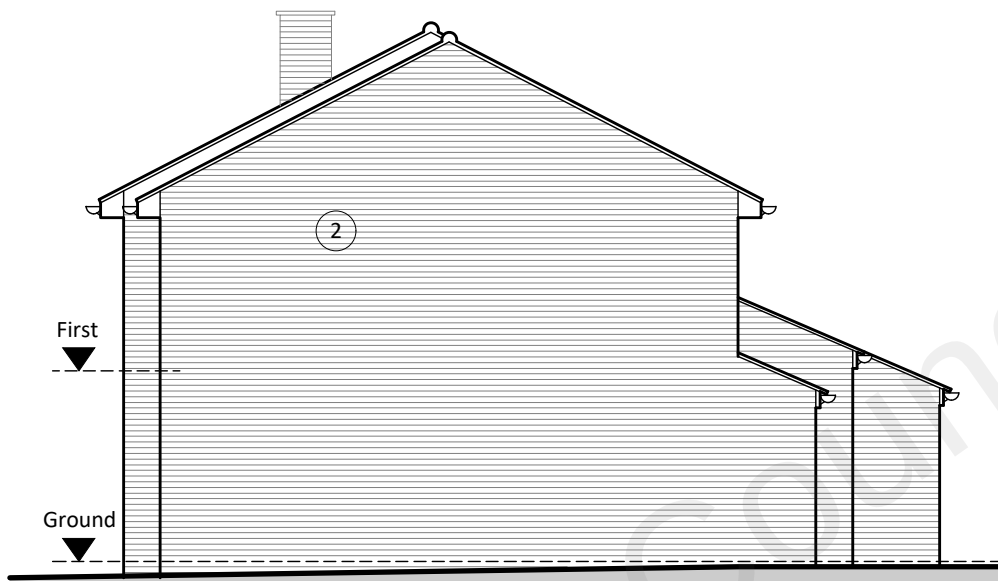

Side Elevation

As Proposed

Scale 1:100

KEY TO MATERIALS (ALL TO MATCH EXISTING)


- 1 Concrete tiles
- 2 Facing brickwork
- 3 White uPVC double glazed windows & doors
- 4 Pebble dash render
- 5 Vertical tiling



Rear Elevation

As Proposed

Scale 1:100

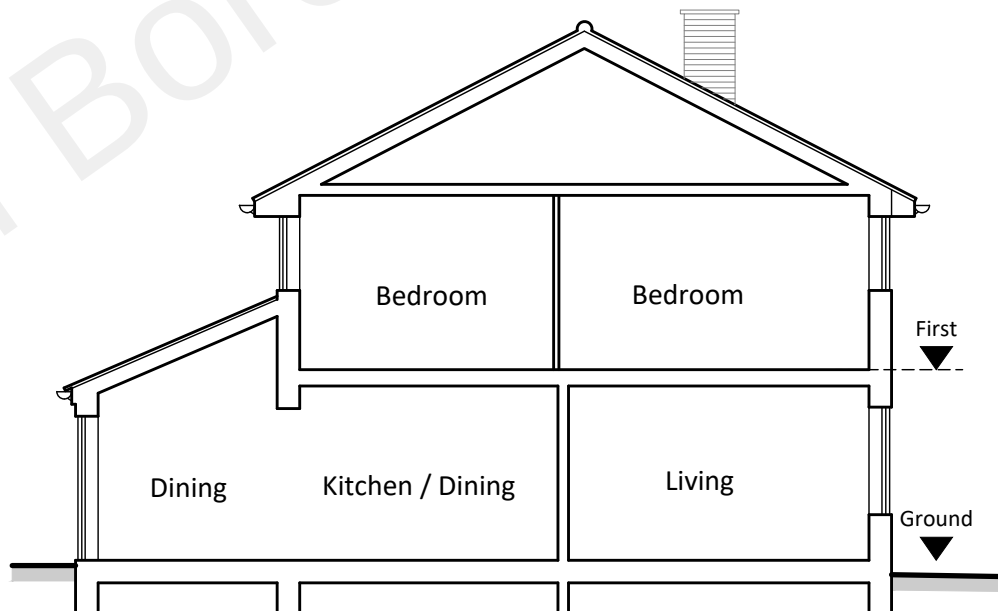

Side Elevation / Section

As Proposed

Scale 1:100

F O R A P P R O V A L



CLIENT Mr & Mrs Moore	PROJECT 6 Westfield Close Gravesend DA12 5EH	DRAWN SP	DATE Jan 2022	SCALE 1:100	DWG SIZE A3
WORK STAGE Planning	DRAWING Elevations - As Proposed	DRAWING NO. SP-486-P-100-05	REVISION		