


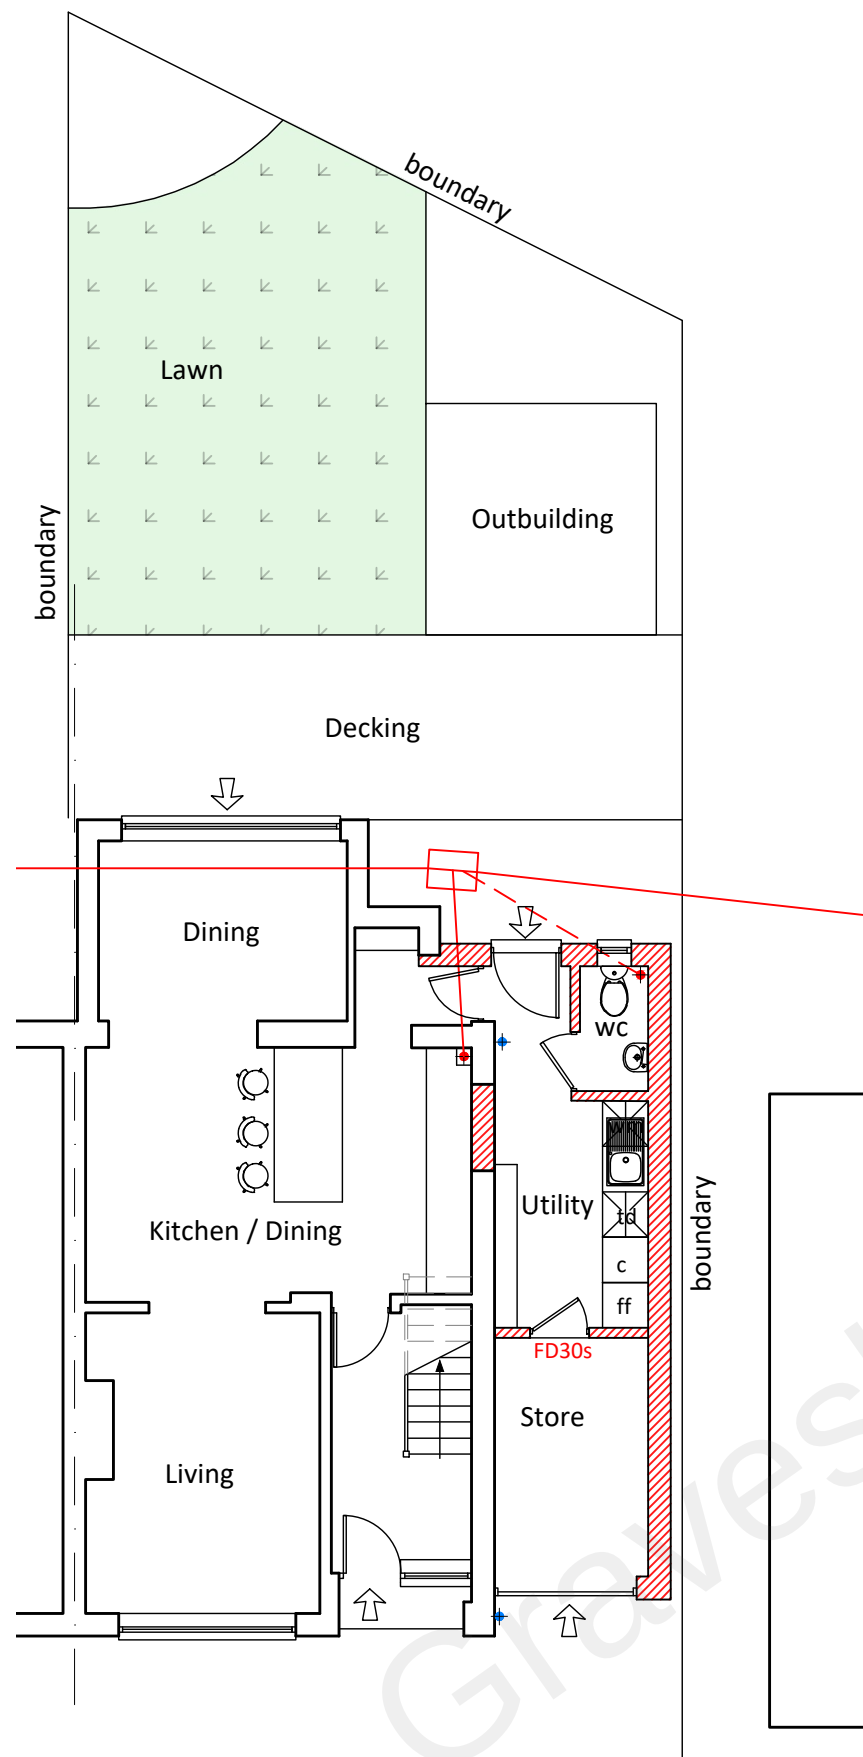


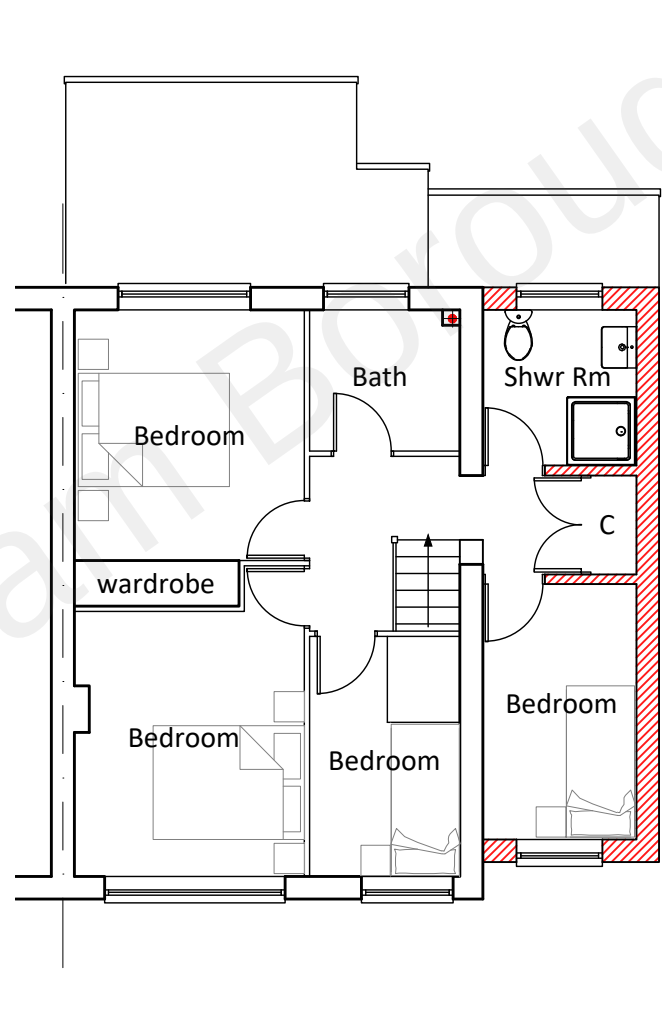

Ground Floor Plan
As Proposed Scale 1:100

 

First Floor Plan
As Proposed Scale 1:100

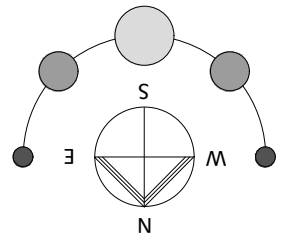

F O R A P P R O V A L

CLIENT Mr & Mrs Wilson	PROJECT 6 Westfield Close Gravesend DA12 5EH	DRAWN SP	DATE Jan 2022	SCALE 1:100	DWG SIZE A3
WORK STAGE Planning	DRAWING Floor Plans As Proposed	DRAWING NO. SP-487-P-100-04	REVISION.		