
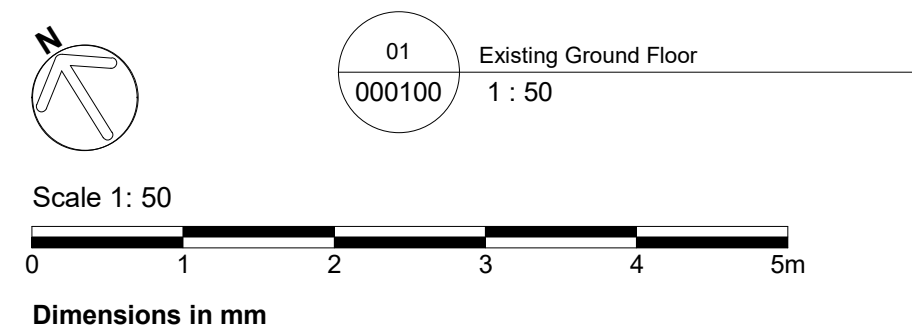


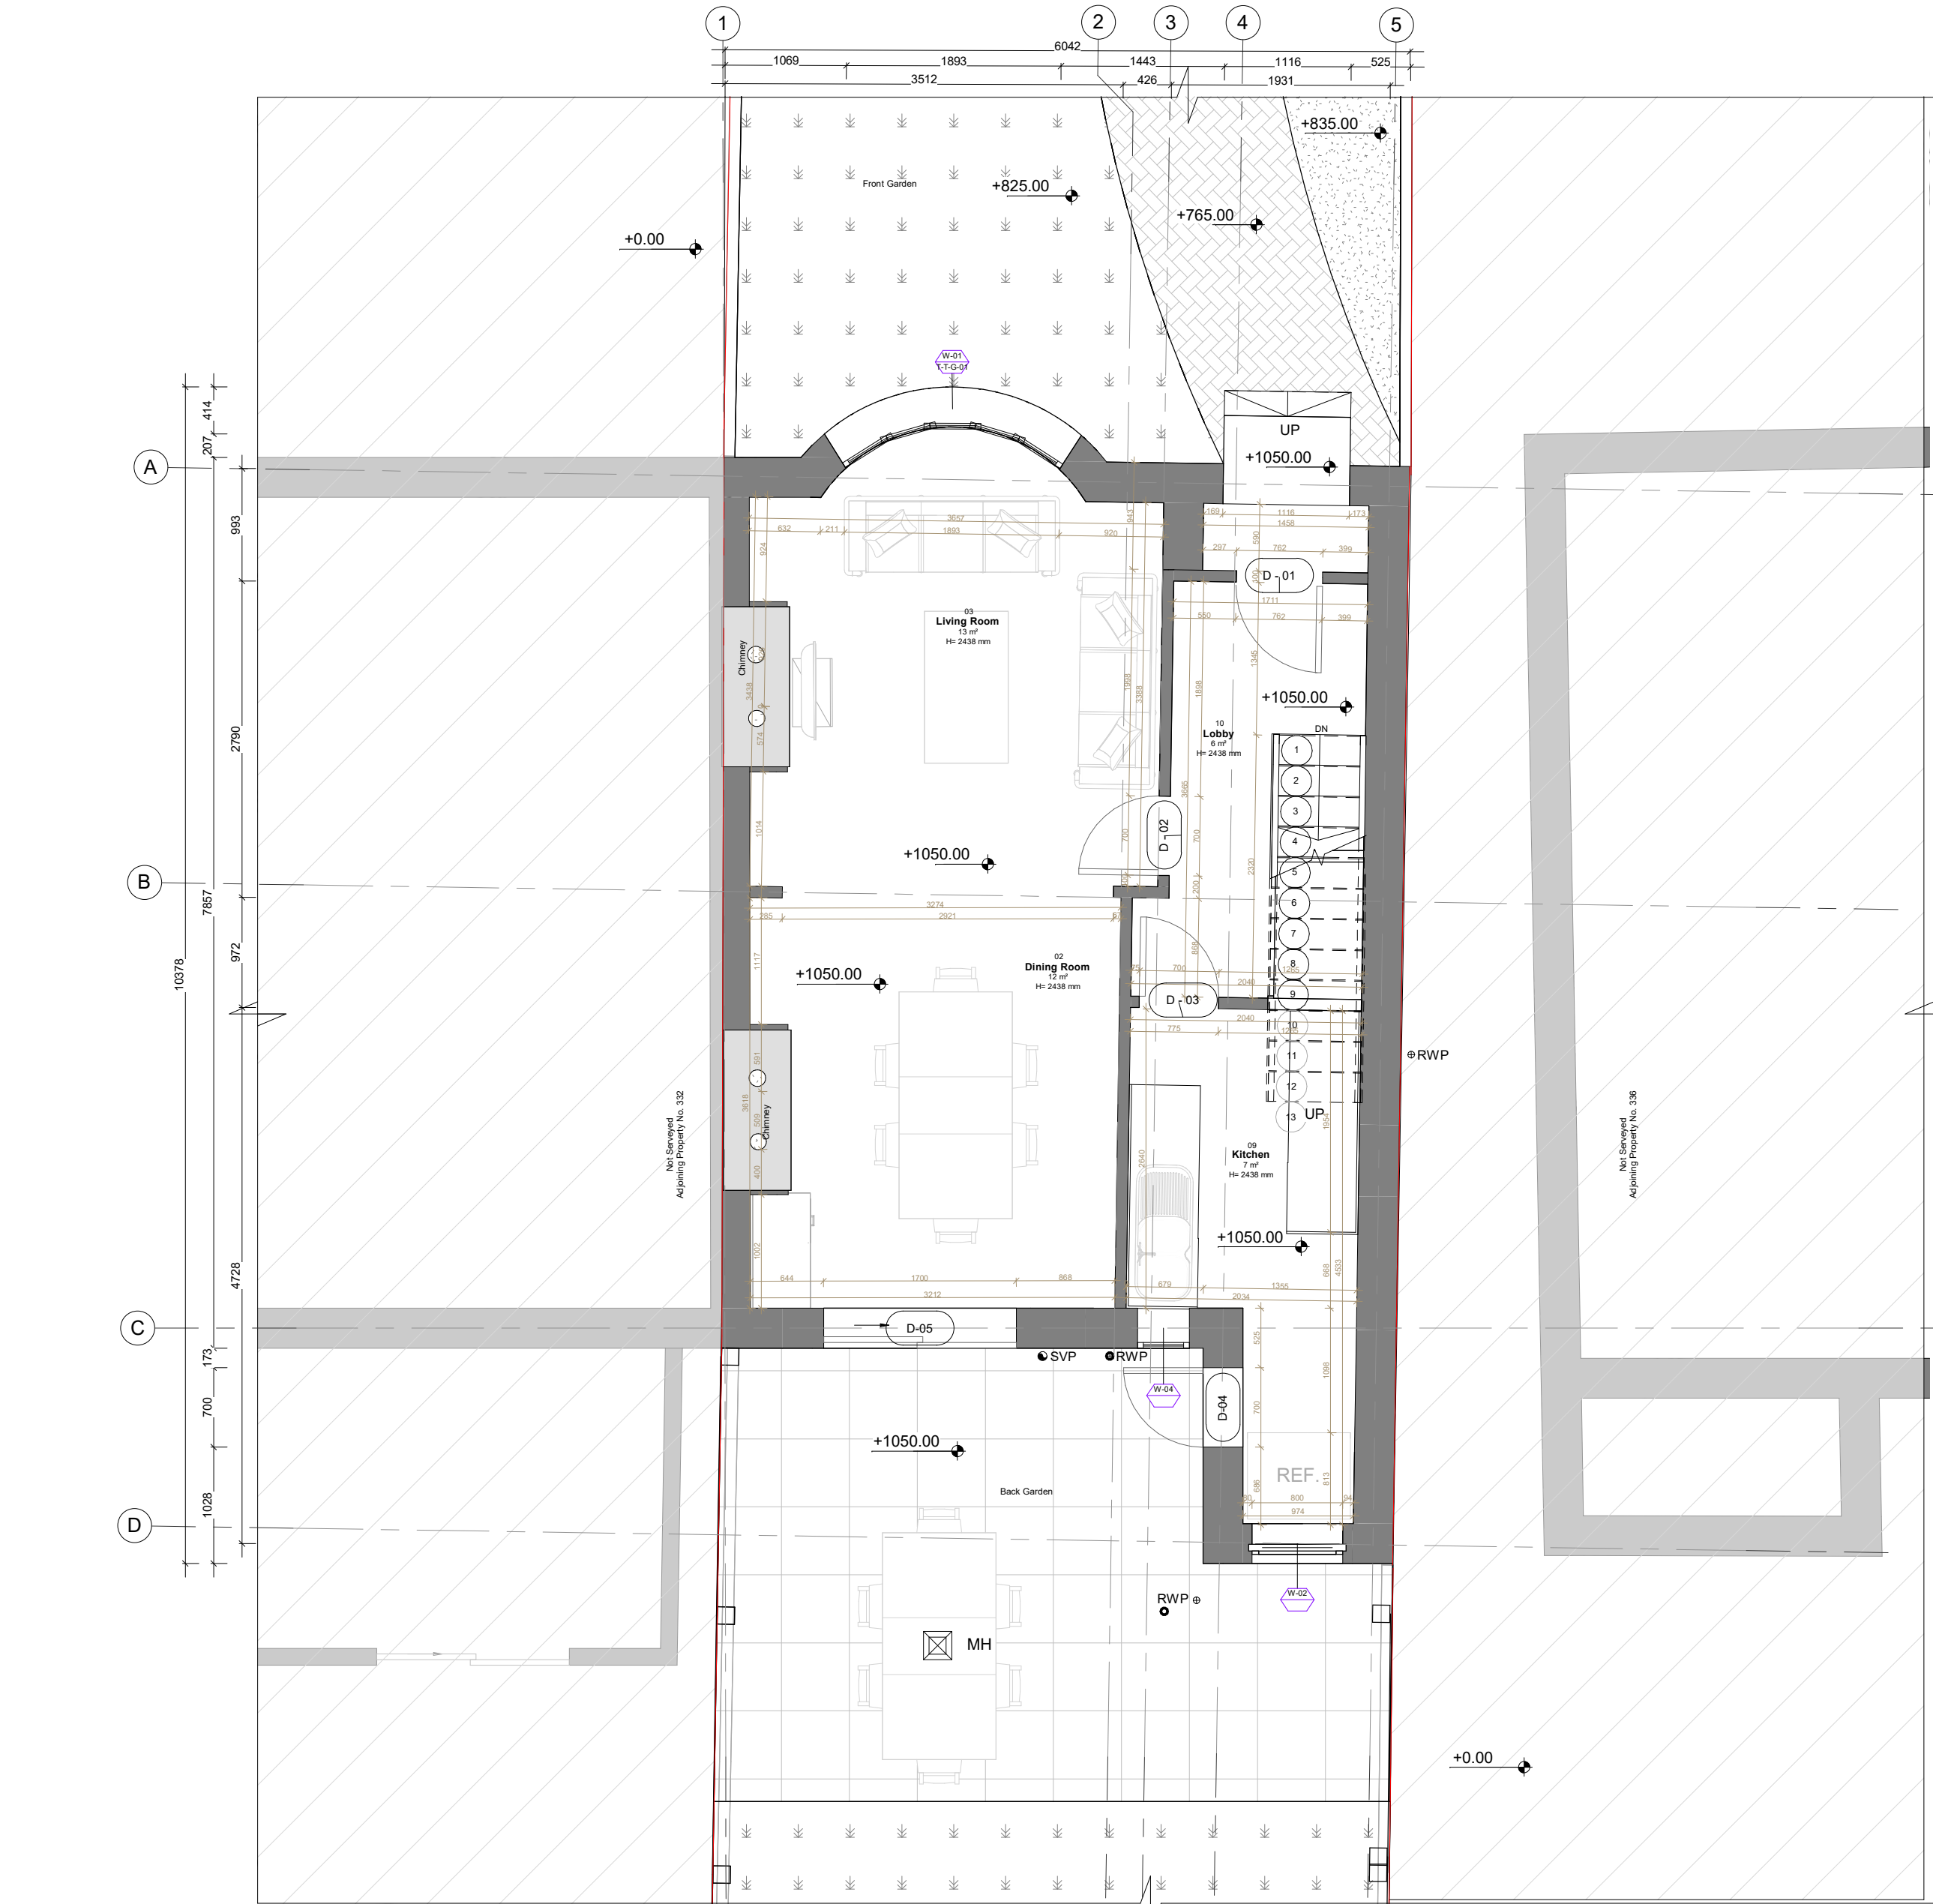


Window Schedule-Existing				
Name	Sill Height	Width	Height	Comments
01		500	1500	
02	<varies>	<varies>	<varies>	
04		457	2134	
05	1060	2000	1000	
134	910	1770	1200	
W2	820	1520	1200	
W5	850	2150	1500	

Internal Gross Area - Existing			
Room Number	Name	Area	Height
01	Entrance	Not Placed	0
02	Dining Room	12 m²	2438
03	Living Room	13 m²	2438
04	Bedroom 1	13 m²	2438
05	Bedroom 2	11 m²	2438
06	Bathroom 2	4 m²	2438
07	Lobby	6 m²	2438
08	Office	3 m²	2438
09	Kitchen	7 m²	2438
10	Lobby	6 m²	2438

Door Schedule-Existing			
Name	Height	Width	Comments
01	2000	700	
03	2032	762	
121	2000	1700	

NOTES

Designitude Associates LTD takes no responsibility for dimensions obtained by scaling from this drawing. Check all dimensions on site before fabrication. If no dimension is shown the recipient must ascertain the dimension specifically from the client or by site measurement and may not rely on the drawing. Supply of the drawing in digital form is solely for convenience and no reliance may be placed on any data in digital form. All data must be checked against hard copy. This drawing is issued for design intent only and should not be used for construction unless stated. Discrepancies or omissions are to be brought to the attention of the design team. This drawing shall not be reproduced in whole or part without prior expressed permission of Designitude Associates LTD.

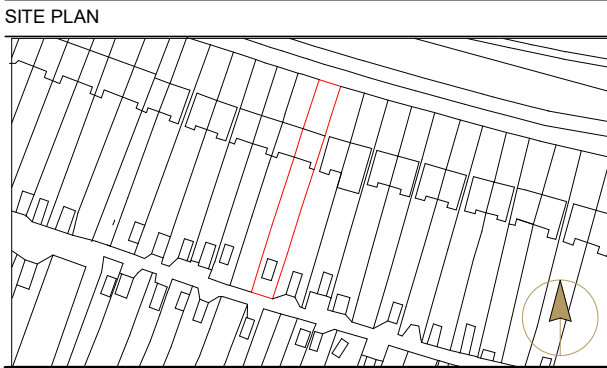

- KEY
- Site Boundary
 - Existing Walls
 - Proposed Walls
 - Demolition
 - Out of Scope
 - Property Development
 - New proposed Slab
 - Roof Edge - higher Level
 - Roof Edge - Lower Level
 - Shared Access Road
 - 1200 mm Clear Height
 - 1500 mm Clear Height
 - MH Existing Manhole
 - RWP Rain Water Pipe
 - SVP Soil Ventilation Pipe

AREA SCHEDULE			
Plot Area : 350.78 m²			
Existing Footprint Area : 291.78 m²			
Existing GF Area : 51.3 m²			
Existing Front Garden Area : 80 m²			
Existing Rear Garden Area : 160.33 m²			

P01	Planning Package	OM	AY	11.06.2026
01	Proposed Package	JB	AY	01.06.26
Rev	Description	By	Check	Date

DIA

DESIGN-ITUDE ASSOCIATES

Architecture | Interior Design | Planning
124 City Road - London - EC1V 2NX
+44 (0) 207 459 4964
info@design-itude.com - www.design-itude.com

PROJECT

0267 | Rochester Road
334 Rochester Road, DA12 4TT

DRAWING TITLE

Existing Ground Floor

LEVEL	STATUS		
00	Planning		
SCALE	BY	DATE	REVISION
1 : 50@A2	JB	11.06.2026	P01

DRAWING NUMBER

0267-DIA-XX-00-DR-A-XX-000100

Protected under copyright 2022 ©
Even after issuing, this drawing is and remains the copy written intellectual property of Designitude Associates. As such it is forbidden to reproduce it in part or whole or issue it to third parties without the explicit written permission of Designitude Associates. Designitude Associates explicitly forbids the issuing of this drawing to its competitors for the purpose of competitive tendering.