



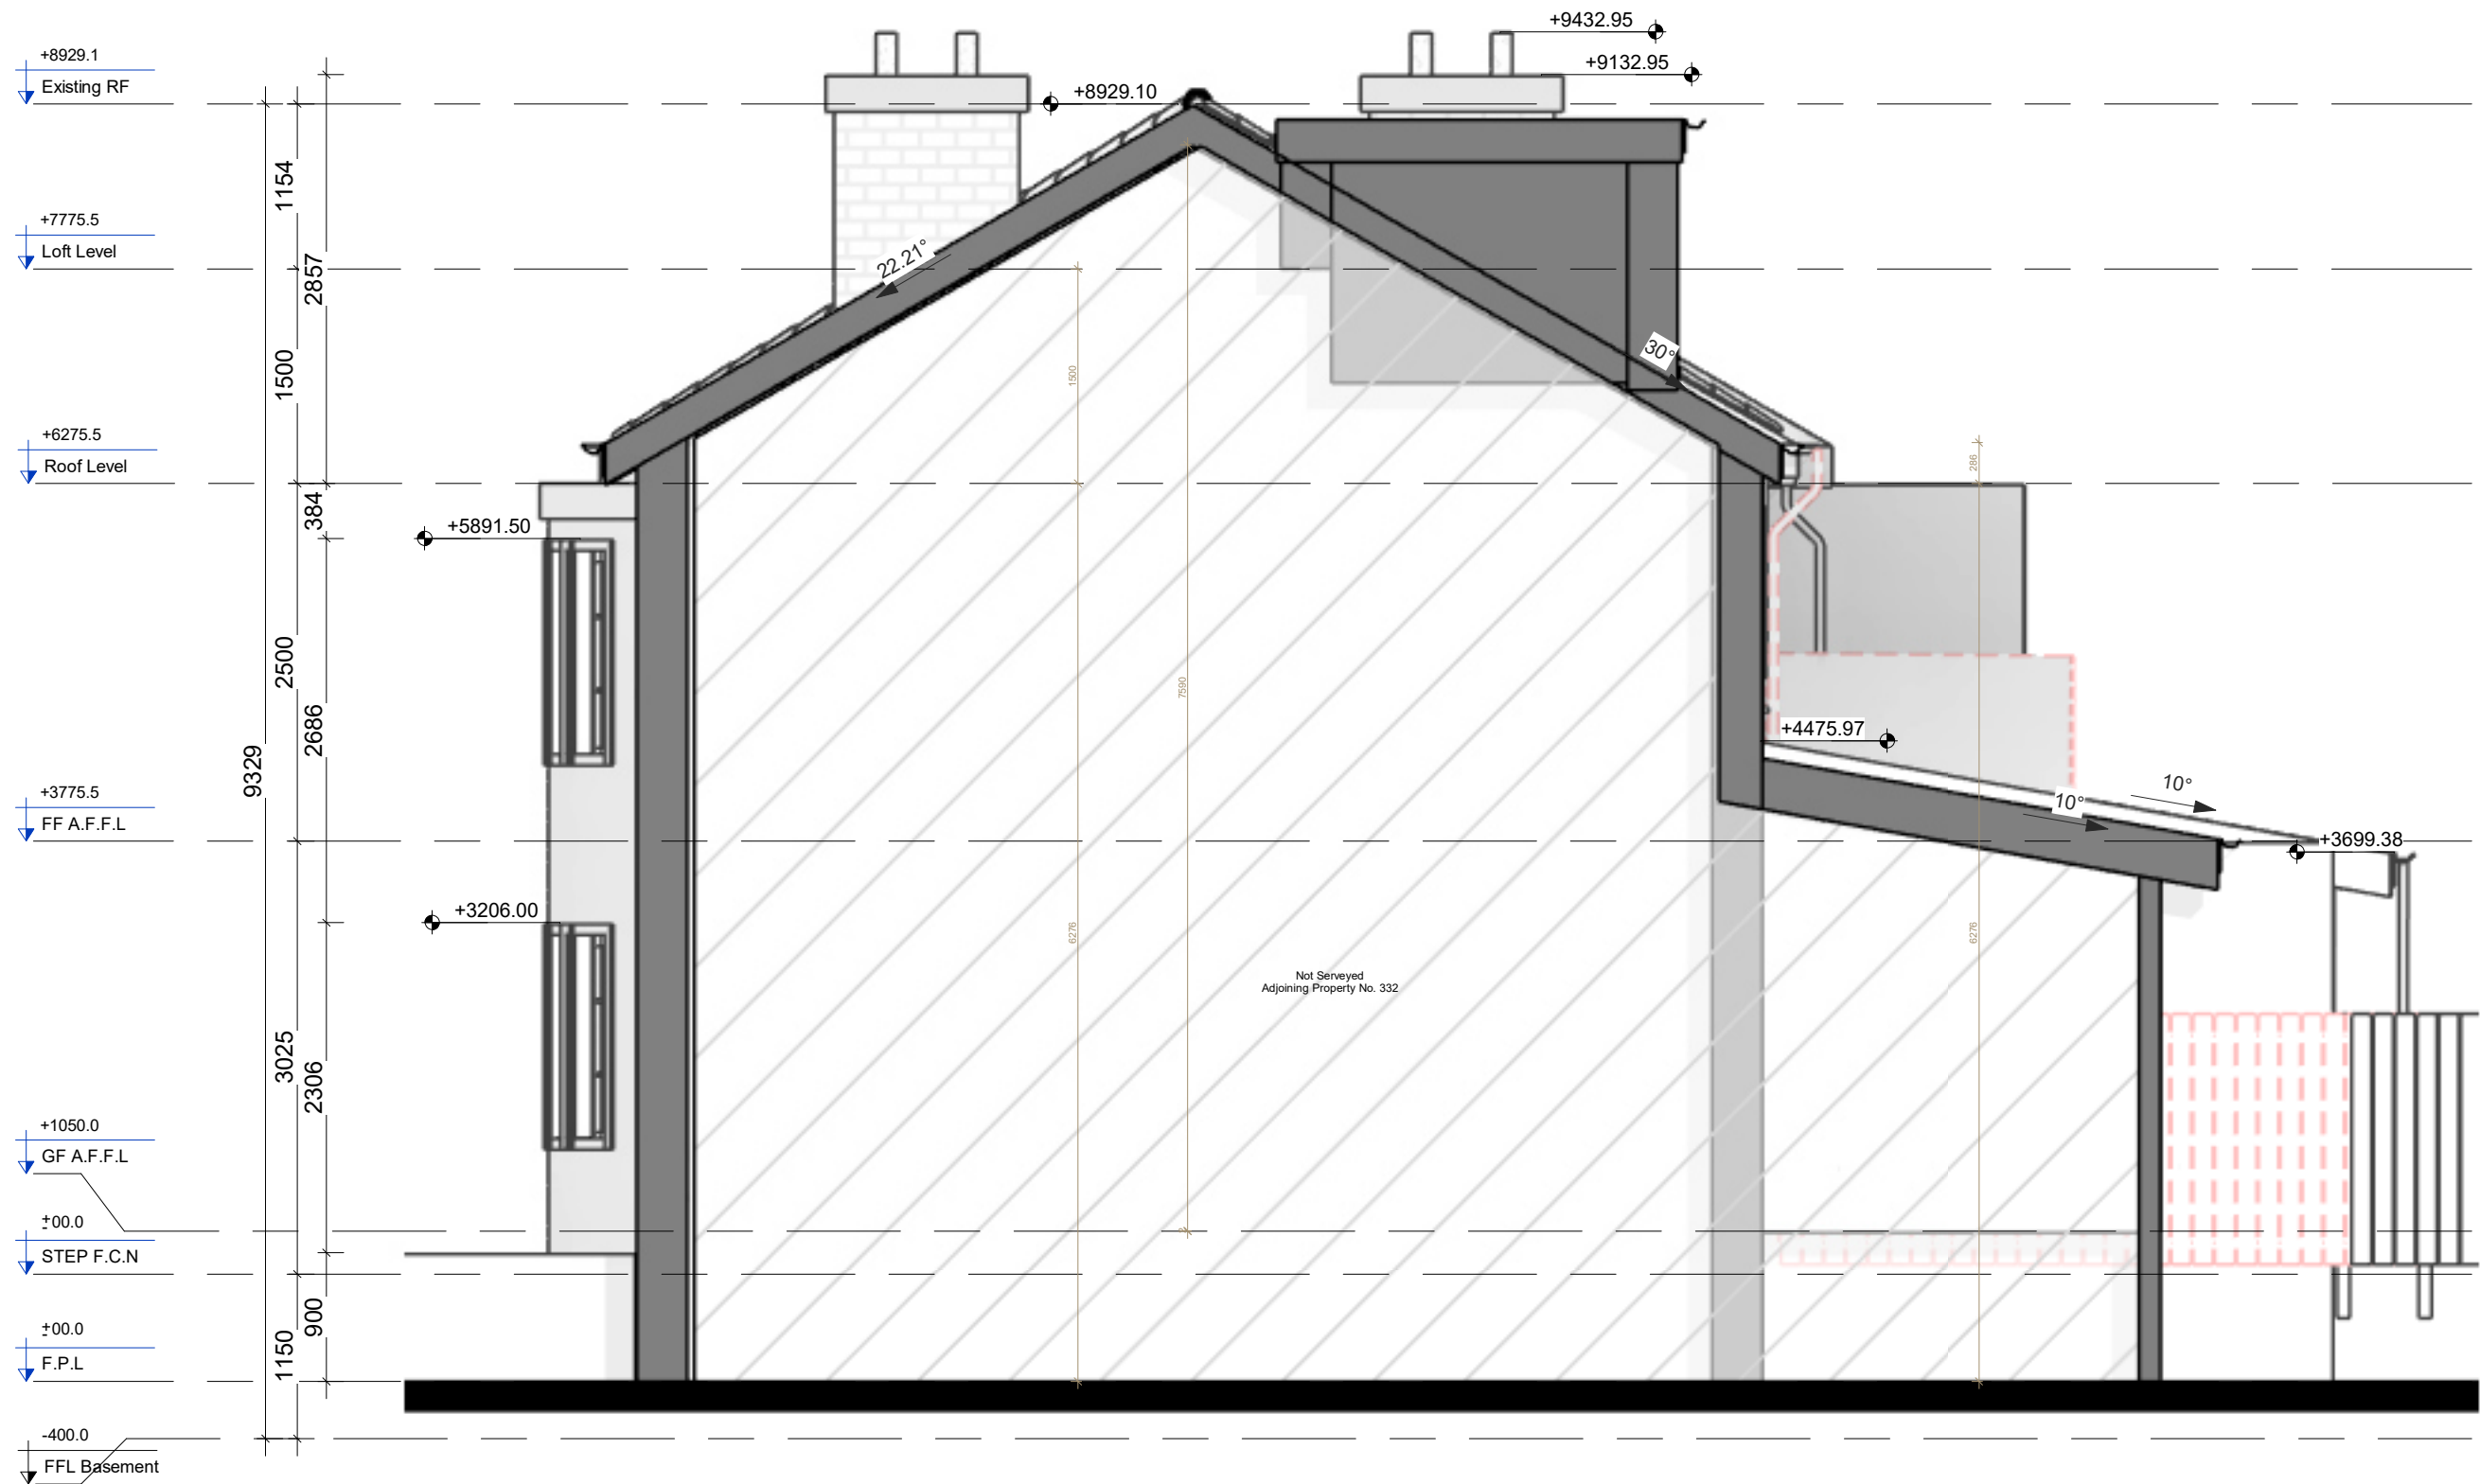

D
000205 Proposed Side Elevation D
1 : 50

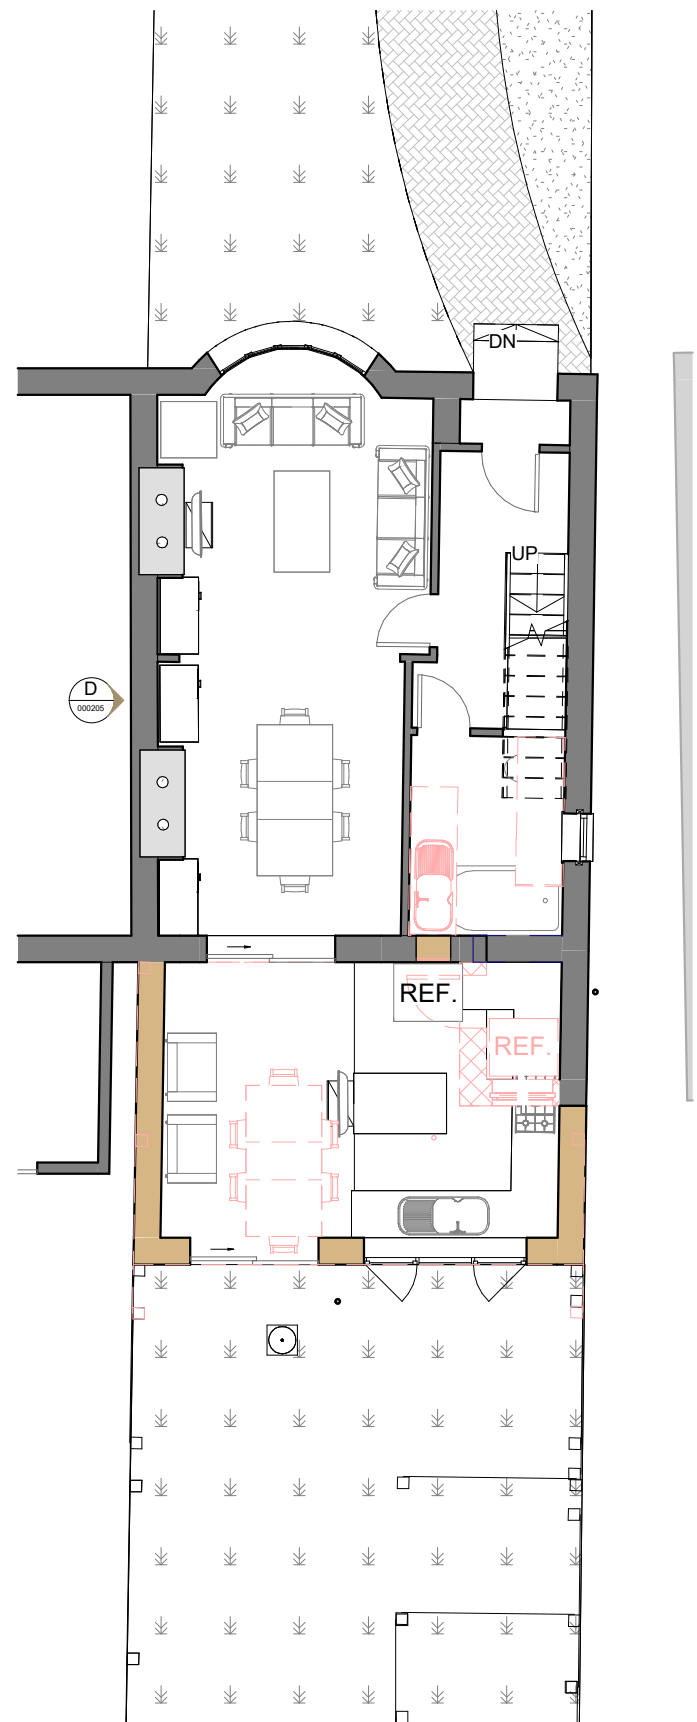


2
000205 Key Plan
1 : 100

NOTES

Designitude Associates LTD takes no responsibility for dimensions obtained by scaling from this drawing. Check all dimensions on site before fabrication. If no dimension is shown the recipient must ascertain the dimension specifically from the client or by site measurement and may not rely on the drawing. Supply of the drawing in digital form is solely for convenience and no reliance may be placed on any data in digital form. All data must be checked against hard copy. This drawing is issued for design intent only and should not be used for construction unless stated. Discrepancies or omissions are to be brought to the attention of the design team. This drawing shall not be reproduced in whole or part without prior expressed permission of Designitude Associates LTD.

SITE PLAN

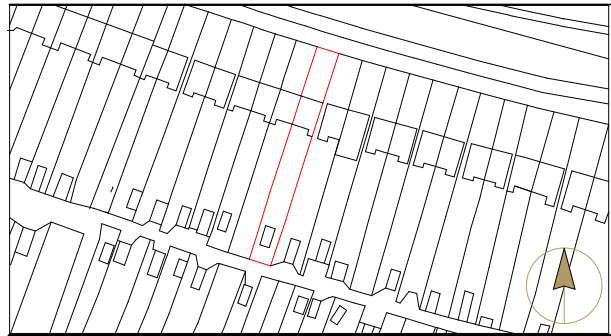

KEY

- Site Boundary
- Existing Walls
- Proposed Walls
- Demolition
- Out of Scope
- Property Development
- New proposed Slab
- Roof Edge - higher Level
- Roof Edge - Lower Level
- Shared Access Road
- 1200 mm Clear Height
- 1500 mm Clear Height

- MH Existing Manhole
- RWP Rain Water Pipe
- SVP Soil Ventilation Pipe

AREA SCHEDULE

Plot Area : 350.78 m²
Existing Footprint Area : 291.78 m²
Existing GF Area : 51.3 m²
Existing Front Garden Area : 80 m²
Existing Rear Garden Area : 160.33 m²
Proposed Build up Area : 70.3 m²
Proposed GF Area : 19 m²
Proposed Rear Garden Area : 140 m²

P01	Planning Package	OM	AY	11.06.2026
01	Proposed Package	JB	AY	01.06.26
Rev	Description	By	Check	Date



DESIGN-ITUDE ASSOCIATES

Architecture | Interior Design | Planning
124 City Road - London - EC1V 2NX
+44 (0) 207 459 4964
info@design-itude.com - www.design-itude.com

PROJECT

0267 | Rochester Road
334 Rochester Road, DA12 4TT


DRAWING TITLE

Proposed Elevation D

LEVEL STATUS
ZZ Planning
SCALE BY DATE REVISION
As indicated@A2 JB 11.06.2026 P01

DRAWING NUMBER
0267-DIA-XX-ZZ-DR-A-XX-000205

Protected under copyright 2022 ©
Even after issuing, this drawing is and remains the copy written intellectual property of Designitude Associates. As such it is
forbidden to reproduce it in part or whole or issue it to third parties without the explicit written permission of Designitude
Associates. Designitude Associates explicitly forbids the issuing of this drawing to its competitors for the purpose of
competitive tendering.

 

Scale 1: 50

0 1 2 3 4 5m

Dimensions in mm

