


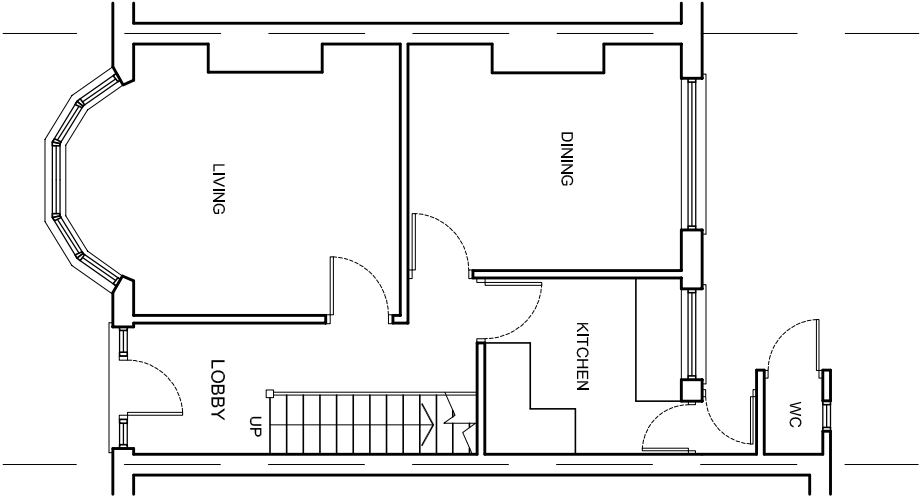


 


EXISTING GROUND FLOOR PLAN

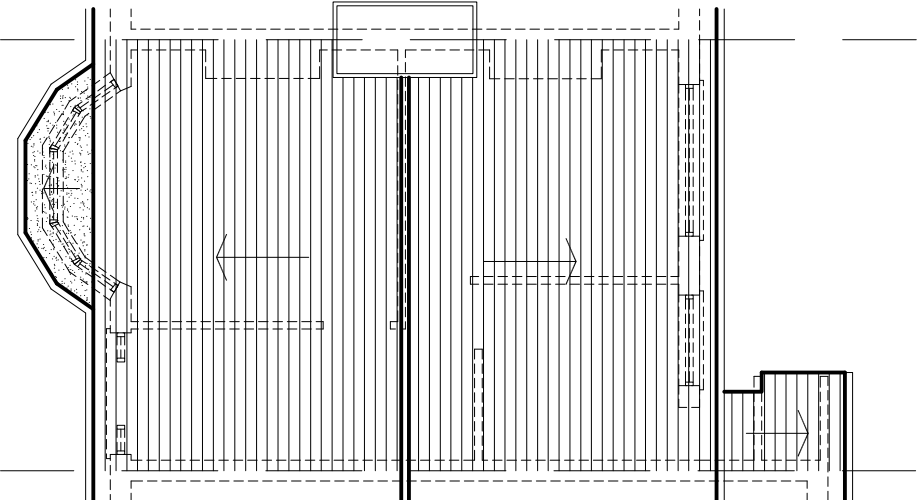


EXISTING ROOF PLAN

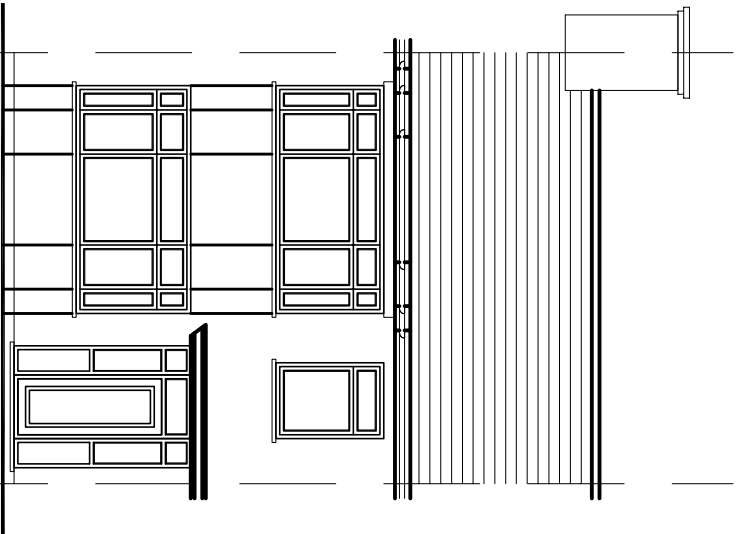


EXISTING FRONT ELEVATION

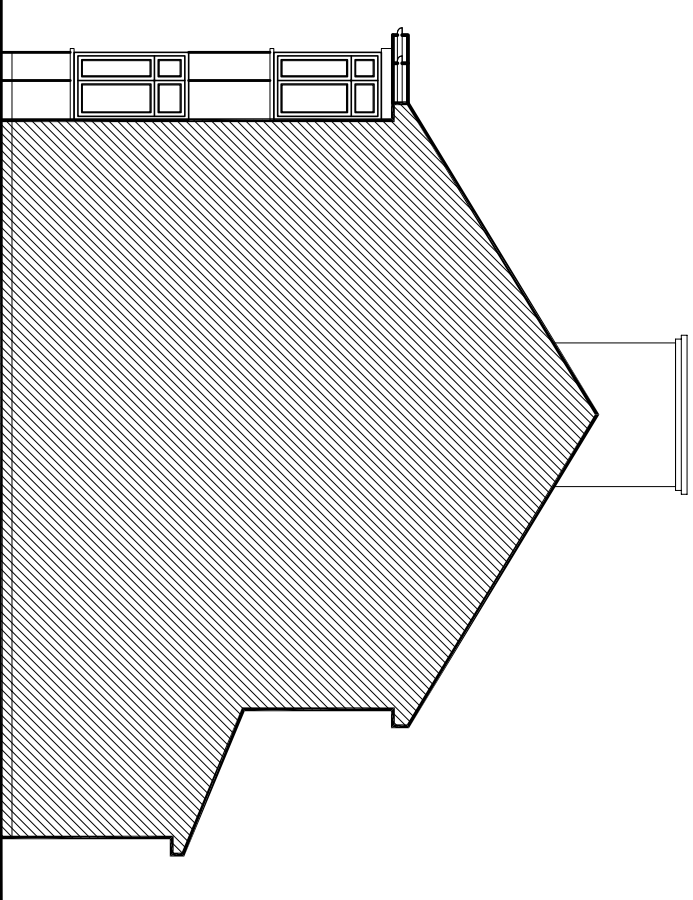


EXISTING SIDE ELEVATION

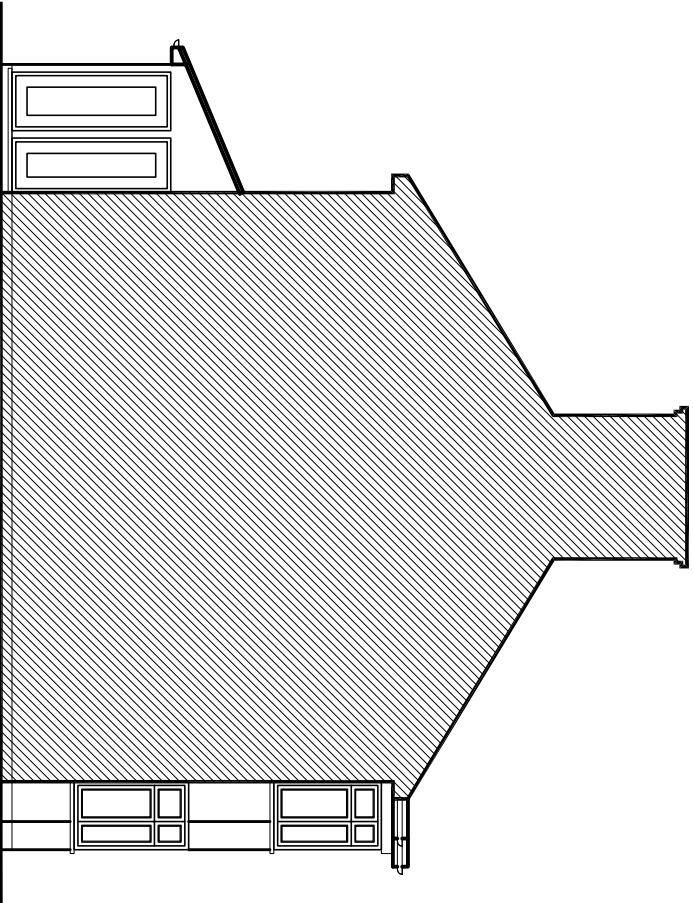


EXISTING SIDE ELEVATION

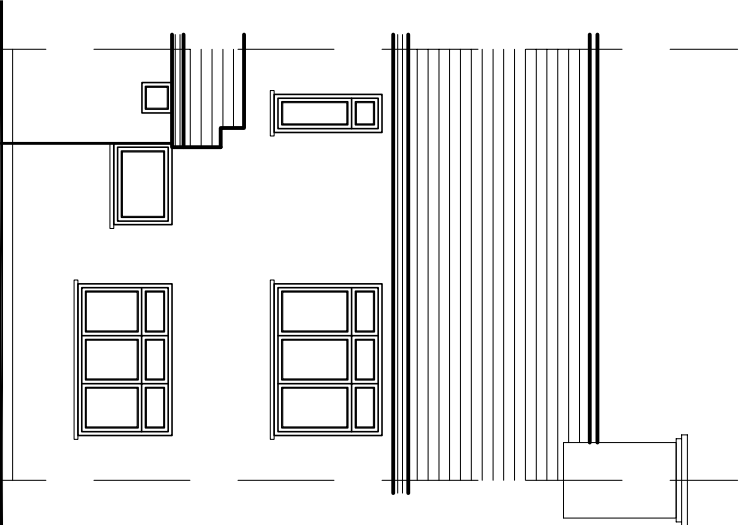

EXISTING REAR ELEVATION

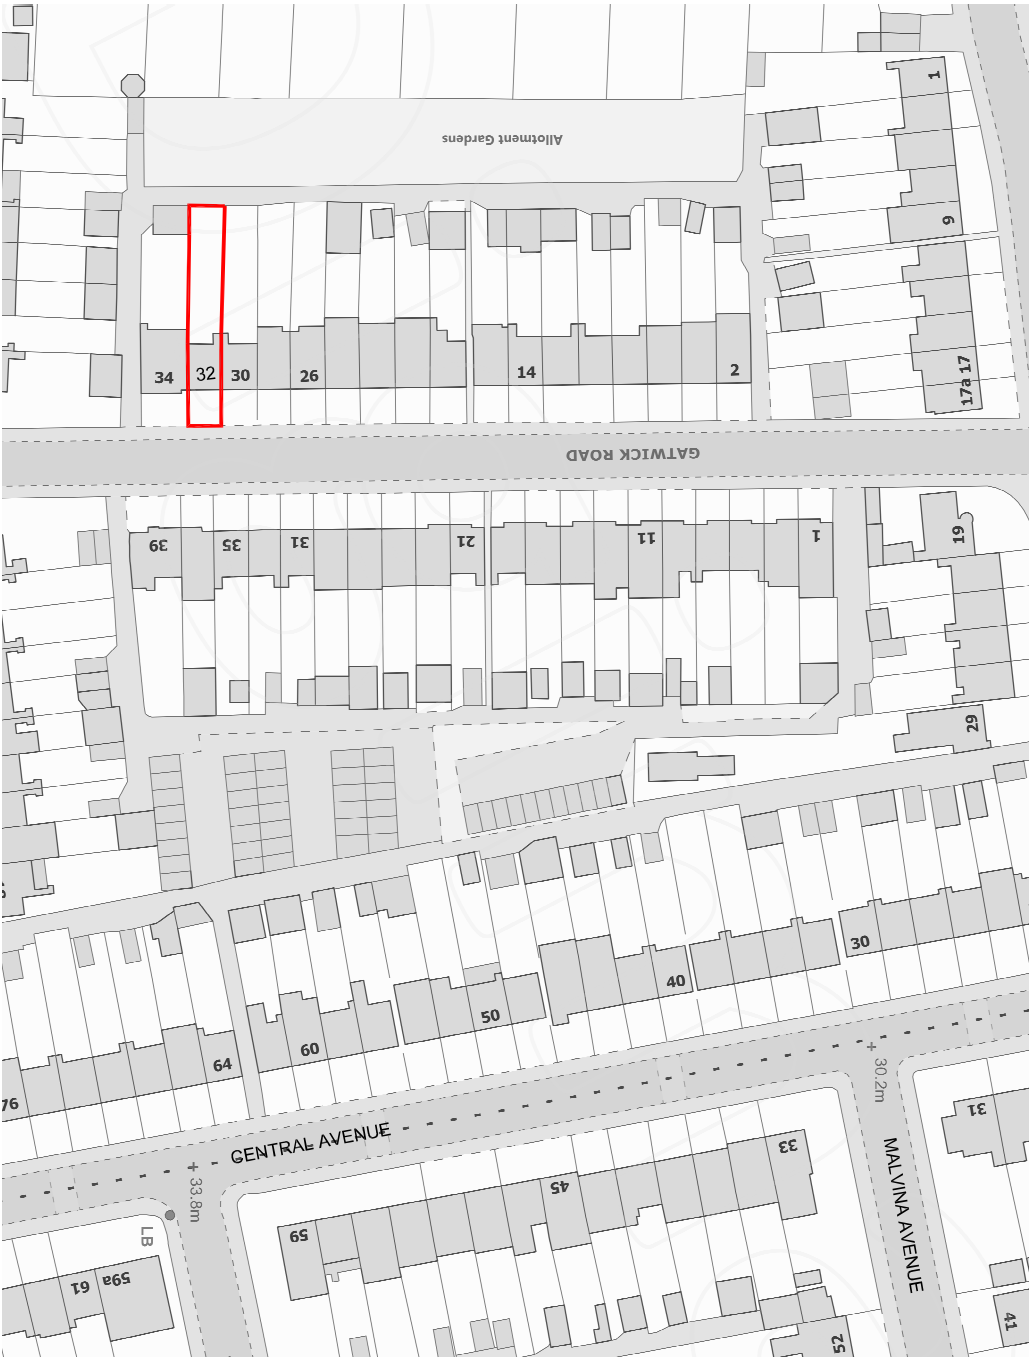

LOCATION PLAN - SCALE 1:1250

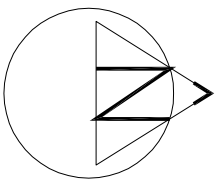

rev.	description		date	chkd.
Design And Plan CONSULTANTS 93 Colmandene Crescent, Orpington, Kent BR5 2RA 020 3004 9238 07931 931 035 s.nappal@dapconsultants.co.uk www.dapconsultants.co.uk				
project : 32 Gatwick Road Gravesend				
drawing title : Existing Floor Plans and Elevations				
drawn: MV	chkd : SS	date:17.11.2023		
status: Prior Approval	scale:1:100@A3			
proj no: 2511	drw no: 01	rev no:		