


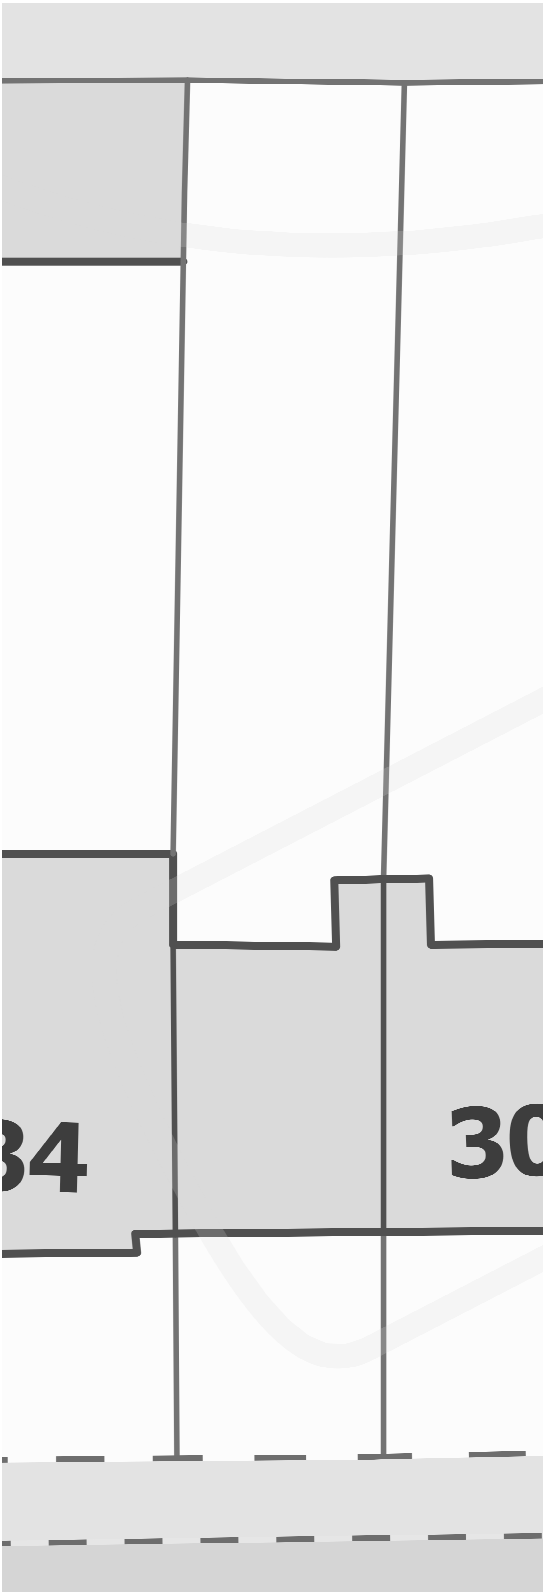
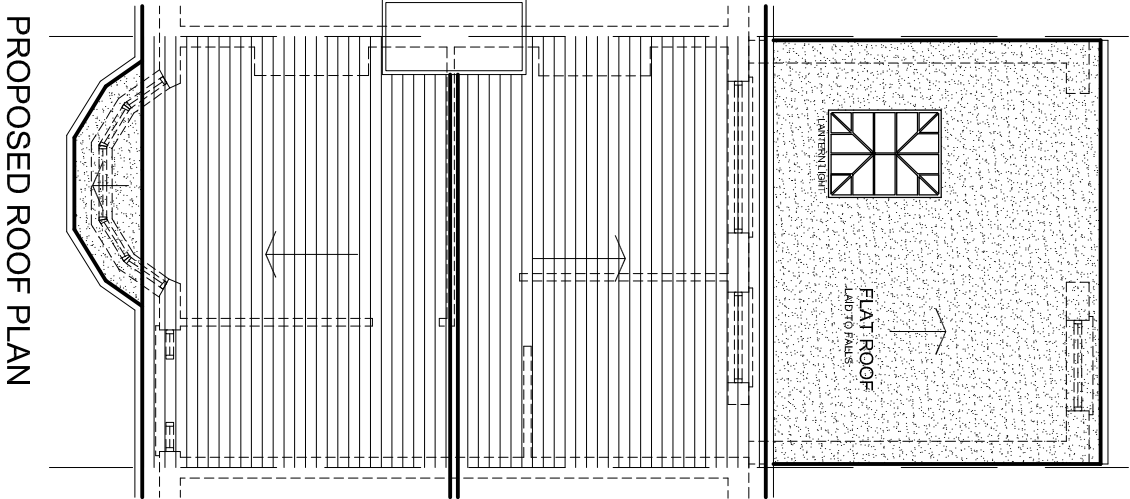
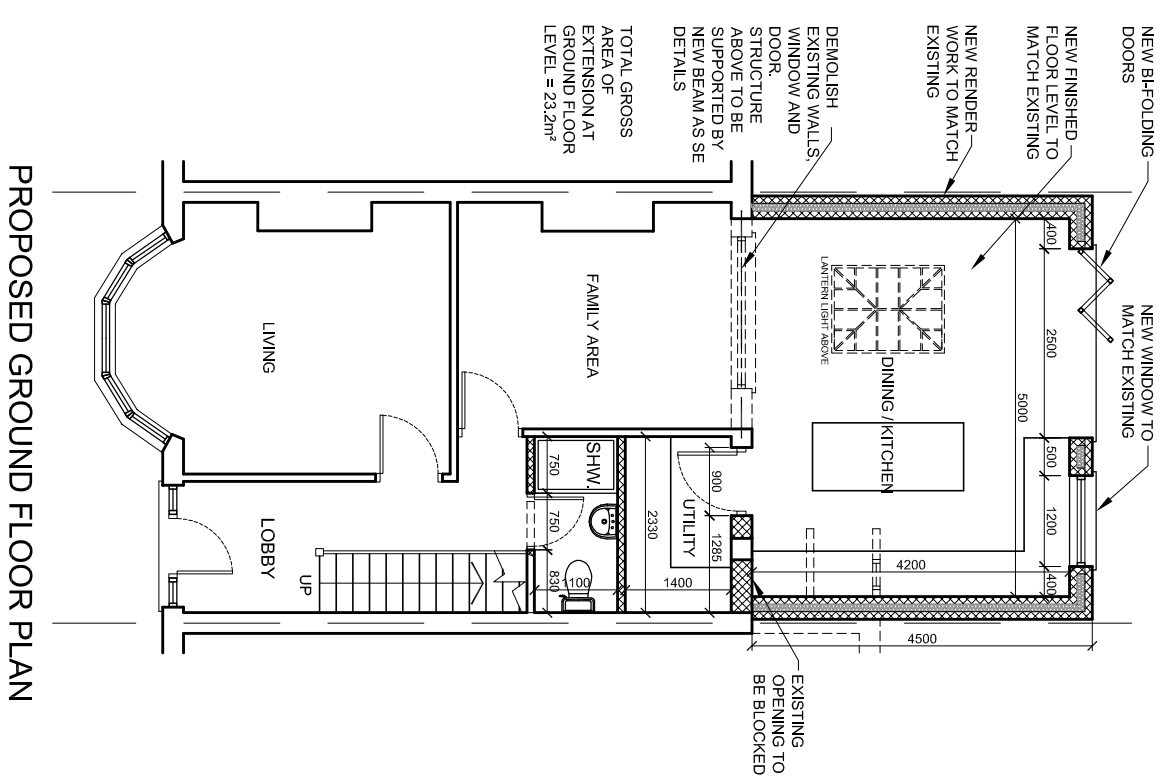


 

EXISTING BLOCK PLAN - SCALE 1:200

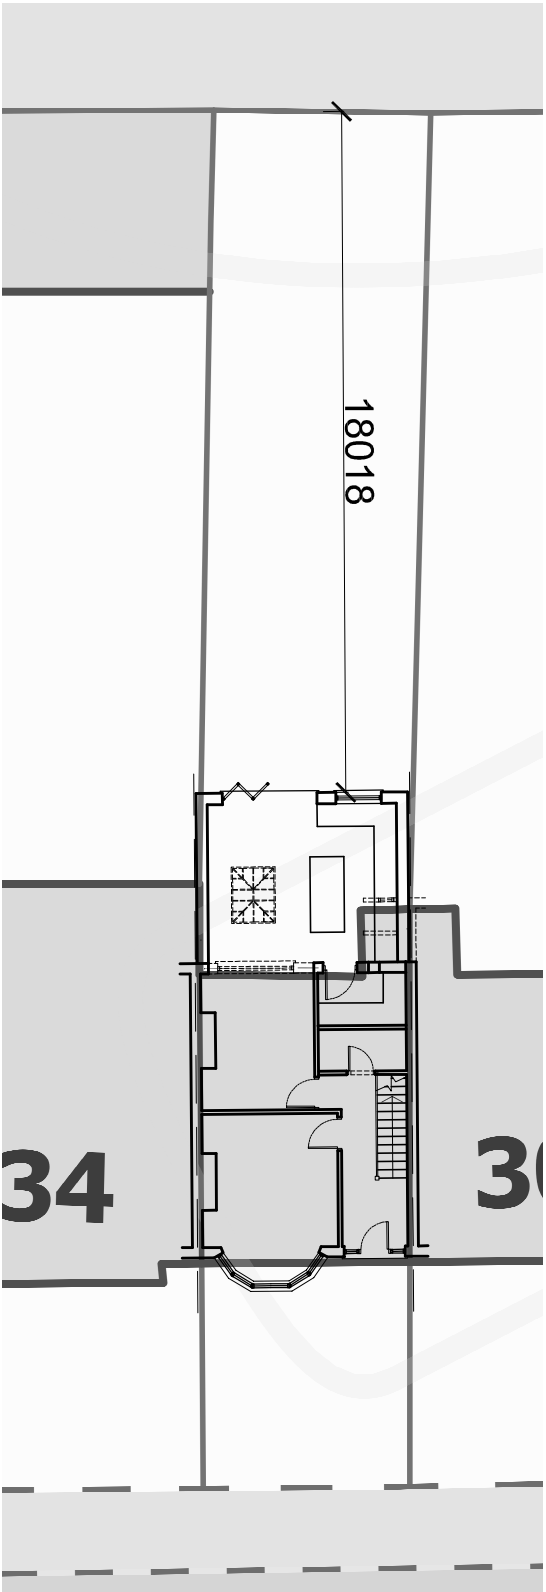

PROPOSED BLOCK PLAN - SCALE 1:200

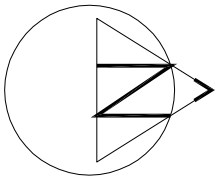

Design And Plan
CONSULTANTS
93 Colmandene Crescent,
Orpington, Kent BR5 2RA
020 3004 9238
07931 931 035
s.nappal@dapconsultants.co.uk
www.dapconsultants.co.uk

project : 32 Gatwick Road
Gravesend

drawing title :

Proposed Floor Plans

rev.	description	date	chkd.
drawn: MV	chkd : SS	date: 17.11.2023	
status: Prior Approval	scale: 1:100@A3		
proj no : 2511	drg no: 02	rev no:	

The Contractor is to check all dimensions on site and report any discrepancies to the Contract Administrator. This drawing is to be read in conjunction with all other standard documentation.