


General Notes:

Do not scale from this drawing: refer only to stated dimensions. If in doubt request clarification from this office. This drawing, and associated copyright, is the property of Convery Prently Shields Architects Ltd.

Revision	Initials	Date
1.	-	-

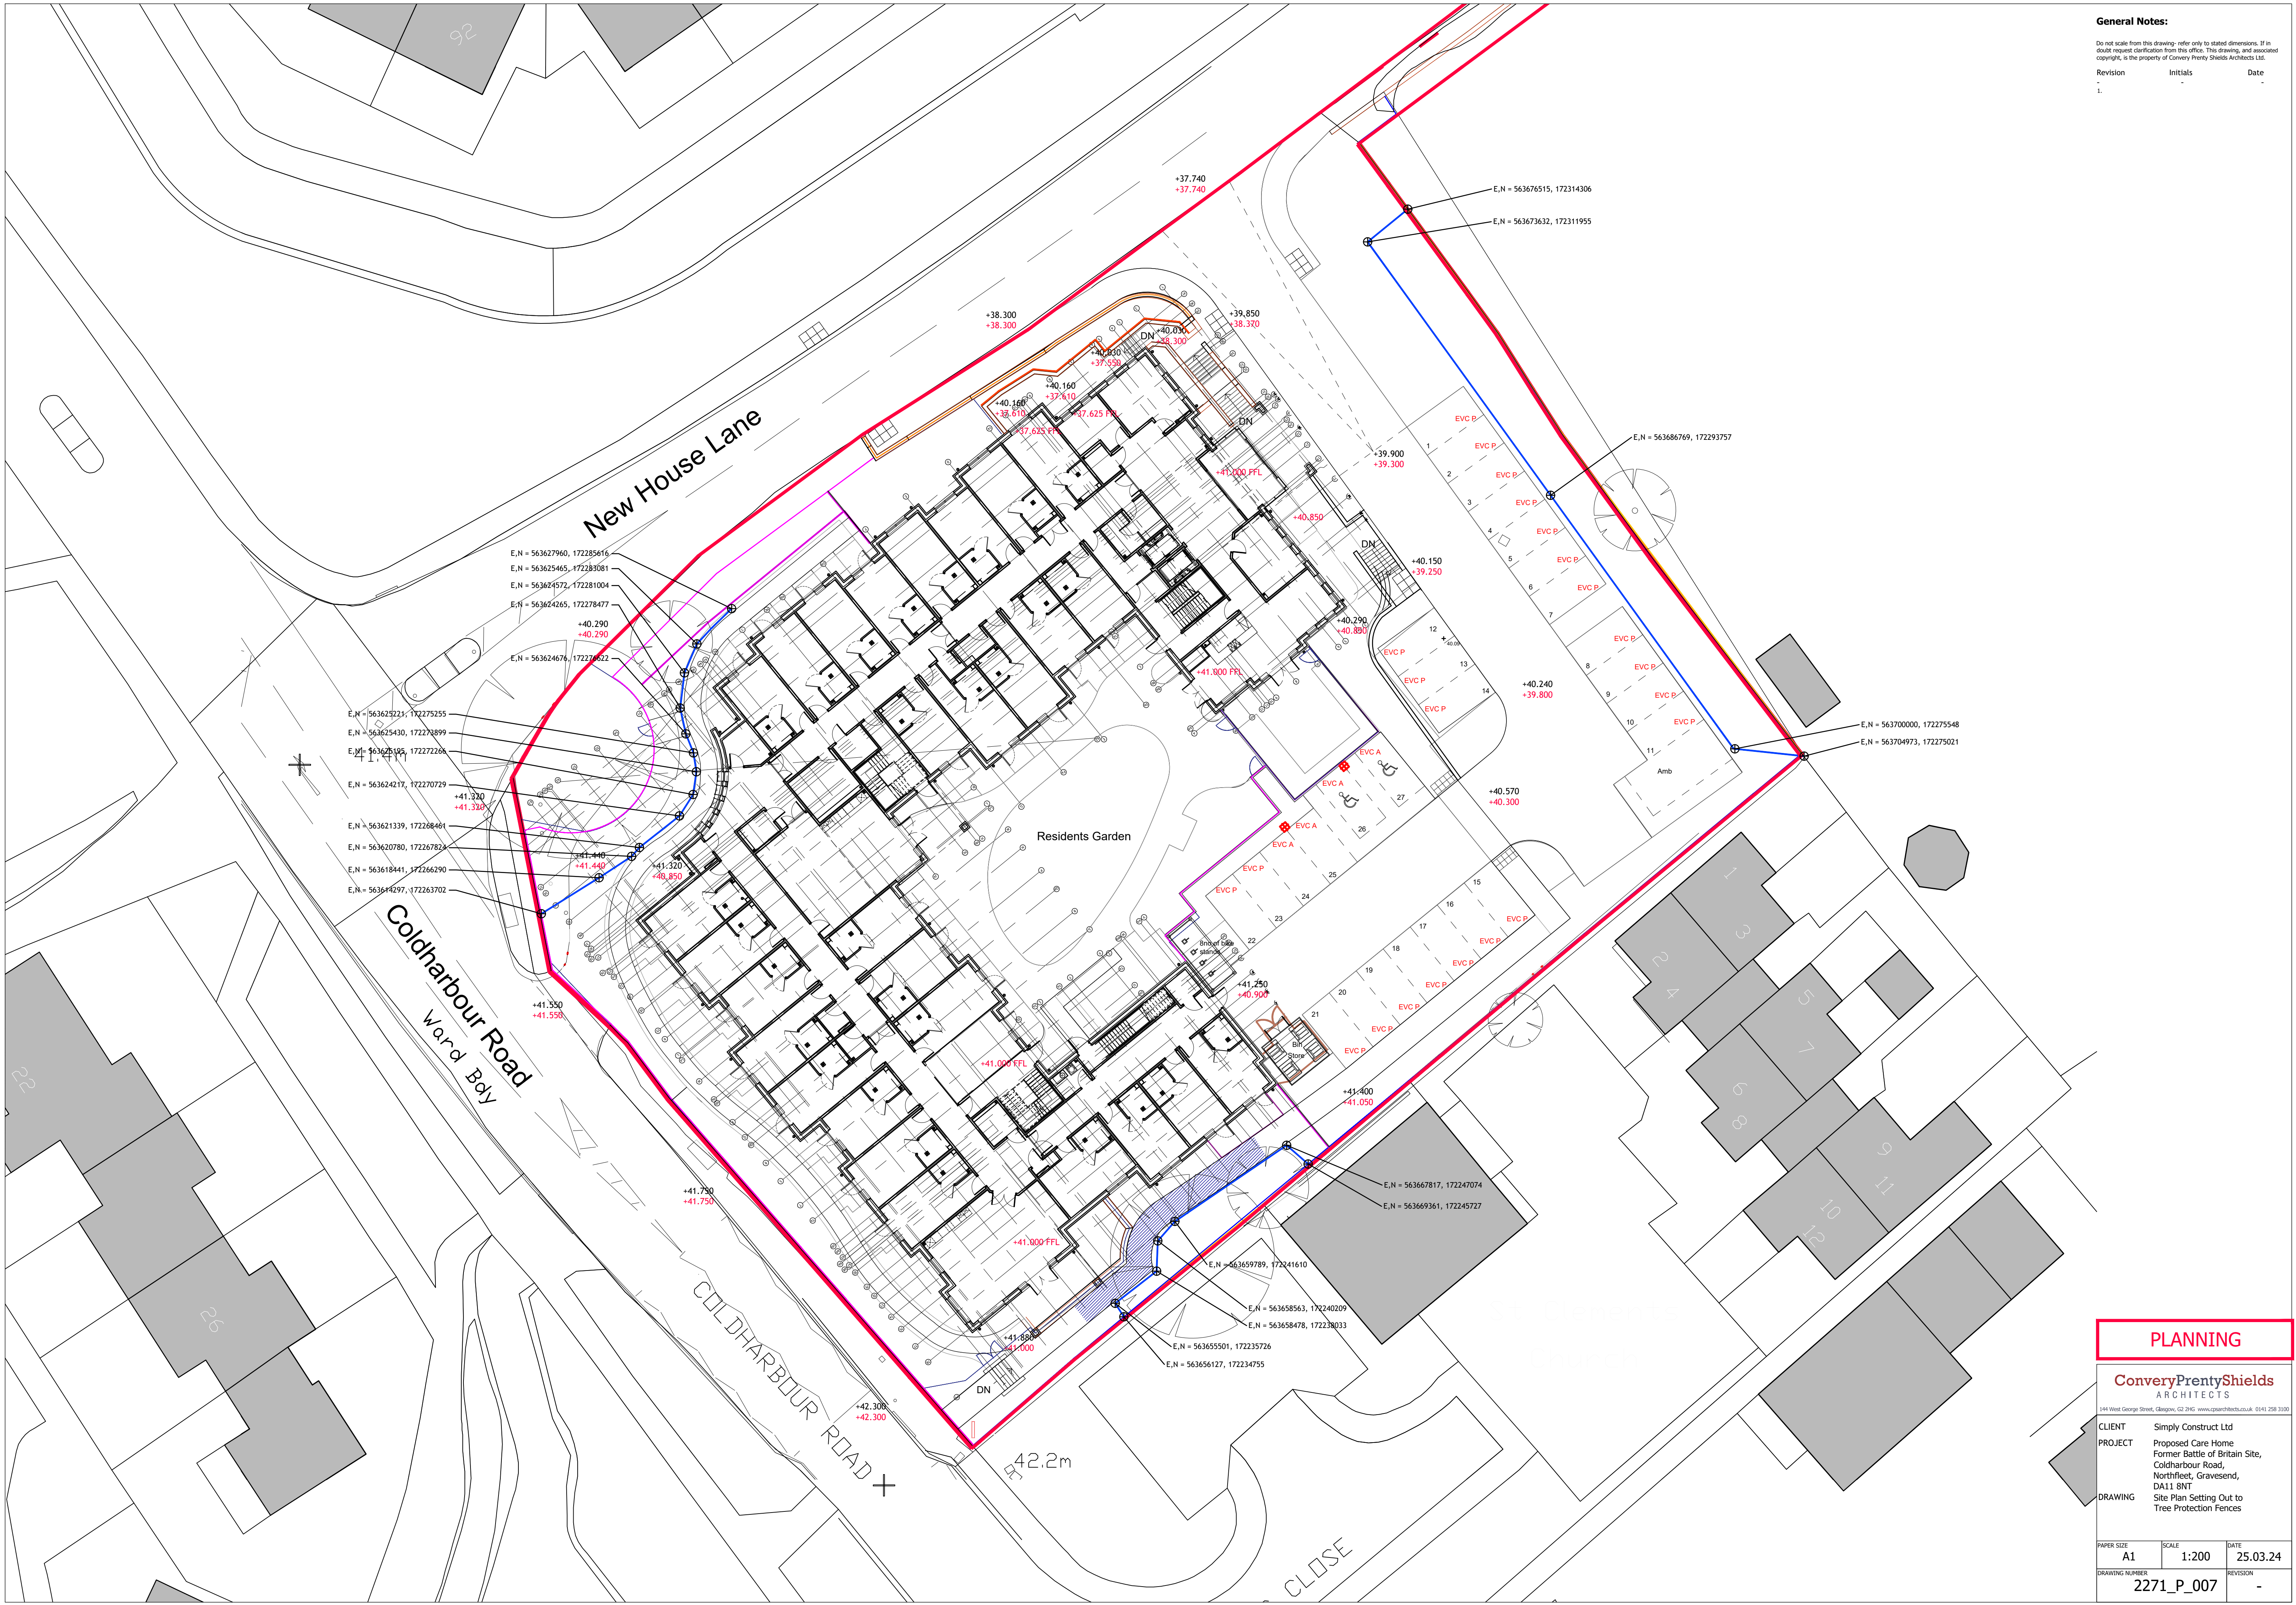

PLANNING

ConveryPrentlyShields

ARCHITECTS

144 West George Street, Glasgow, G2 2HG www.cpsarchitects.co.uk 0141 258 3100

CLIENT

PROJECT

DRAWING

Simply Construct Ltd

Proposed Care Home
Former Battle of Britain Site,
Coldharbour Road,
Northfleet, Gravesend,
DA11 8NT

Site Plan Setting Out to
Tree Protection Fences

PAPER SIZE

SCALE

DATE

A1

1:200

25.03.24

DRAWING NUMBER

REVISION

2271_P_007

-