


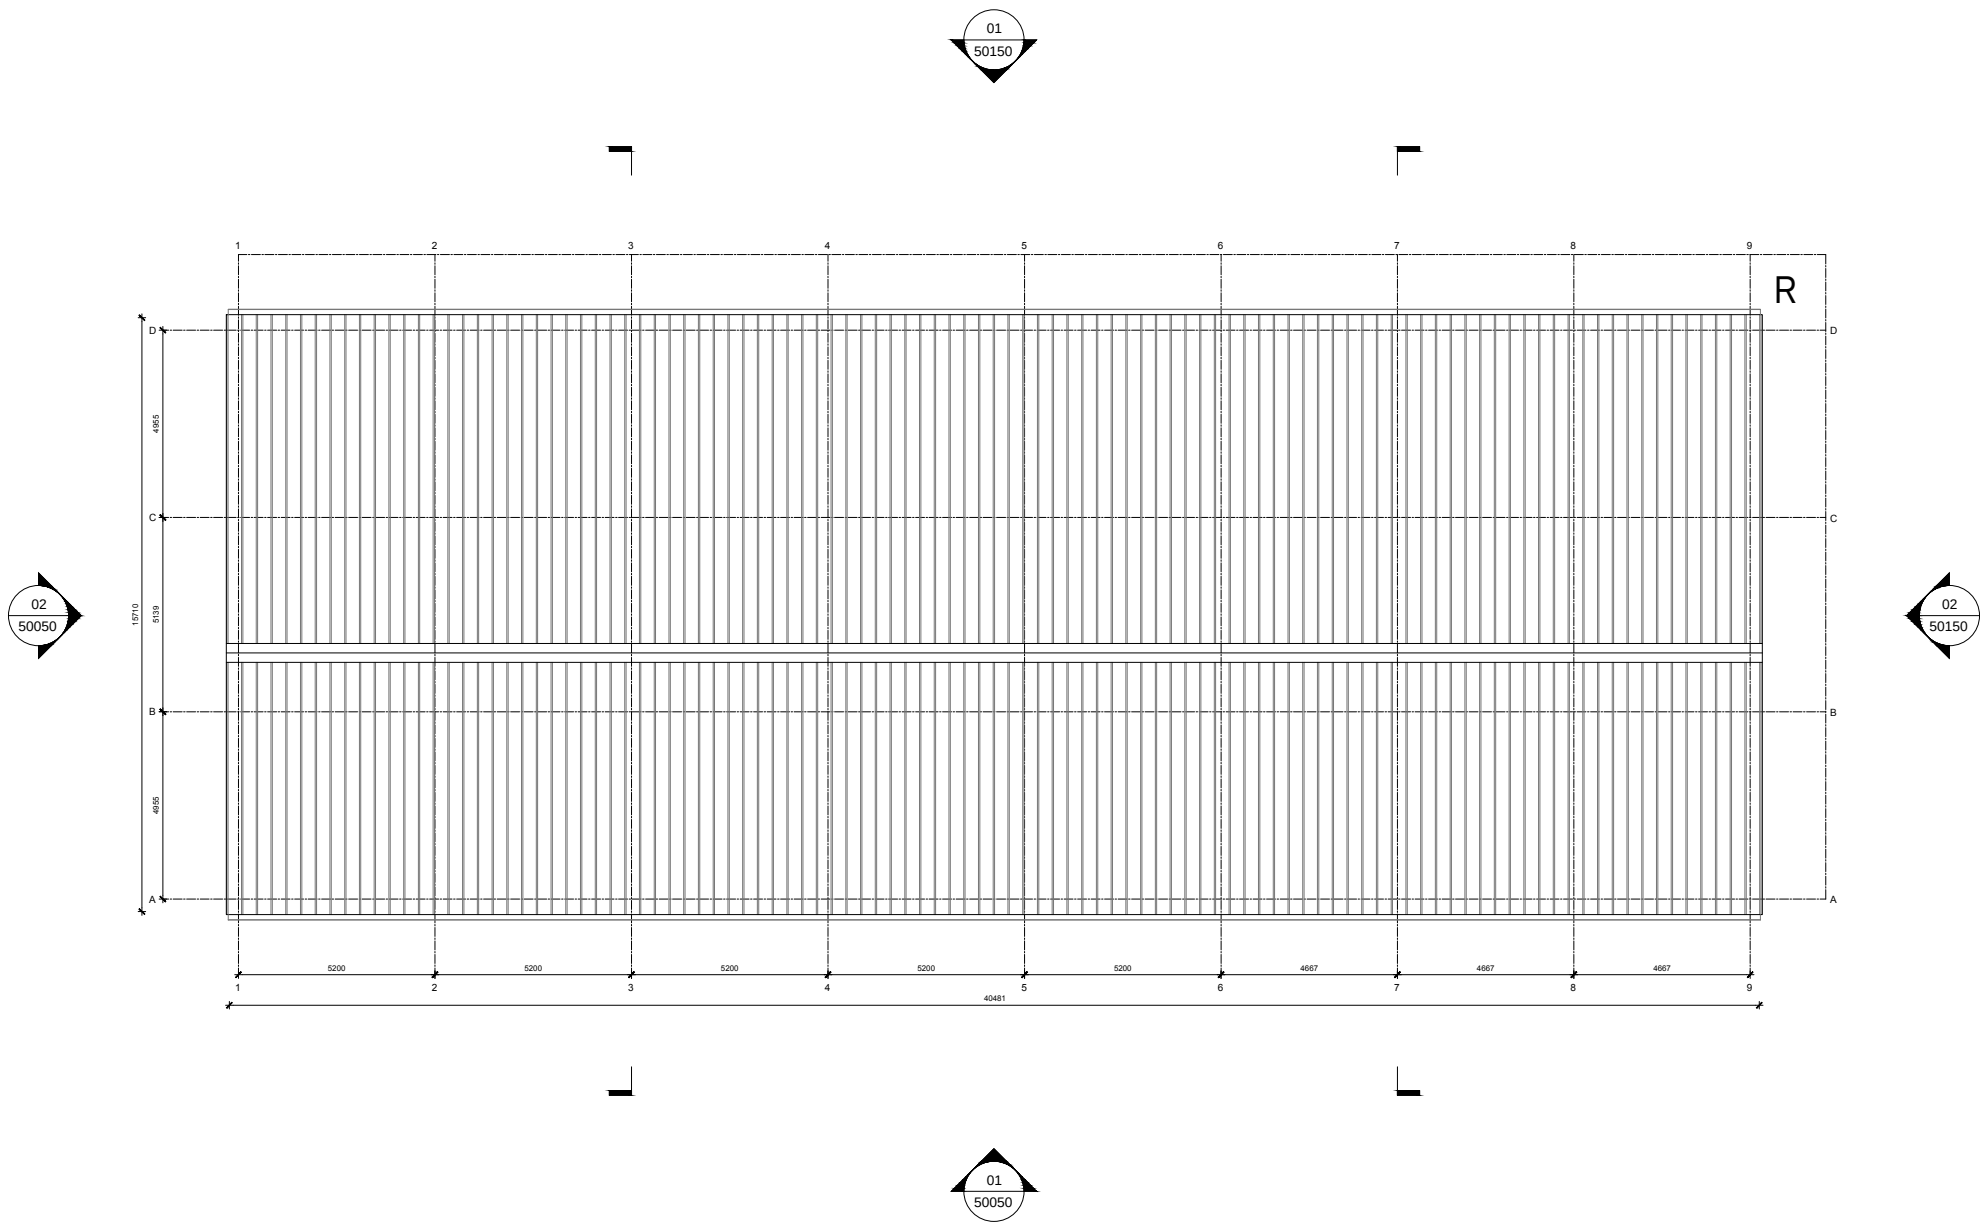

Project Information:

Project: Gold Street Winery
Client: Mr Pallab Sengupta.
Address: Gold Street, Cobham, Kent, DA12 3AA



Specific Drawing Notes:

Draft: Not For Construction.

Rev 04: (22.04.24); Prior Approval. GC
Rev 03: (13.03.24); Steel Co-ordination. GC
Rev 02: (09.03.24); Steel Co-ordination. GC
Rev 01: (16.02.24); Prior Approval. GC
Rev *: (30.01.24); For Information. GC

Prior Approval.


Roof Plan - Proposed.

Courtauld & Co. Architects

Knights Farm, co6 2jq. 07837 255 801

Gold Street. No. 0431

Scale: 1:200 @ A3 Date: 26.01.24 Drawing No: 2 0 3 5 0 Rev: 04

 

01 Roof Plan
20350 1:200 @ A3