


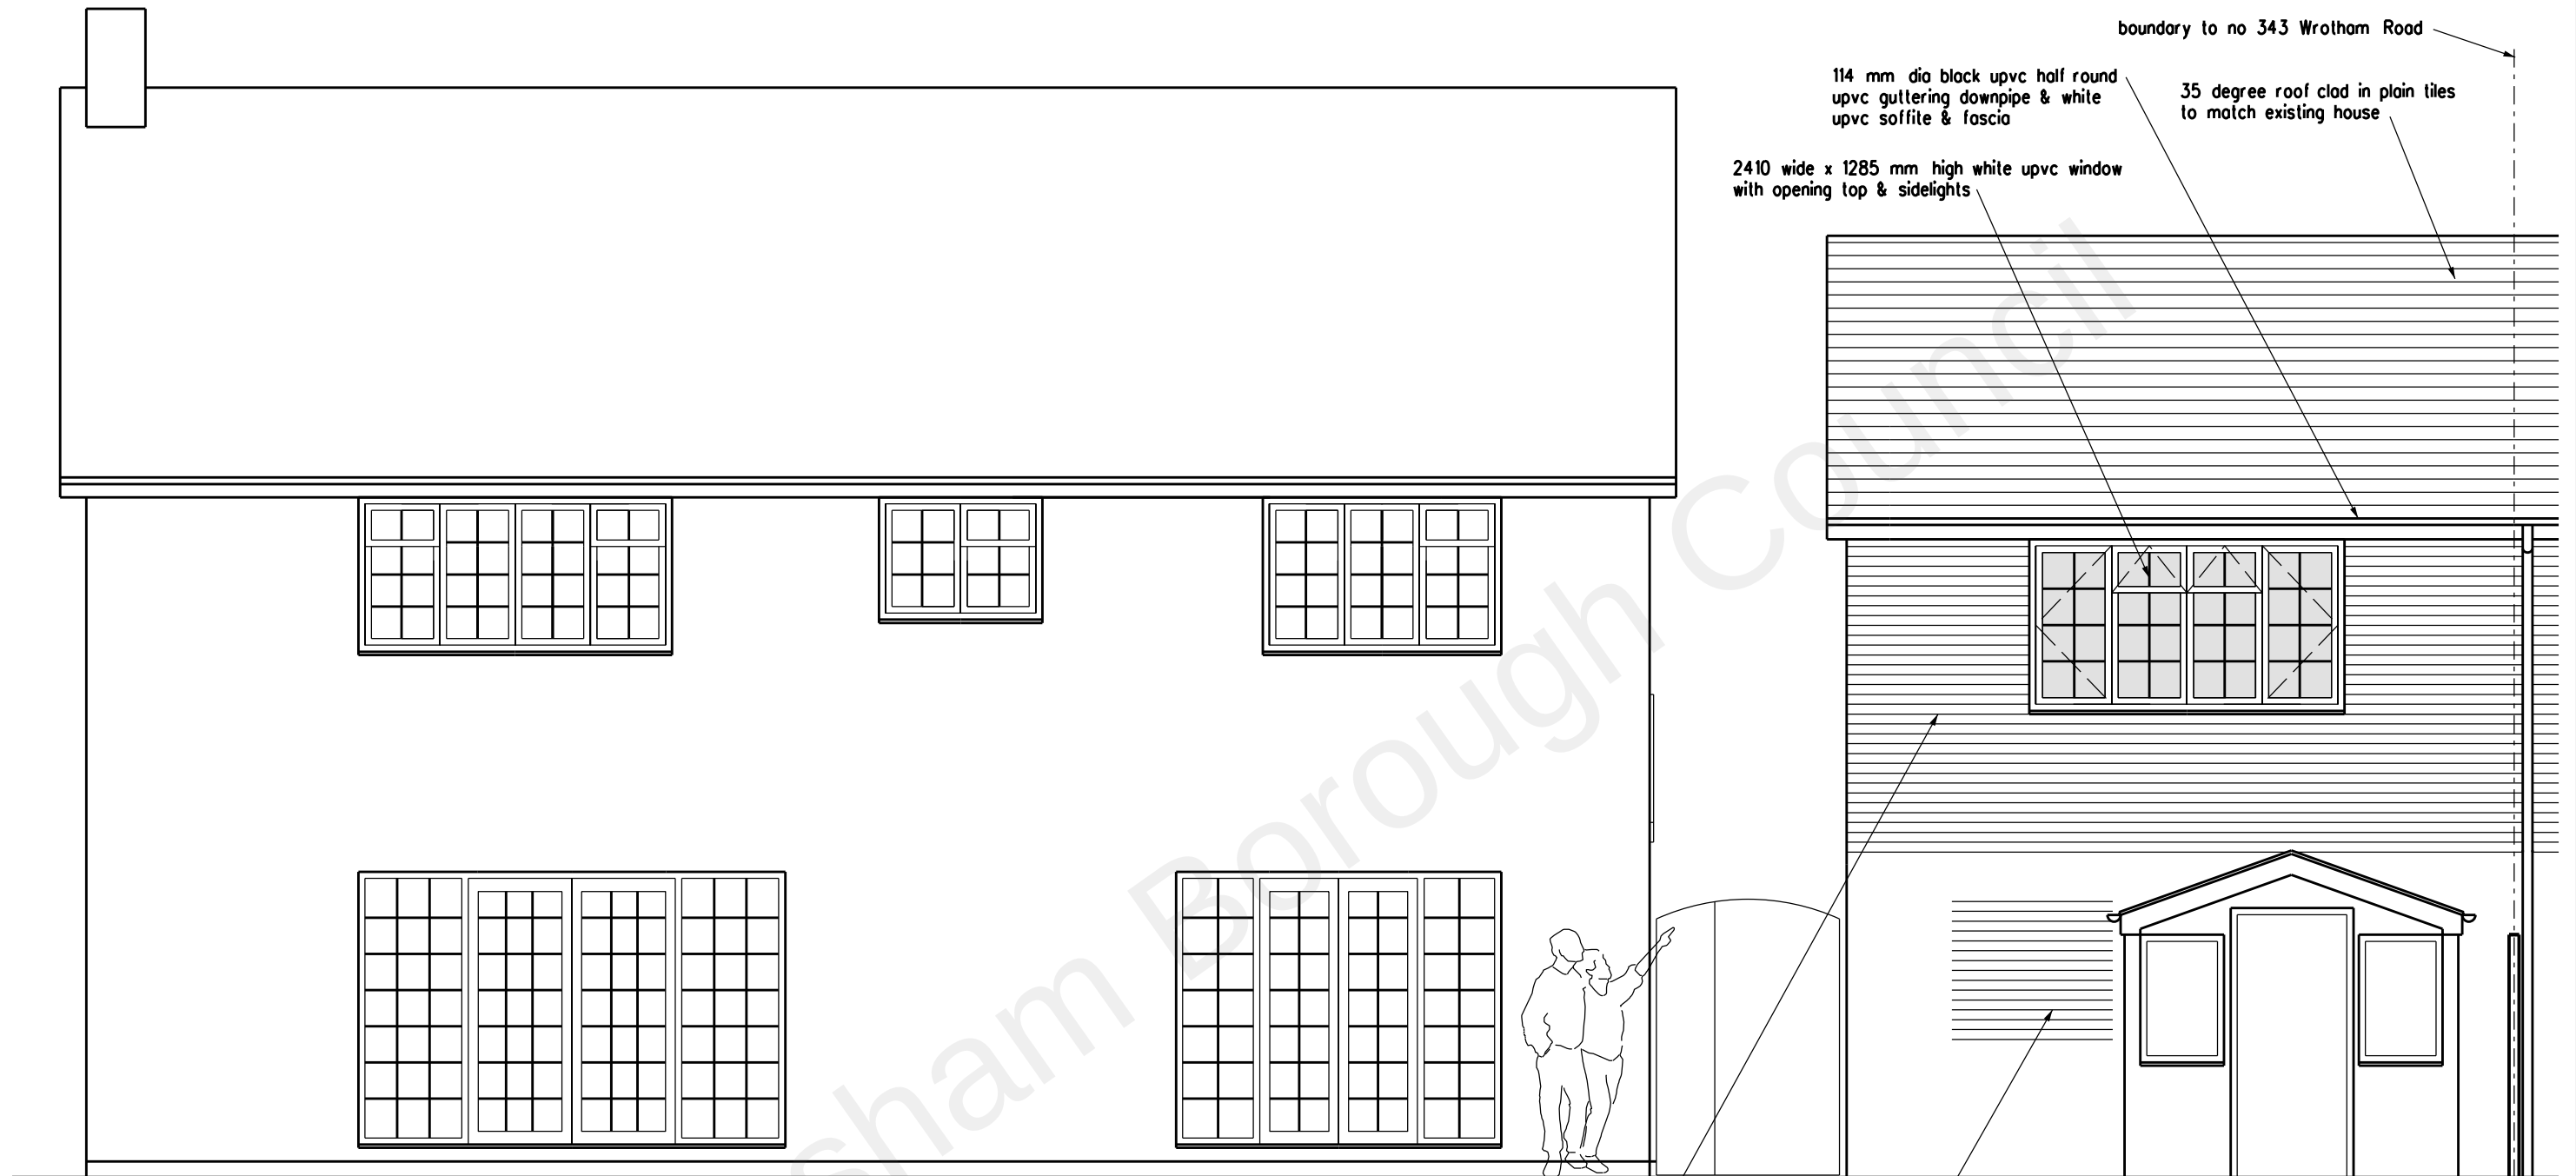

facing brickwork to match existing 100 mm fully filled cavity wall & blockwork plastered inner skin

remove window and brick up opening

PLANNING APPLICATION

REVISION DATE

ARCHITECT
TA ARCHITECTS
11 JOYDENS WOOD ROAD BEXLEY
KENT DA5 2HS Tel 07905 130591
ta140256@gmail.com

JOB
PROPOSED 1ST FLOOR GARAGE
EXTENSION AT
343 WROTHAM ROAD
ISTEAD RISE DA13 9EF

DRAWING
PROPOSED REAR ELEVATION

SCALE 1:50 AT A3 DATE JULY 2021

DRAWING NO.
CW/09

0 1 2 3 4 5 metres