


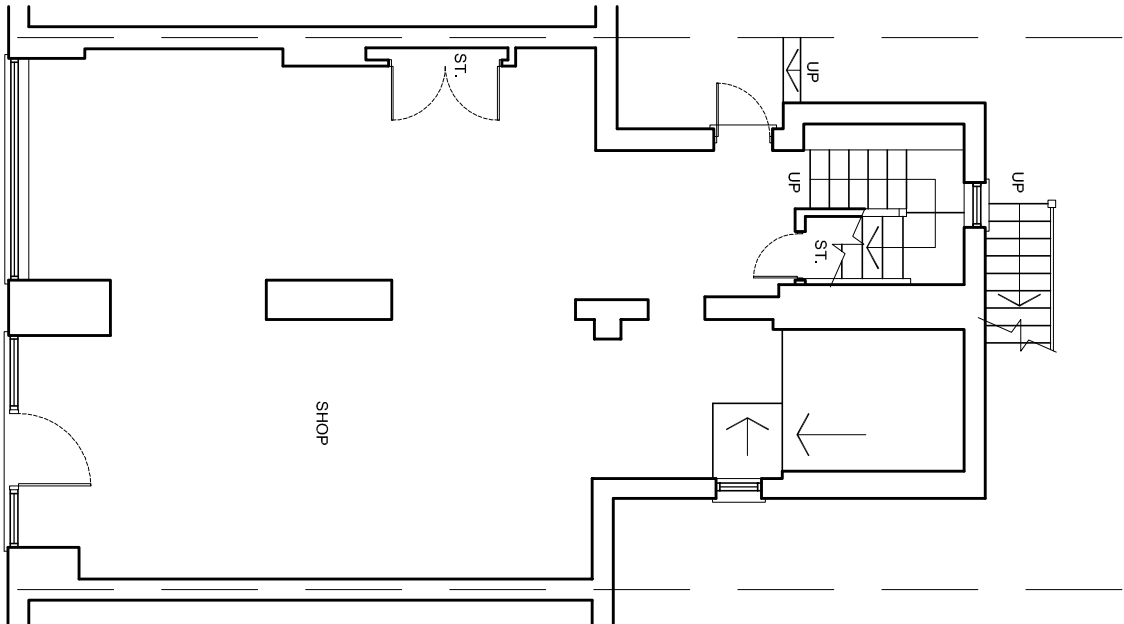


 

EXISTING GROUND FLOOR PLAN

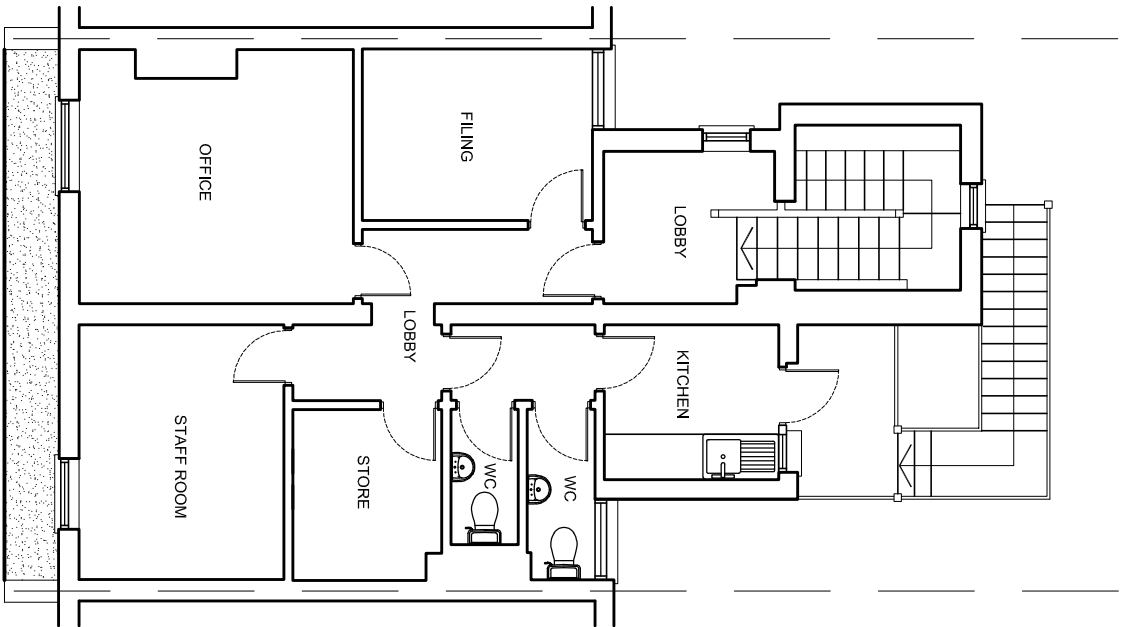

EXISTING FIRST FLOOR PLAN

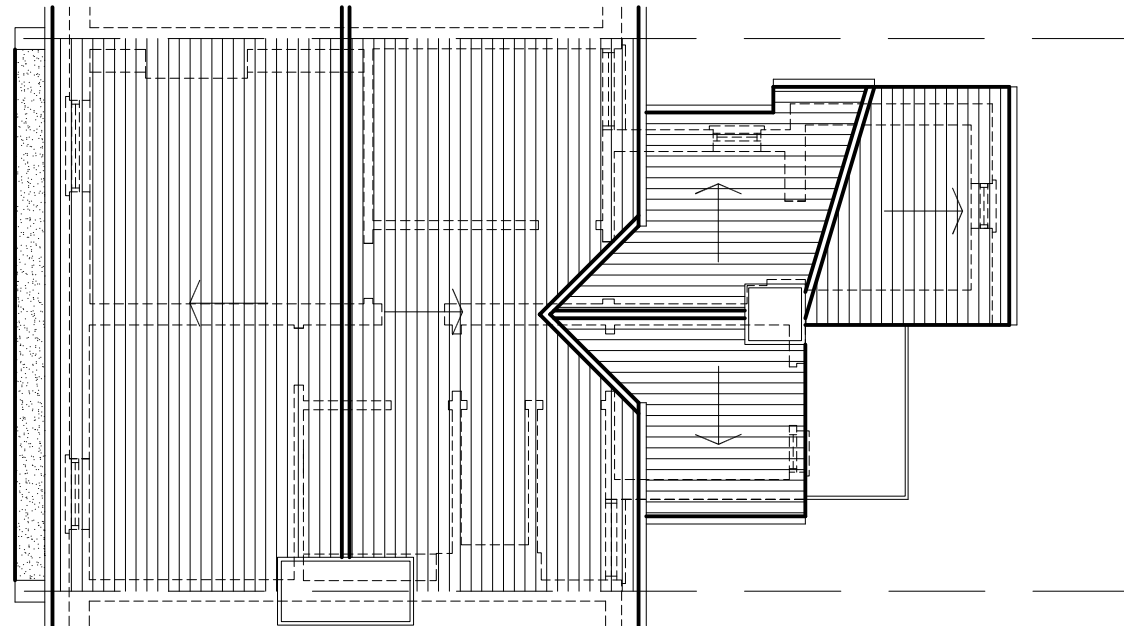

EXISTING ROOF PLAN

The Contractor is to check all dimensions on site and report any discrepancies to the Contract Administrator. This drawing is to be read in conjunction with all other standard documentation.

rev.	description		date	chkd.
	 93 Colmandene Crescent, Orpington, Kent BR5 2RA 020 3004 9238 07931 931 035			
 s.nappal@dapconsultants.co.uk www.dapconsultants.co.uk				

project : 36 Perry Street
Northfleet

drawing title :

Existing Floor Plans

drawn: MV	chkd : SS	date: 08.07.2025
status: Planning		scale: 1:100@A3
proj no : 2807	drg no: 02	rev no: