


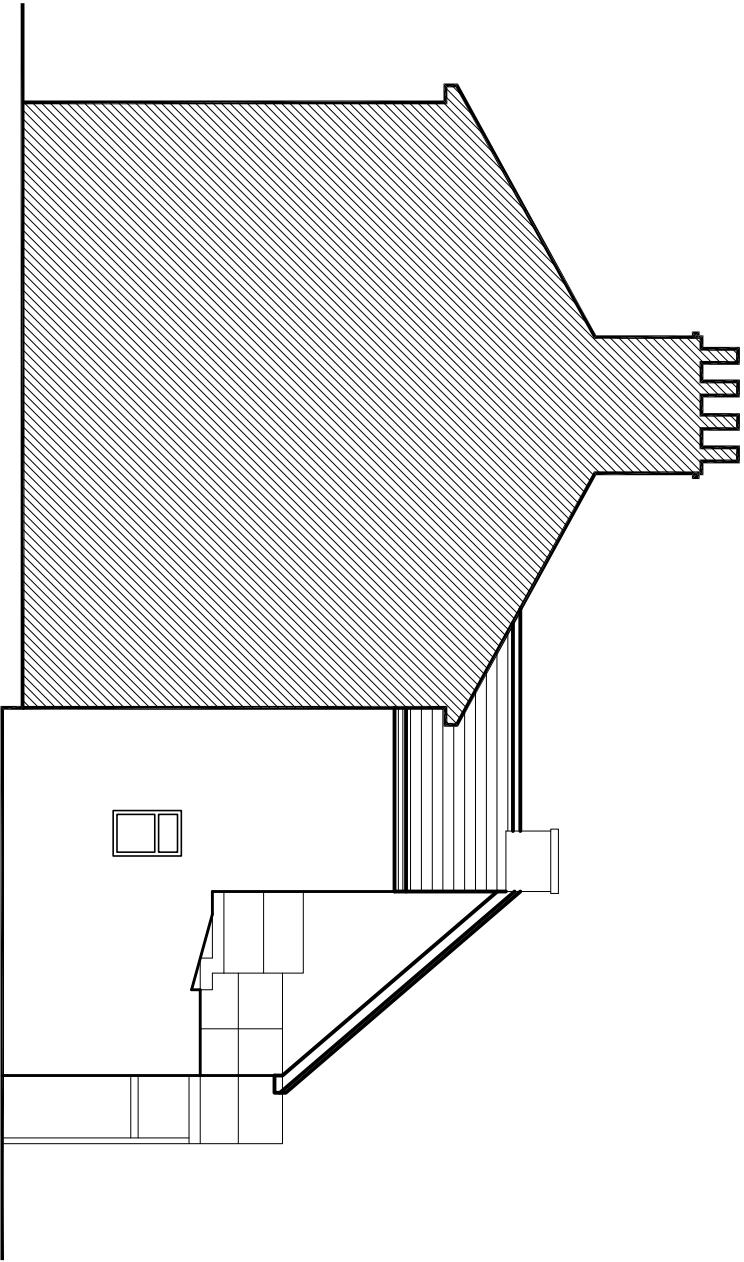


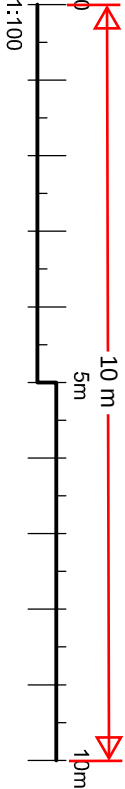


EXISTING SIDE ELEVATION

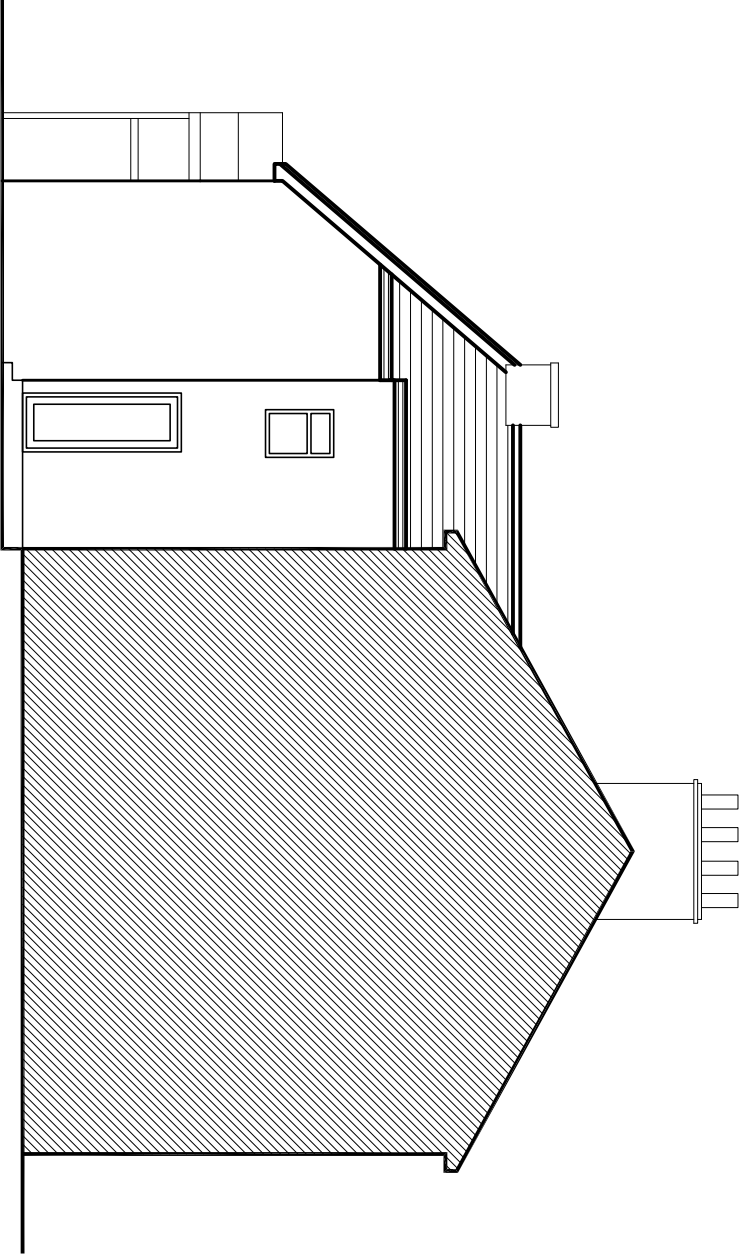

EXISTING SIDE ELEVATION

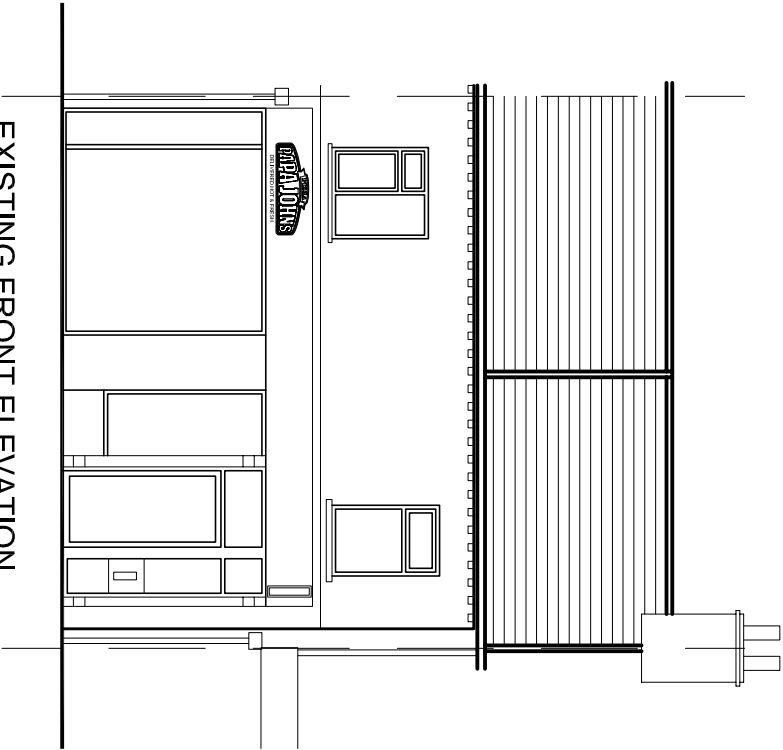

EXISTING FRONT ELEVATION

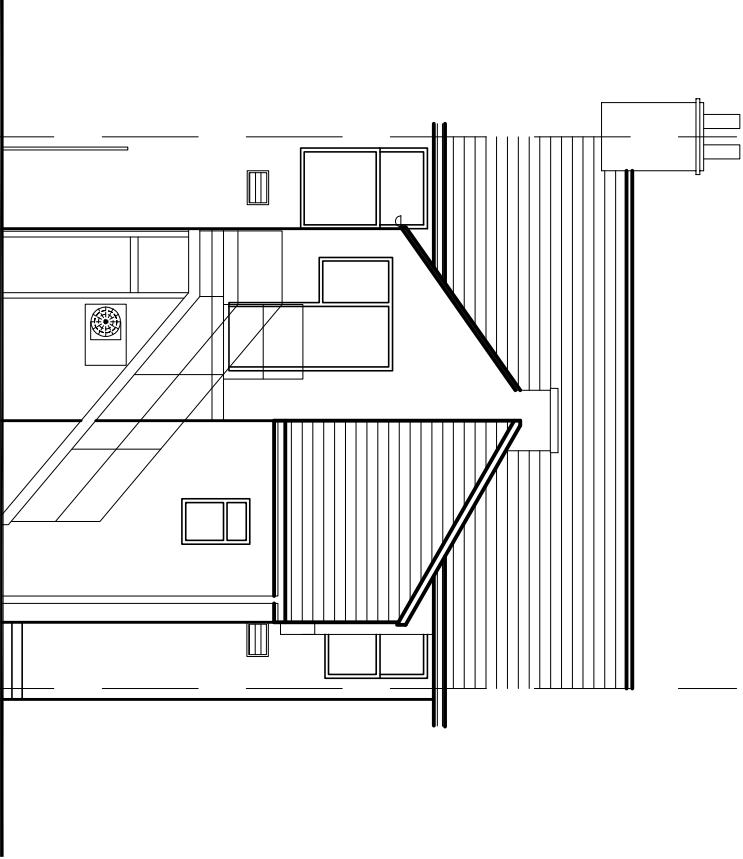

EXISTING REAR ELEVATION

The Contractor is to check all dimensions on site and report any discrepancies to the Contract Administrator. This drawing is to be read in conjunction with all other standard documentation.

rev.	description		date	chkd.
	93 Colmandene Crescent, Orpington, Kent BR5 2RA			
	020 3004 9238			
	07931 931 035			
	s.nagpal@dapconsultants.co.uk			
	www.dapconsultants.co.uk			

project : 36 Perry Street
Northfleet

drawing title :

Existing Elevations

drawn: MV	chkd : SS	date: 08.07.2025	
status: Planning		scale: 1:100@A3	
proj no : 2807	drg no: 03	rev no:	