

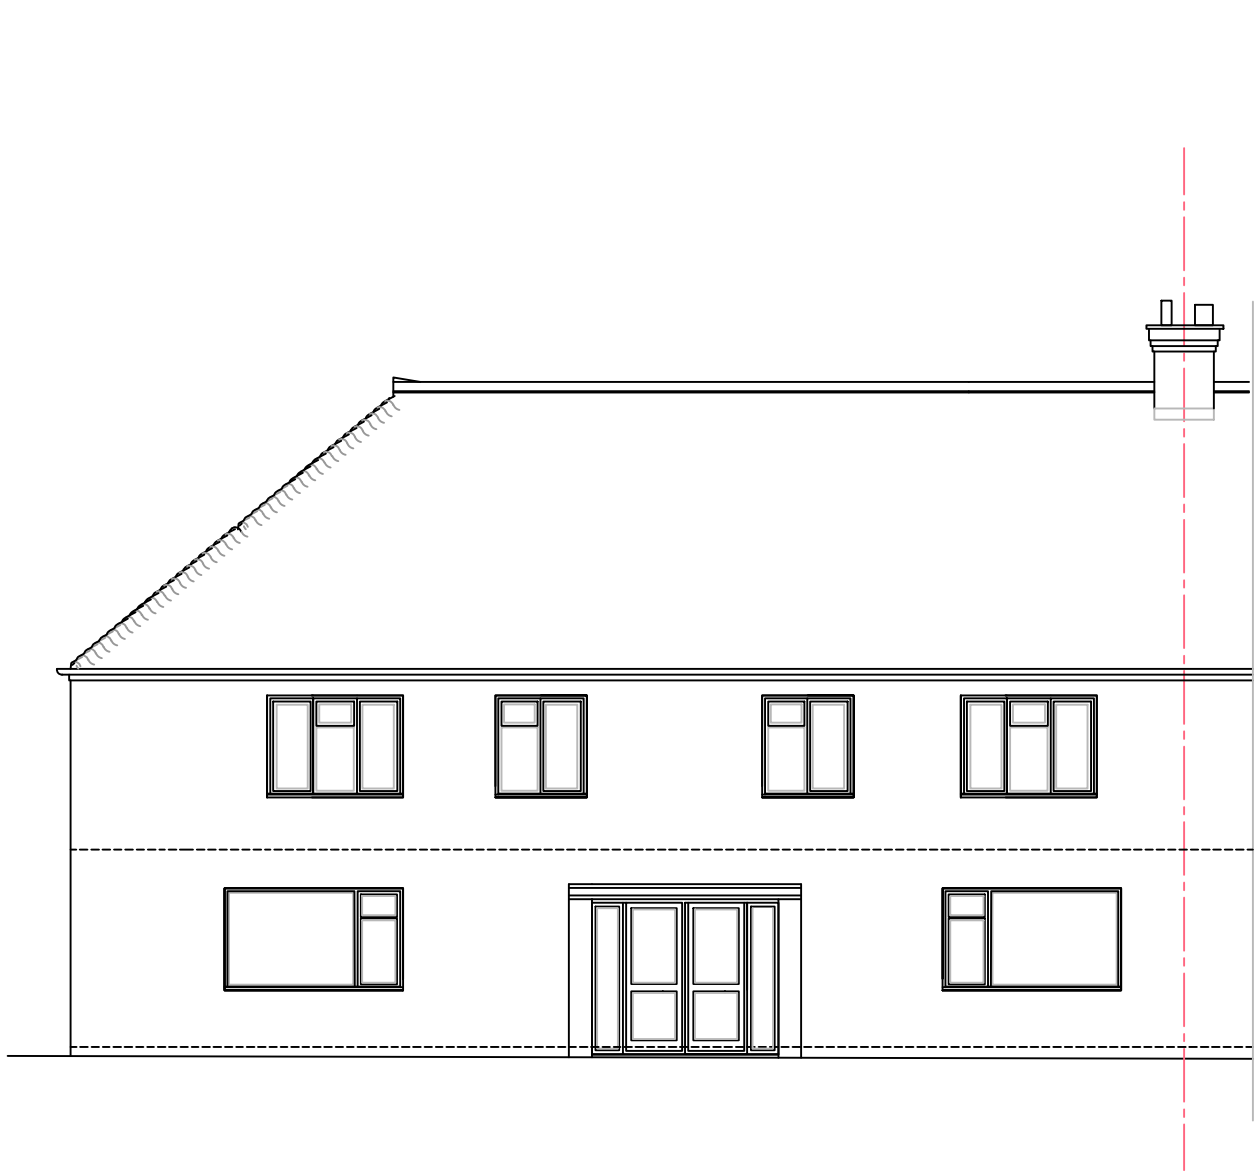


- NOTES:
- Do not scale from this drawing.
 - All dimensions to be verified on site and is in mm.
 - Builder to verify all dimensions, heights and levels prior to commencement of work.
 - All documents shall be checked to ensure that they are compatible by the contractor before construction commences. In the event of apparent ambiguity or contradiction the engineer and/ or architect shall be notified immediately.
 - The contractor in preparing his estimate shall visit the site and acquaint himself with the problems involved.
 - The contrator shall issue all statutory notices to the local Authority during progress and completion of works.


PROPOSED ELEVATIONS 1/100

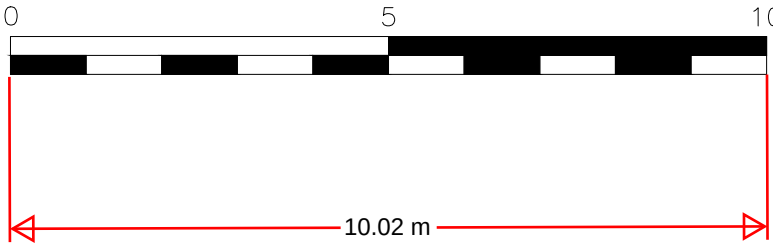


Proposed Front Elevation (north east)
Scale 1:100

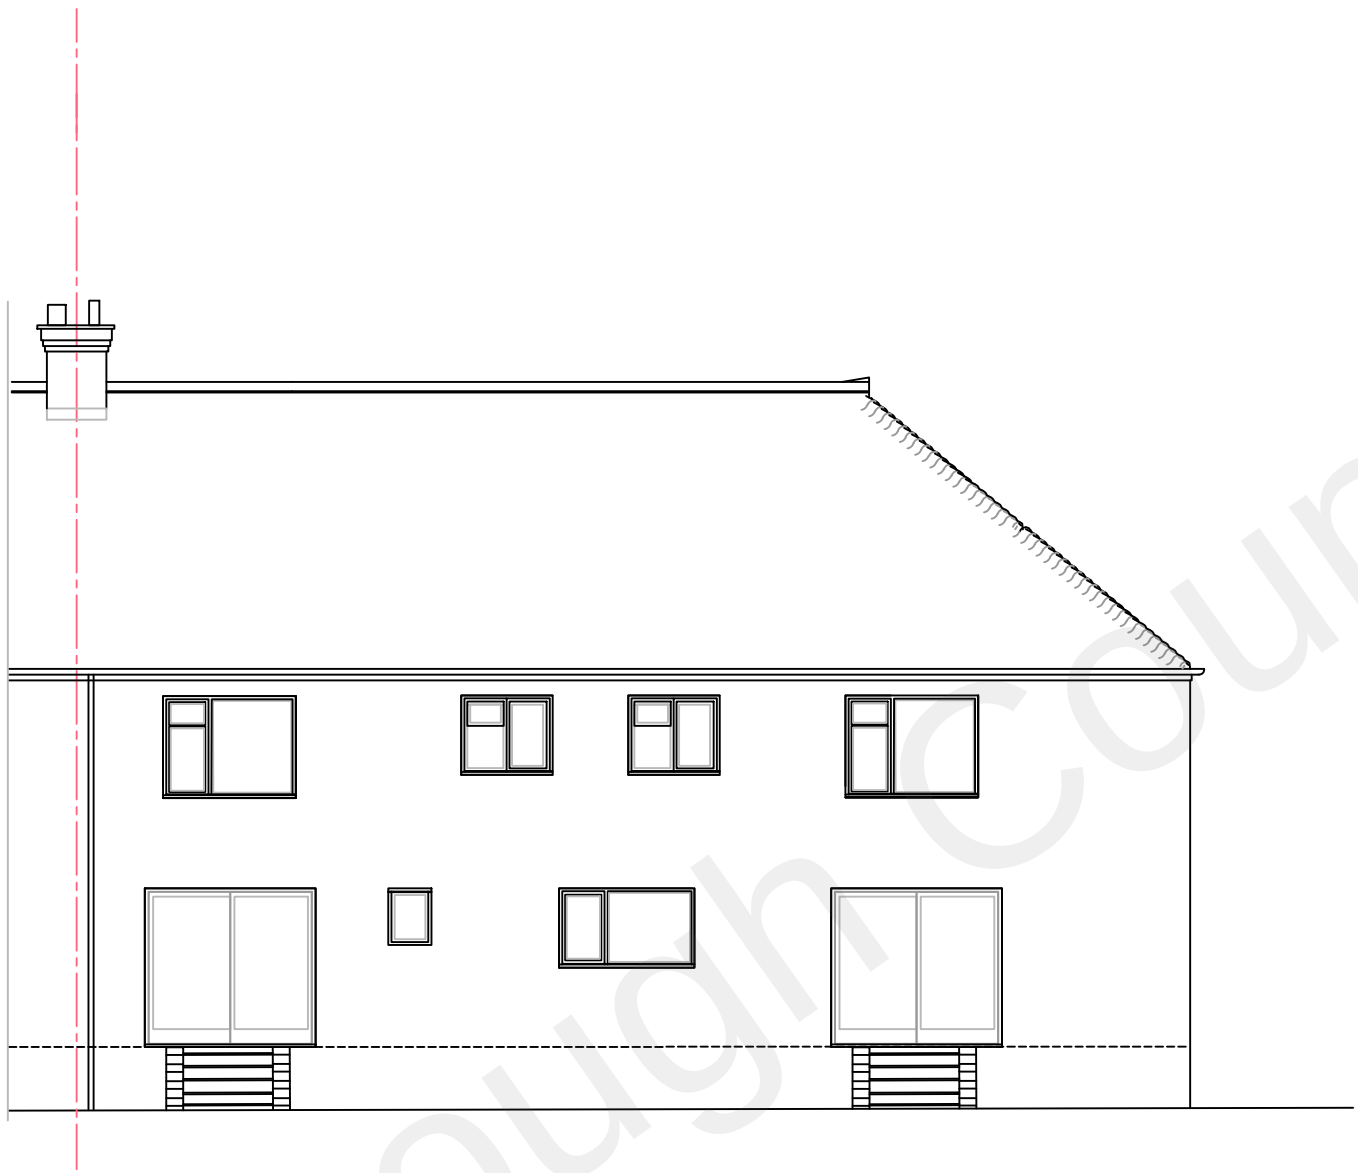

Proposed Rear Elevation (south west)
Scale 1:100

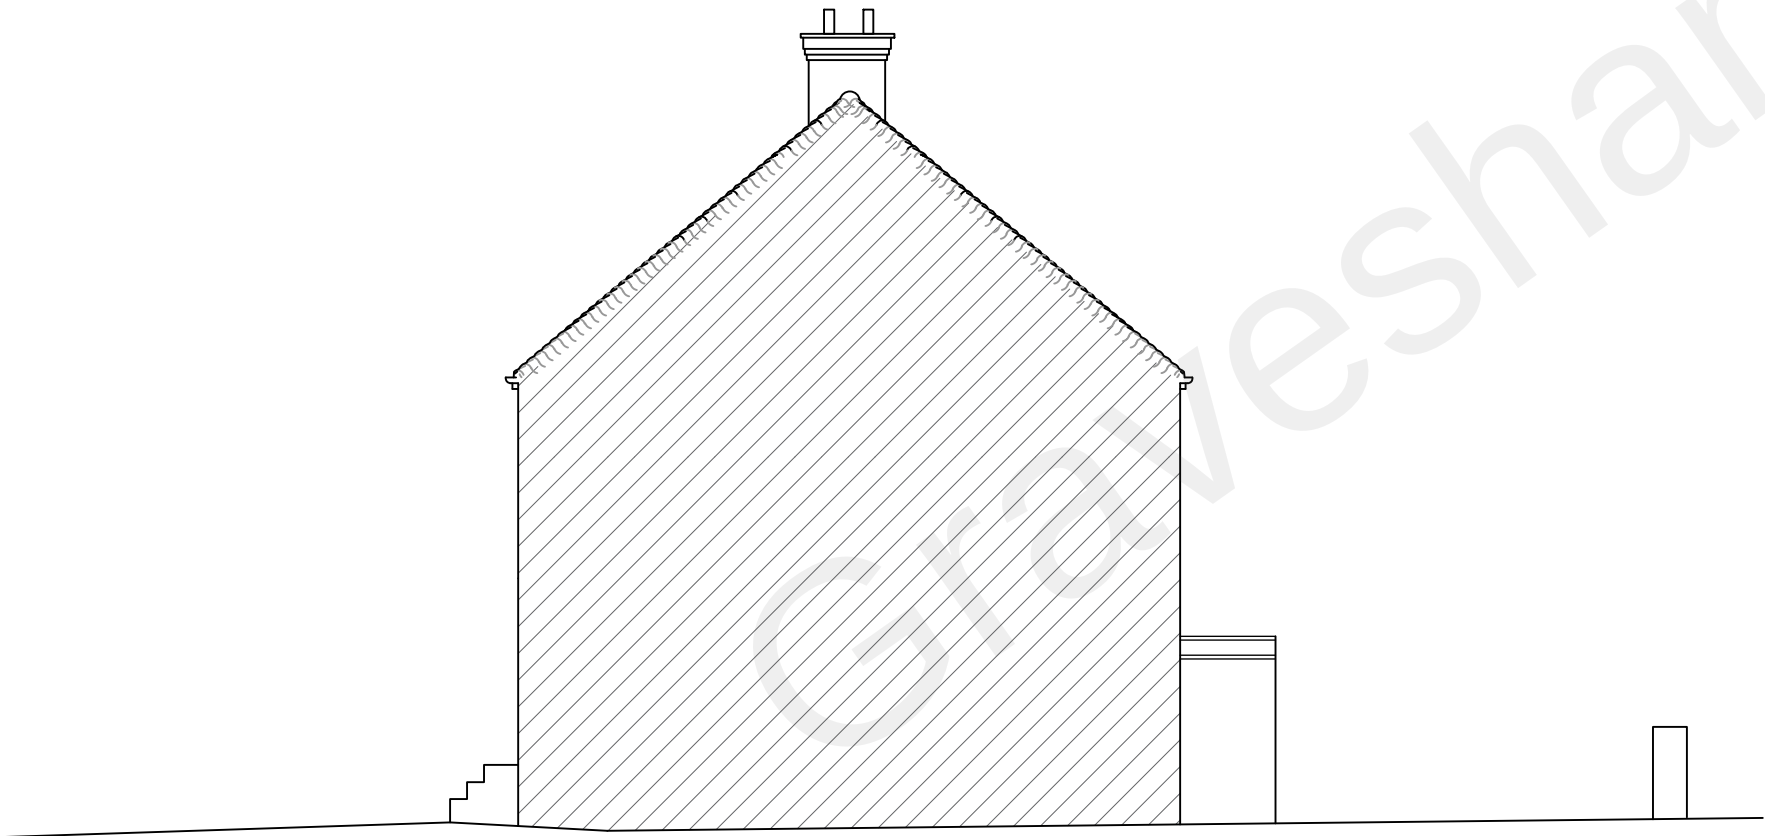

Existing Side Elevation (north east)
Scale 1:100

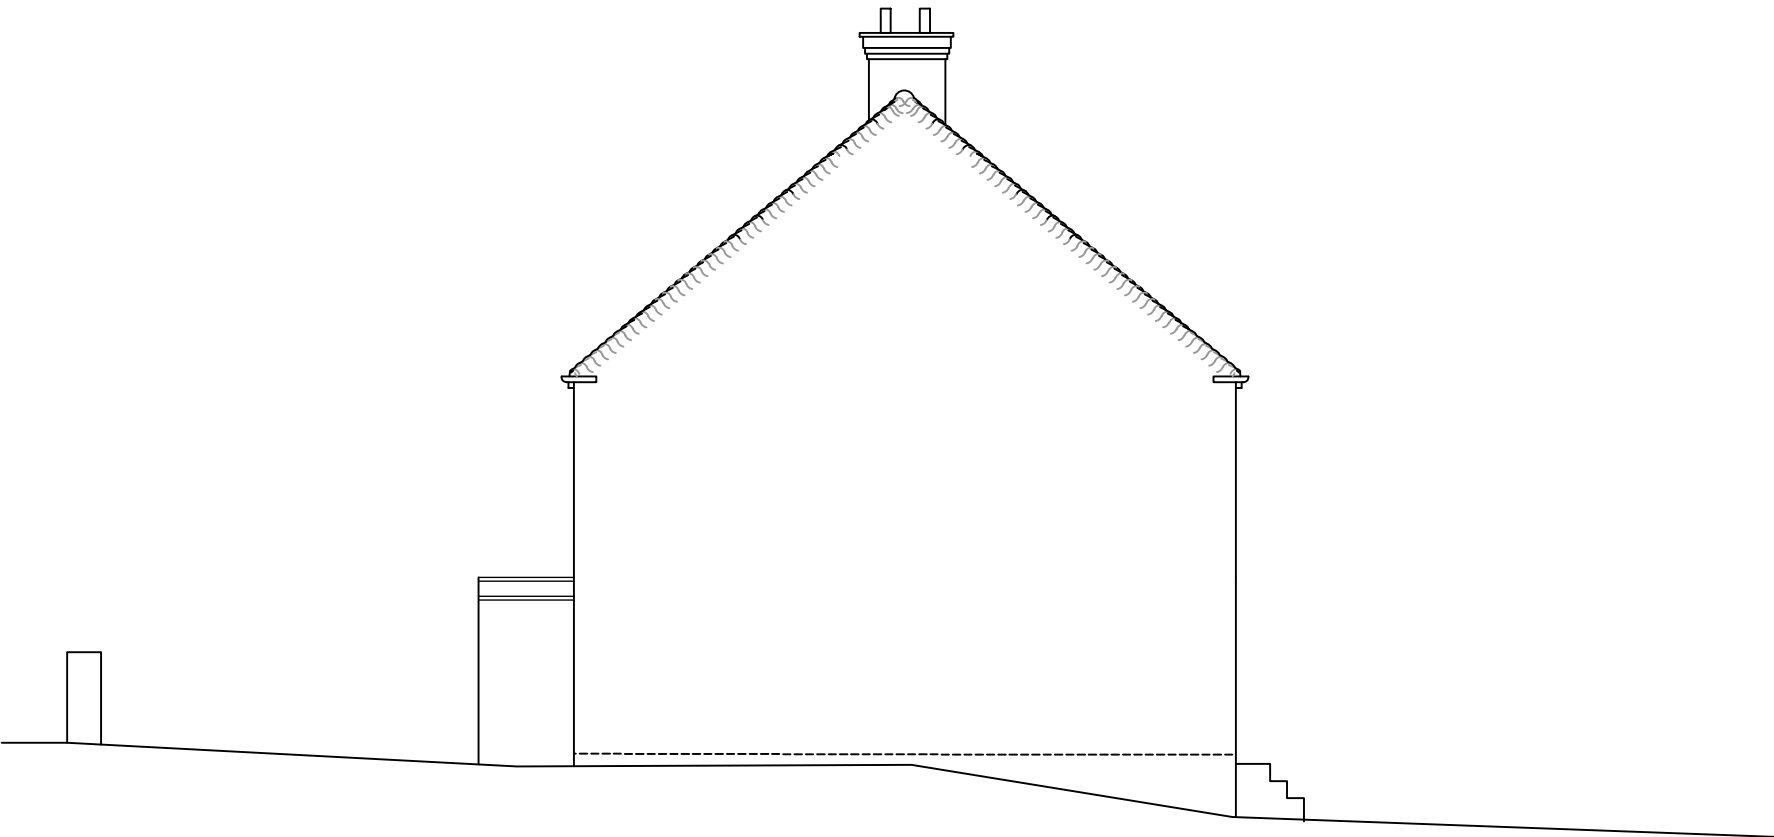

Proposed Side Elevation (south east)
Scale 1:100

REV.	DESCRIPTION	DRAWN	DATE
REVISIONS			
Issued for PLANNING			
(SITE ADDRESS) I READ WAY GRAVESEND KENT DA12 5TQ			
CLIENT STEVE SMITH			
SCALE	SHEET SIZE	DRAWN	DATE
1:100	A2	T.U	09/07/2021
DRAWING TITLE PROPOSED ELEVATIONS			
DRAWING NUMBER A106		REVISION -	

UNIT 4
INNOVATION CENTRE
CANAL STREET
ROCHESTER, KENT
ME2 4DT

T: 014-7460-7575
M: 073-7501-9174
www.mcd-designers.com
info@mcd-designers.com
Company Reg. No. 11611885
VAT Reg. No. 256 2754 15