

IVICS.

Do Not Scale.

Report all discrepancies, errors and omissions.

Verify all dimensions on site before commencing any work on site or preparing shop drawings.

All materials, components and workmanship are to comply with the relevant British Standards, Codes of Practice, and appropriate manufacturers recommendations that from time to time shall apply.

For all specialist work, see relevant drawings.

This drawing and design are copyright of the mark carter design.



EXISTING SOUTH EAST ELEVATION.


EXISTING SOUTH WEST ELEVATION.




PROPOSED SOUTH EAST ELEVATION.




PROPOSED SOUTH WEST ELEVATION.

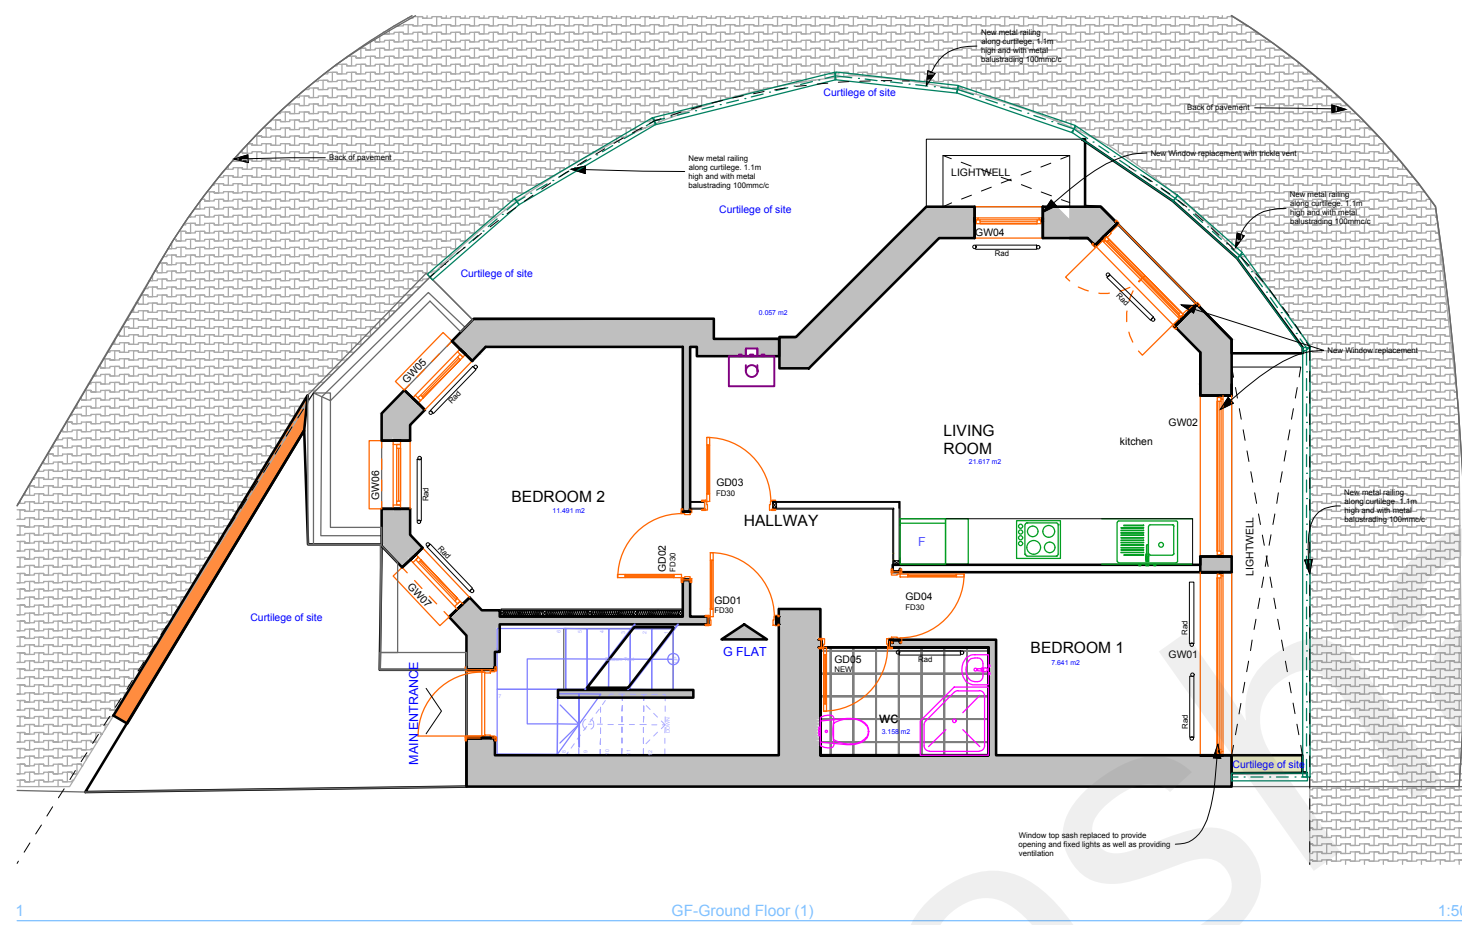


EXISTING GROUND FLOOR PLAN

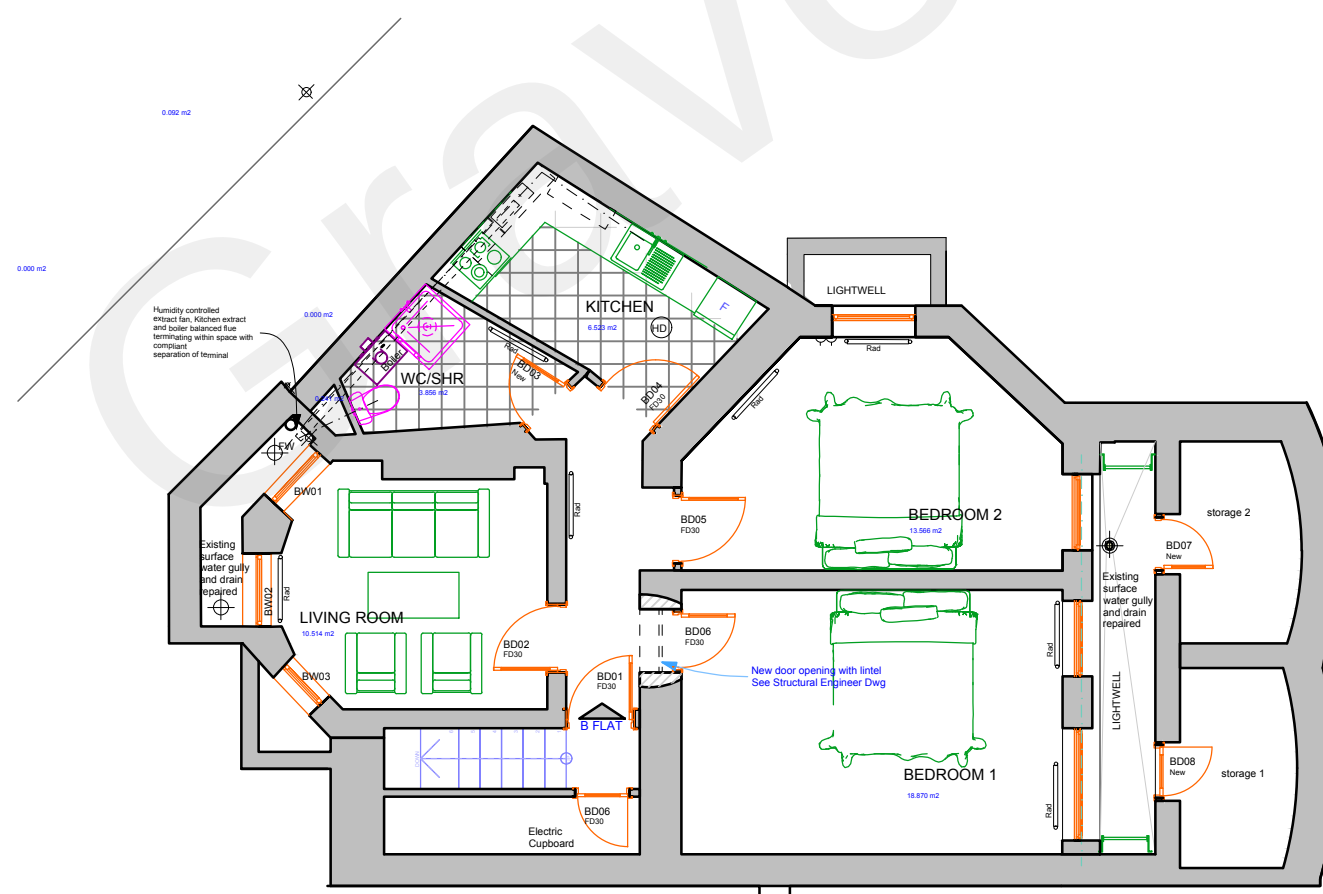


EXISTING BASEMENT FLOOR PLAN

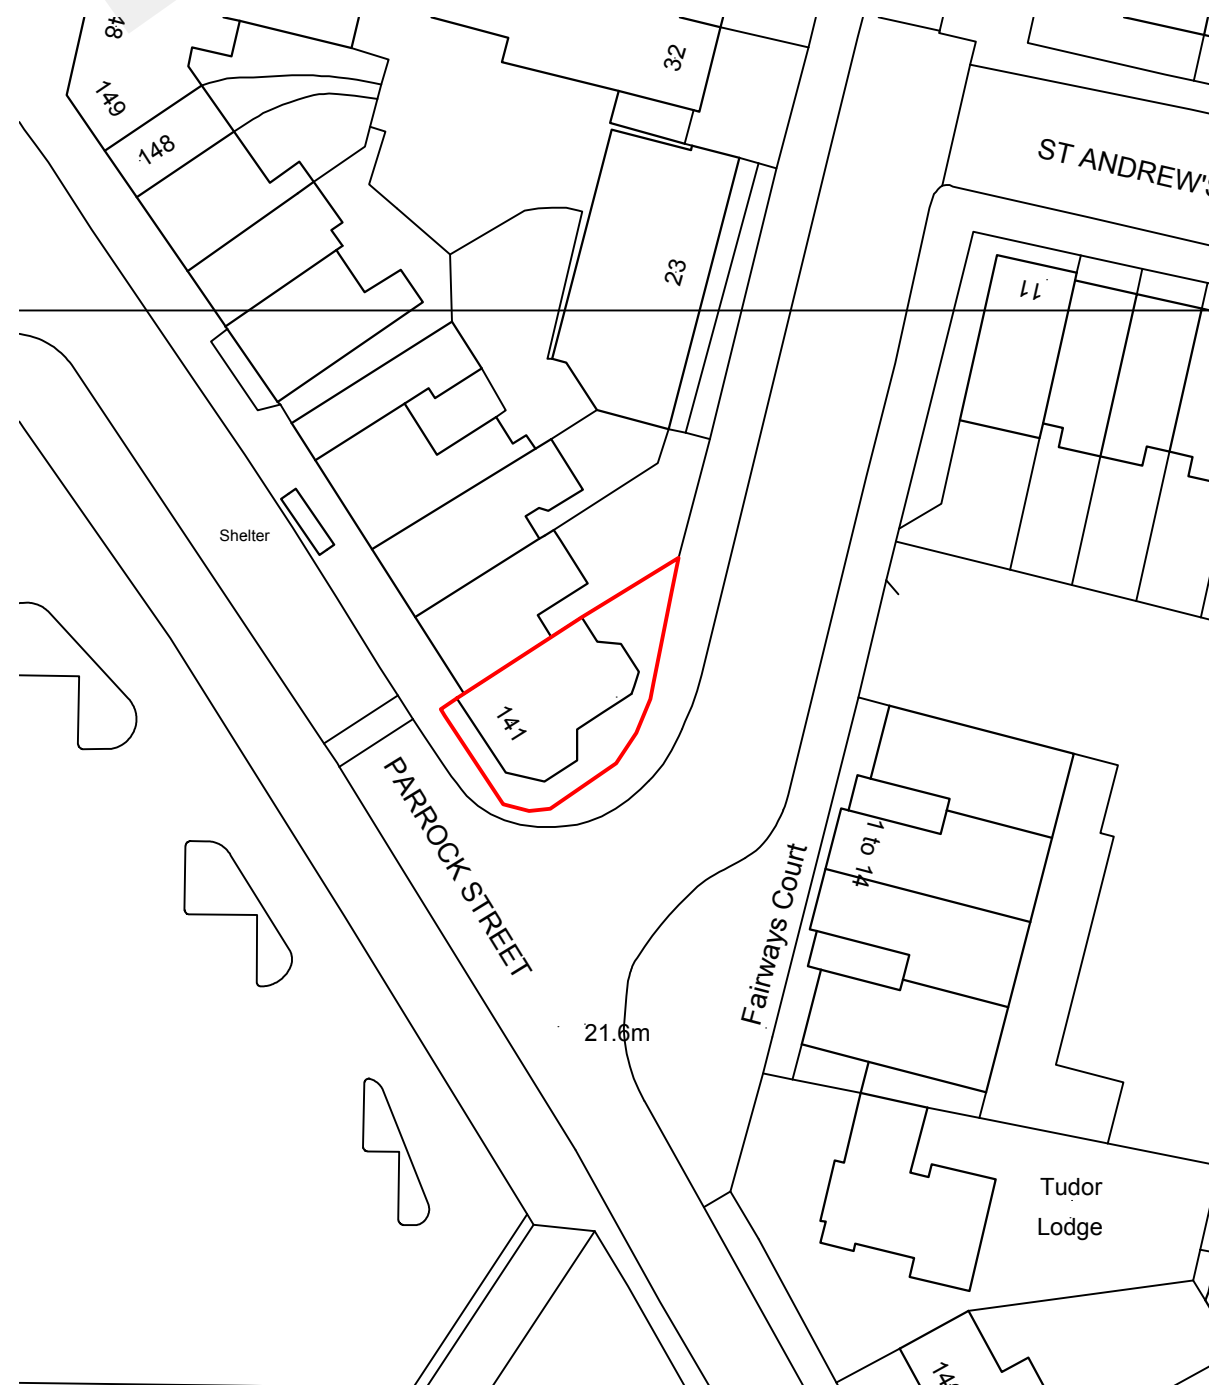

BLOCK PLAN 1-500
Scale Bar at 1:500

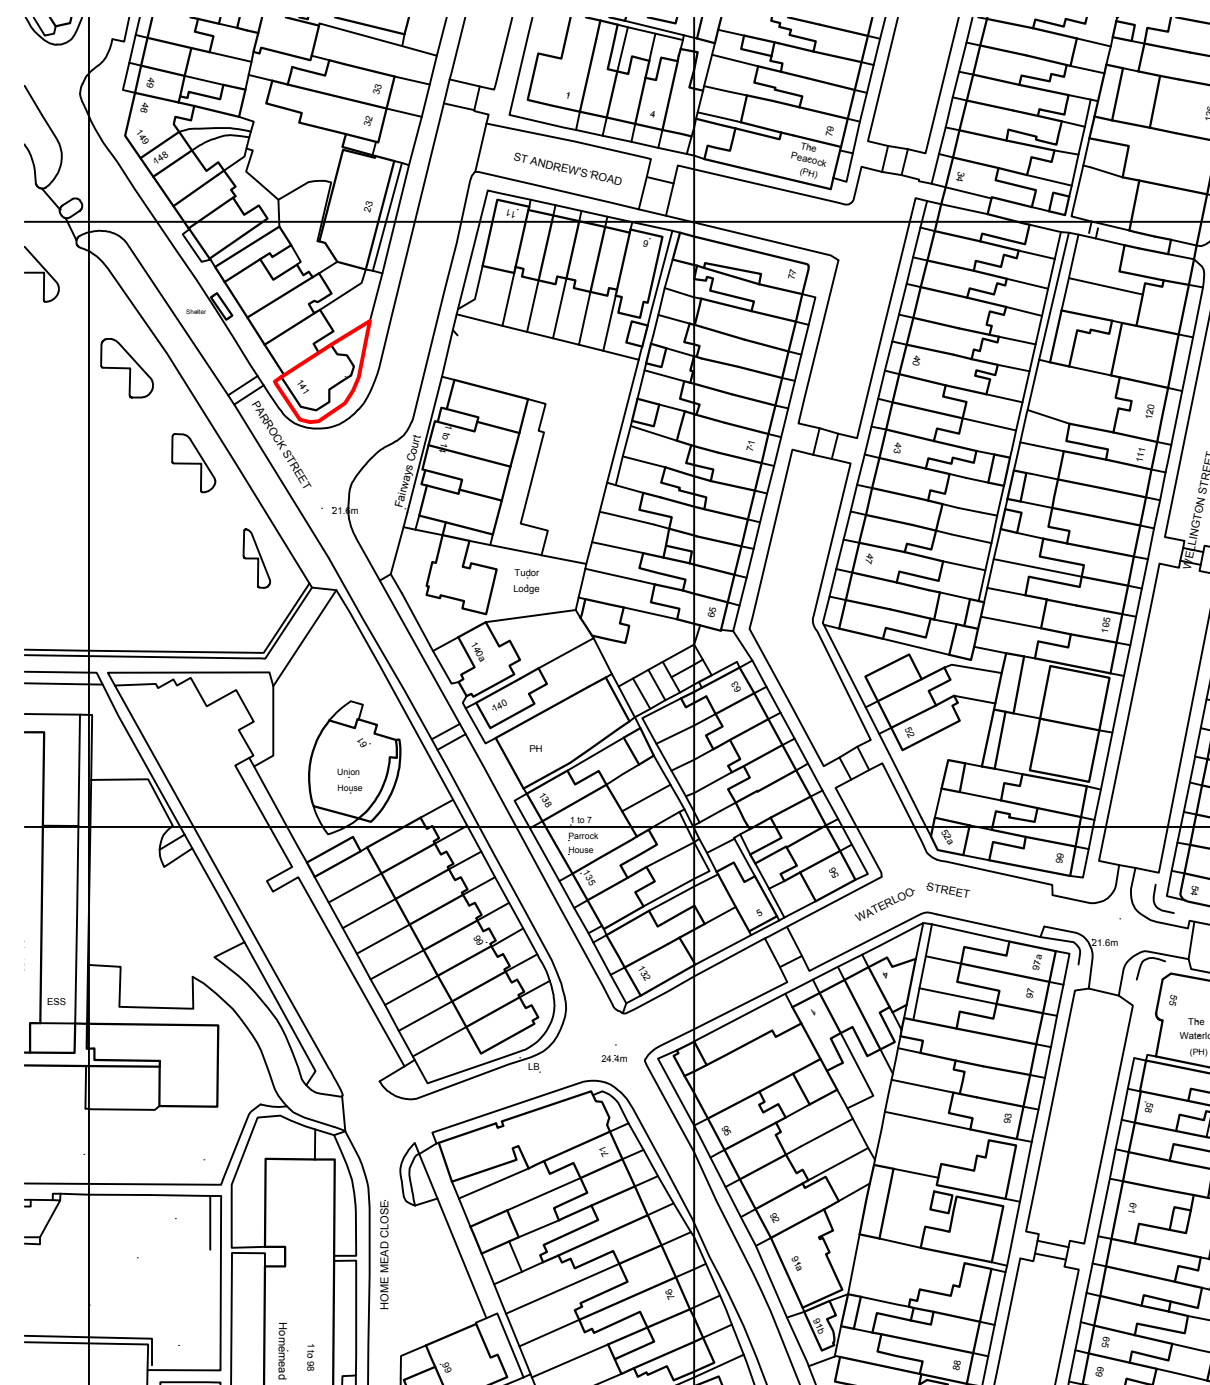

LOCATION PLAN 1-1250
Scale Bar at 1:1250

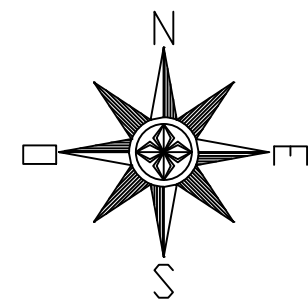

Revision	Date	Description
Status PLANNING		
Mark Carter ASSOCIATES design studio priestfield stadium gillingham kent ME7 4DD tel 01634 304700 fax 01634 850986 e mail: markcarter.design@virgin.net		
Client HAYER INVESTMENTS KENT LTD		
Drawing Title EXISTING AND PROPOSED FLOOR PLANS AND ELEVATIONS		
Project Title NEW WINDOWS TO GROUND FLOOR AT No141 PARROCK STREET		
Scale 1:100	Date AUG 21	Drawn MC