


BLOCK/SITE PLAN
AREA 55m x 55m A3
SCALE 1:200
CENTRE COORDINATES: 564538, 173945

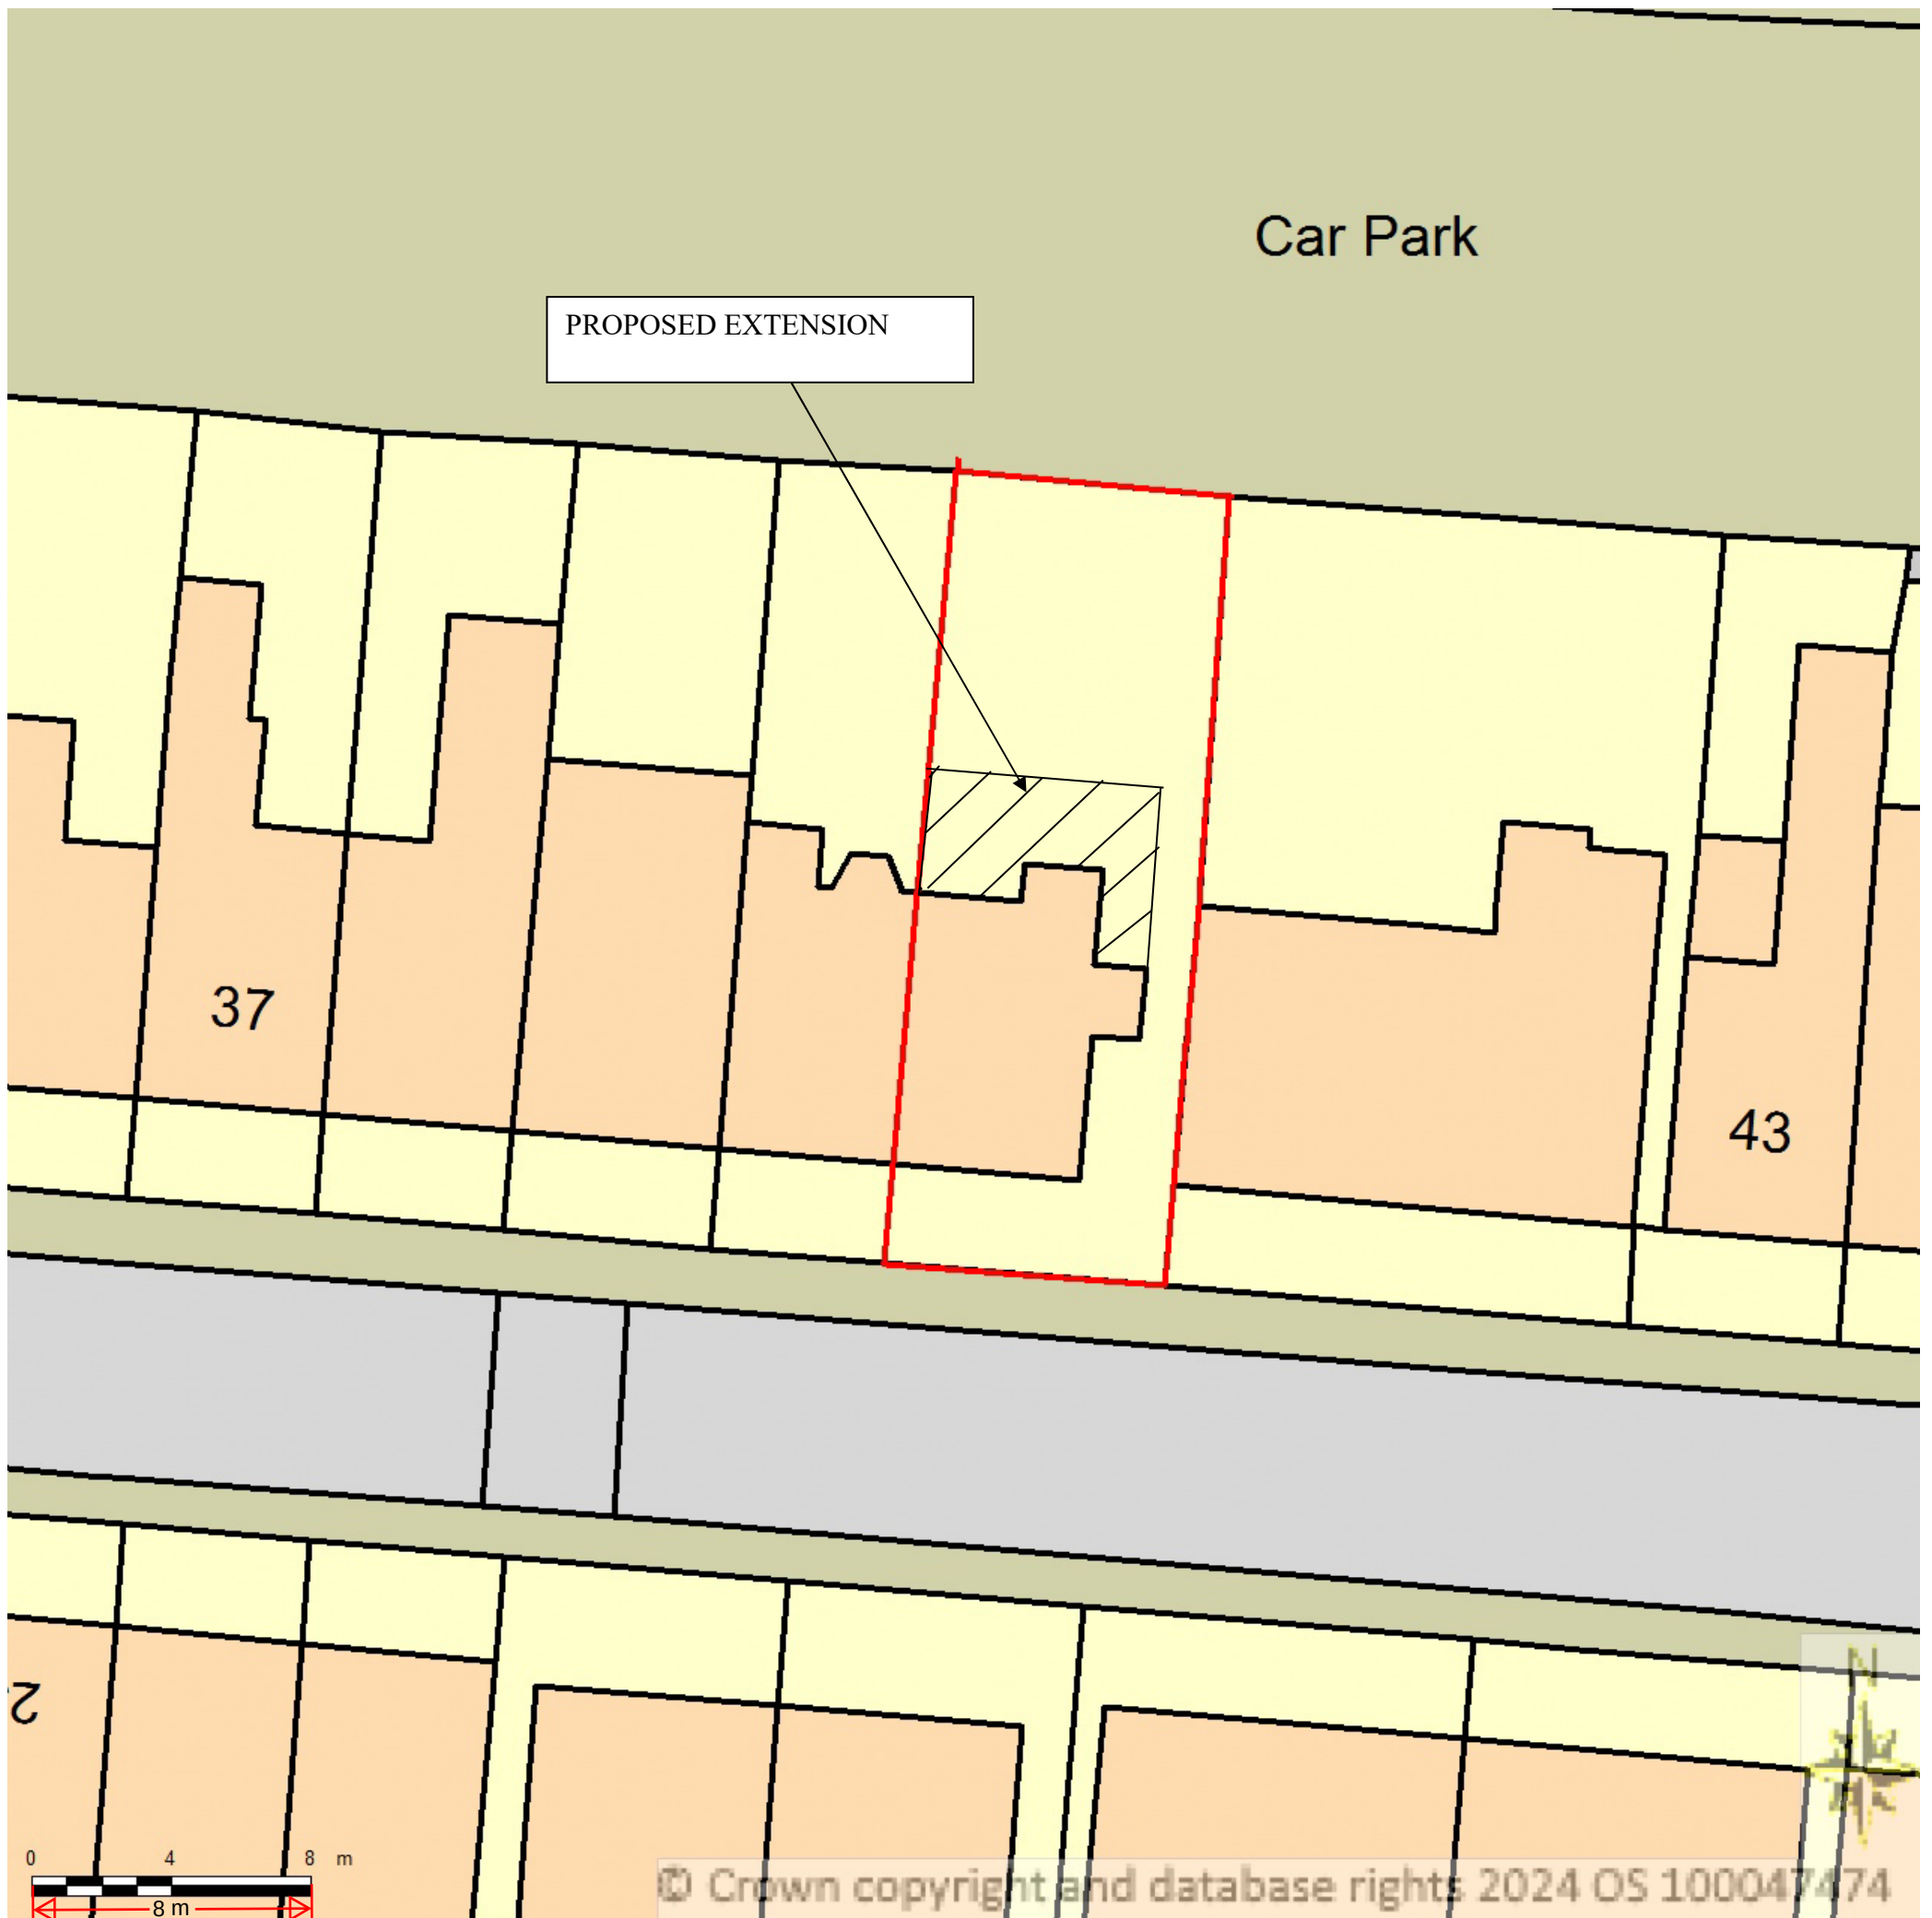

Supplied by Streetwise Maps Ltd
www.streetwise.net
Licence No: 100047474
04/09/2024 20:02:42