


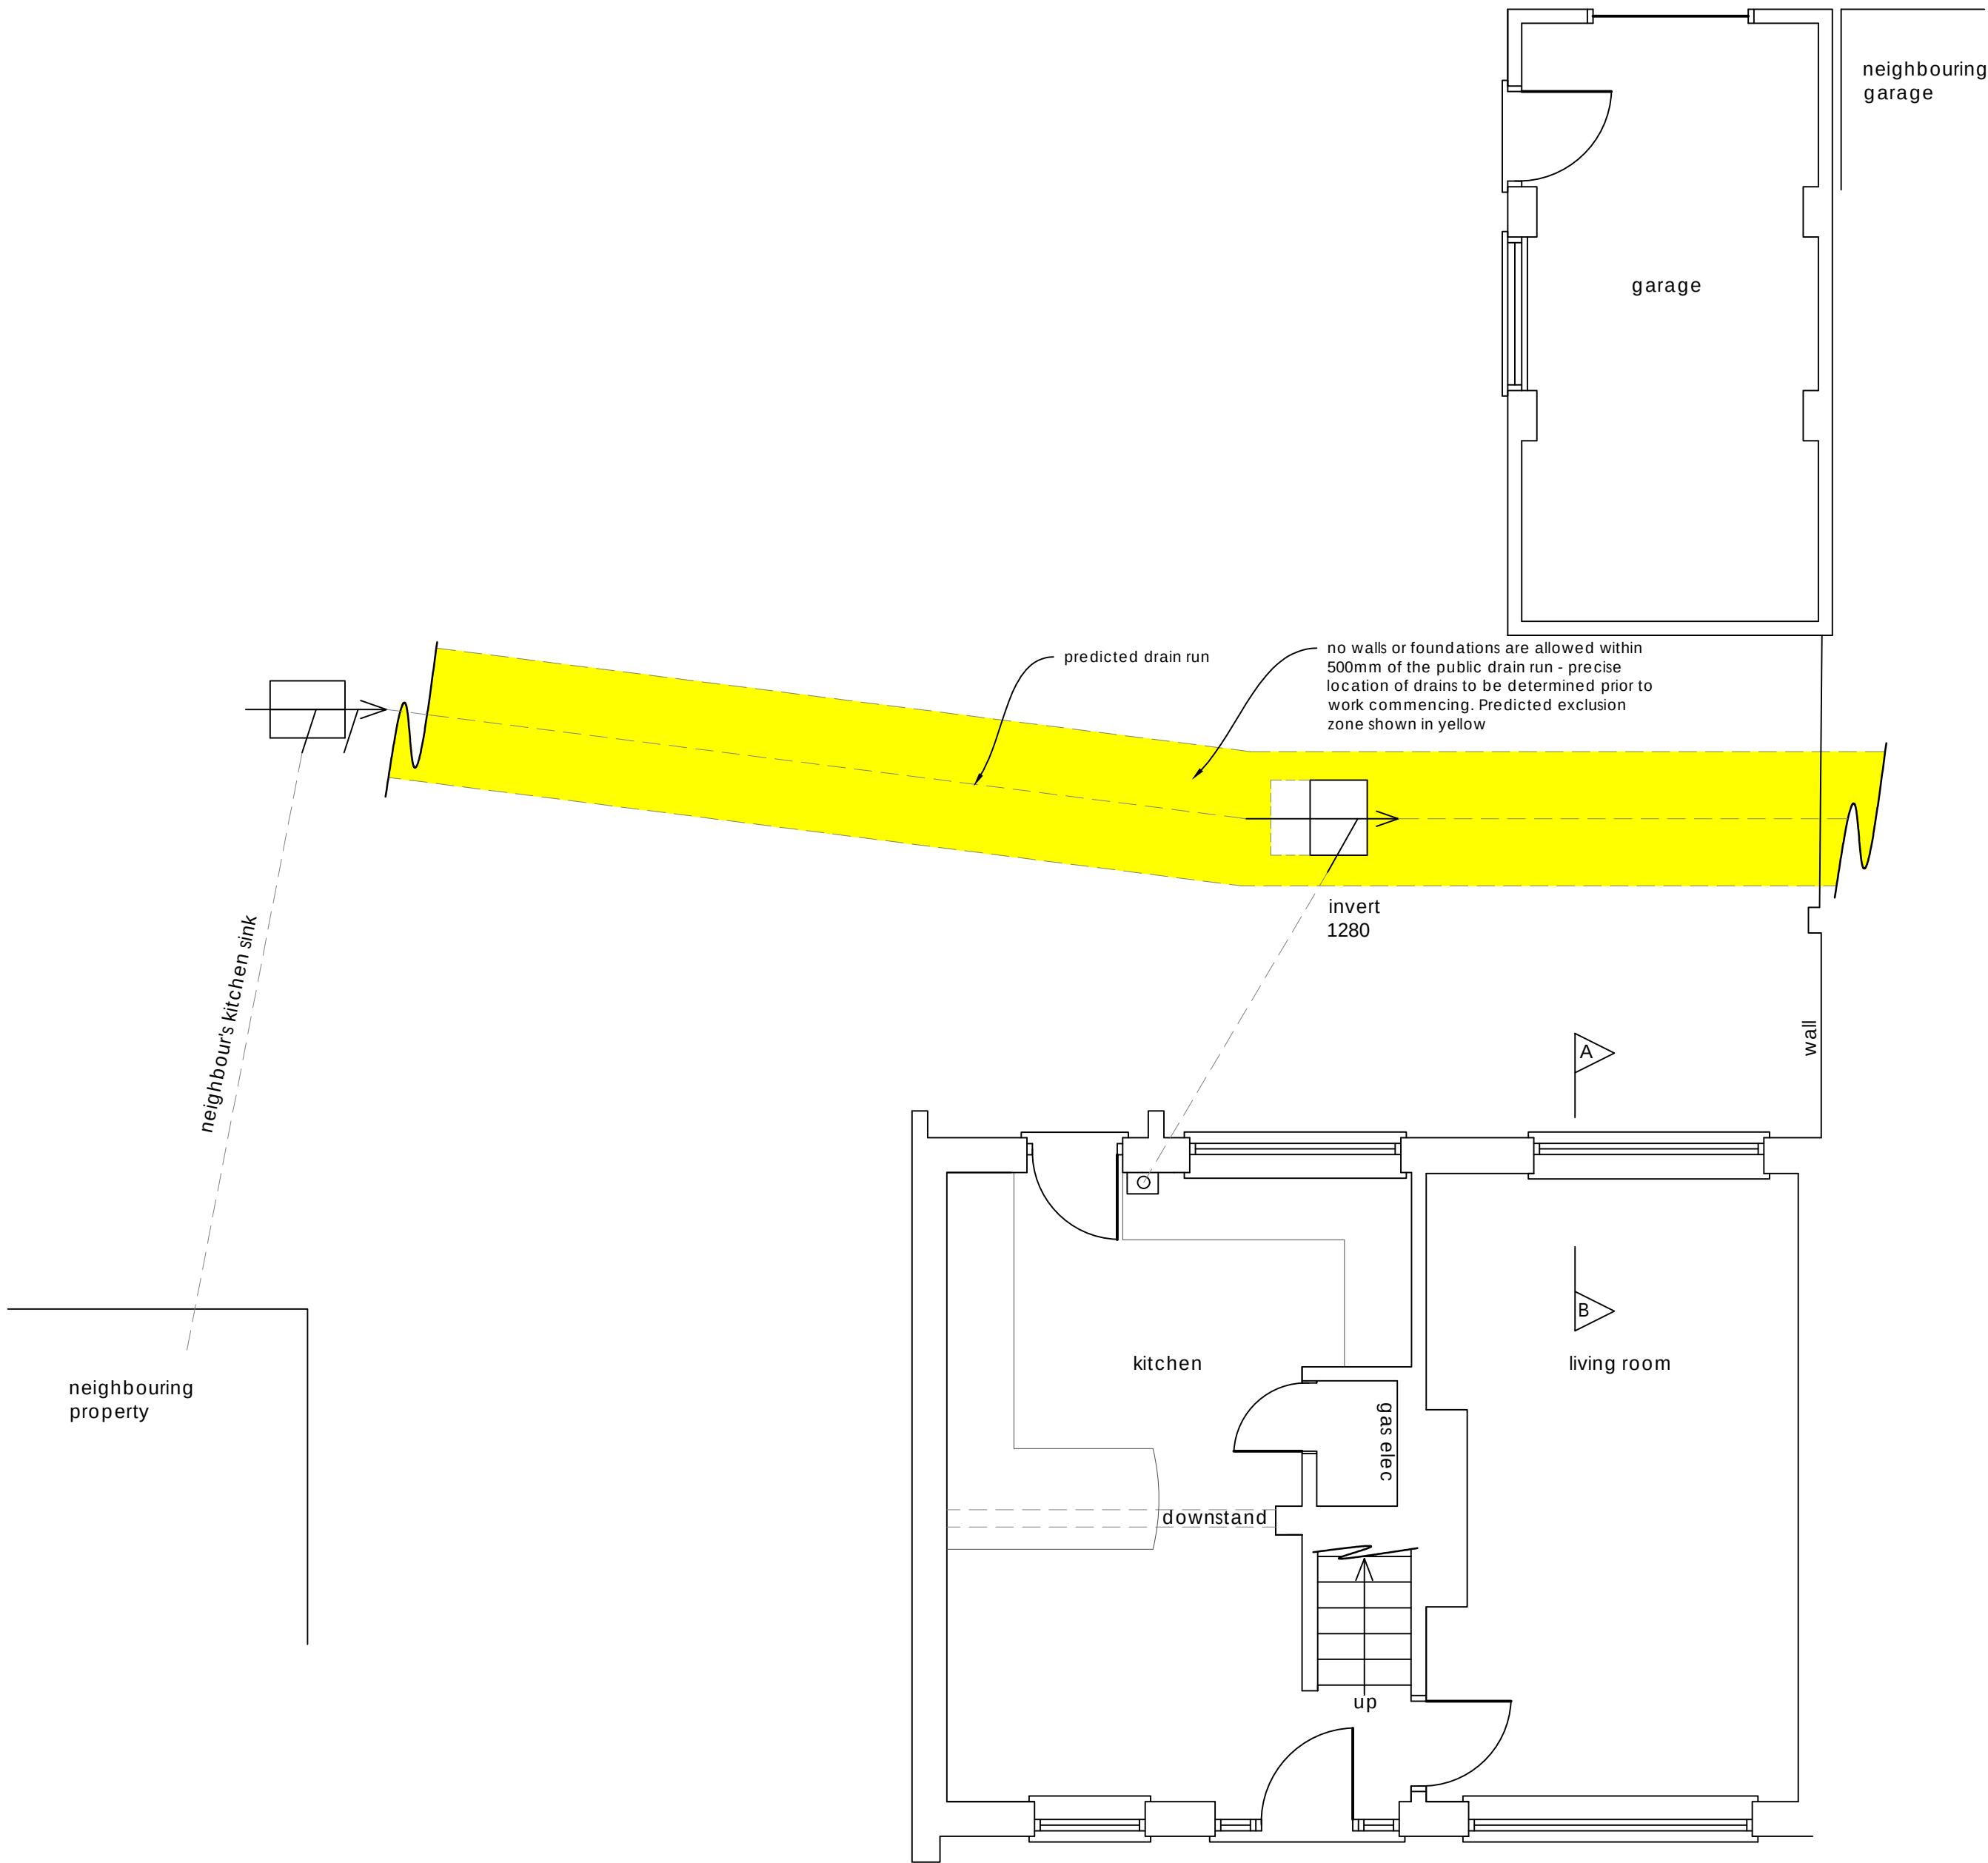


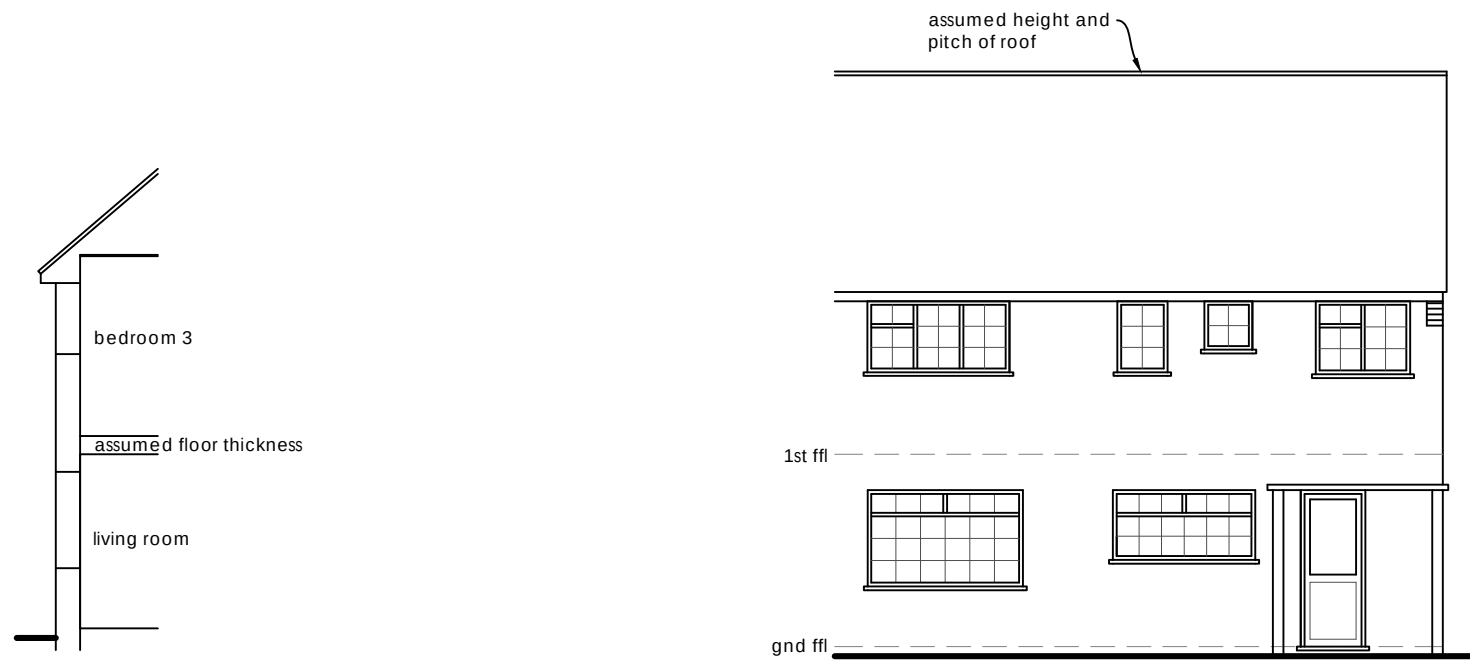

Ground floor plan

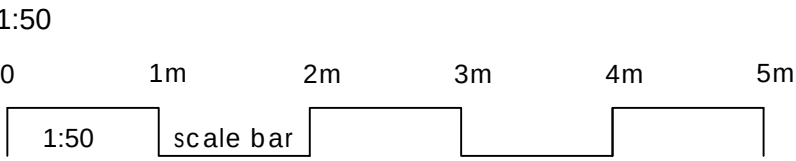


Section A - B


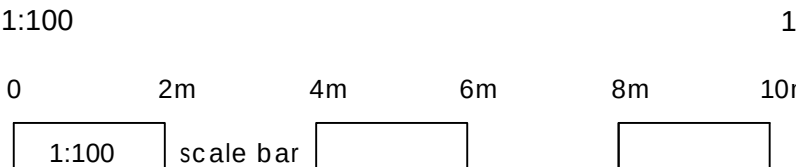


Rear elevation

1:100

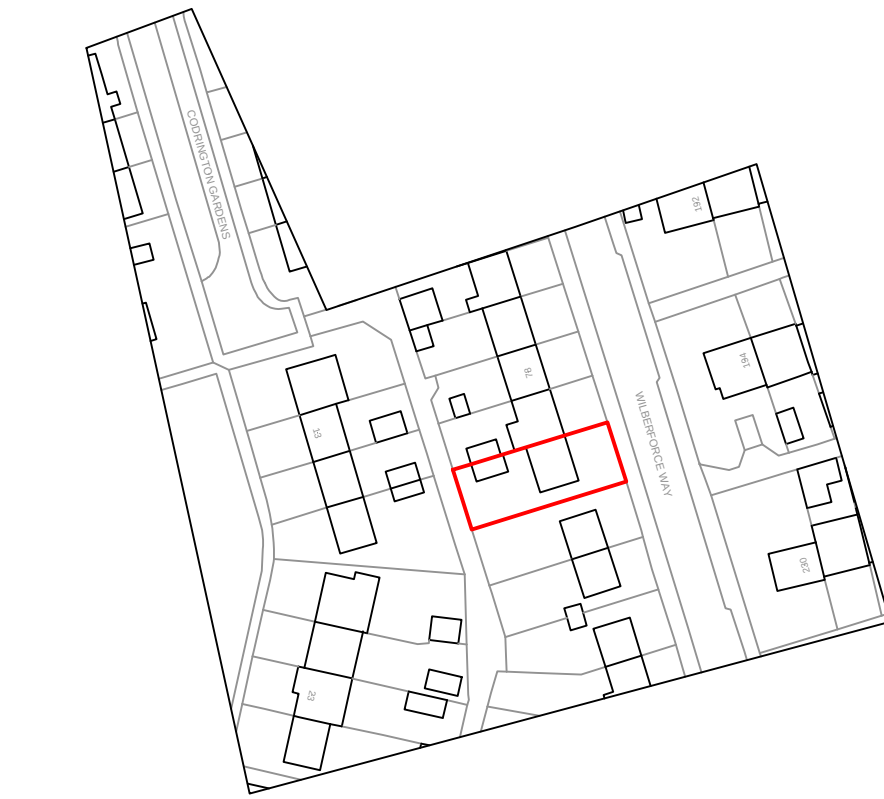

Site location plan

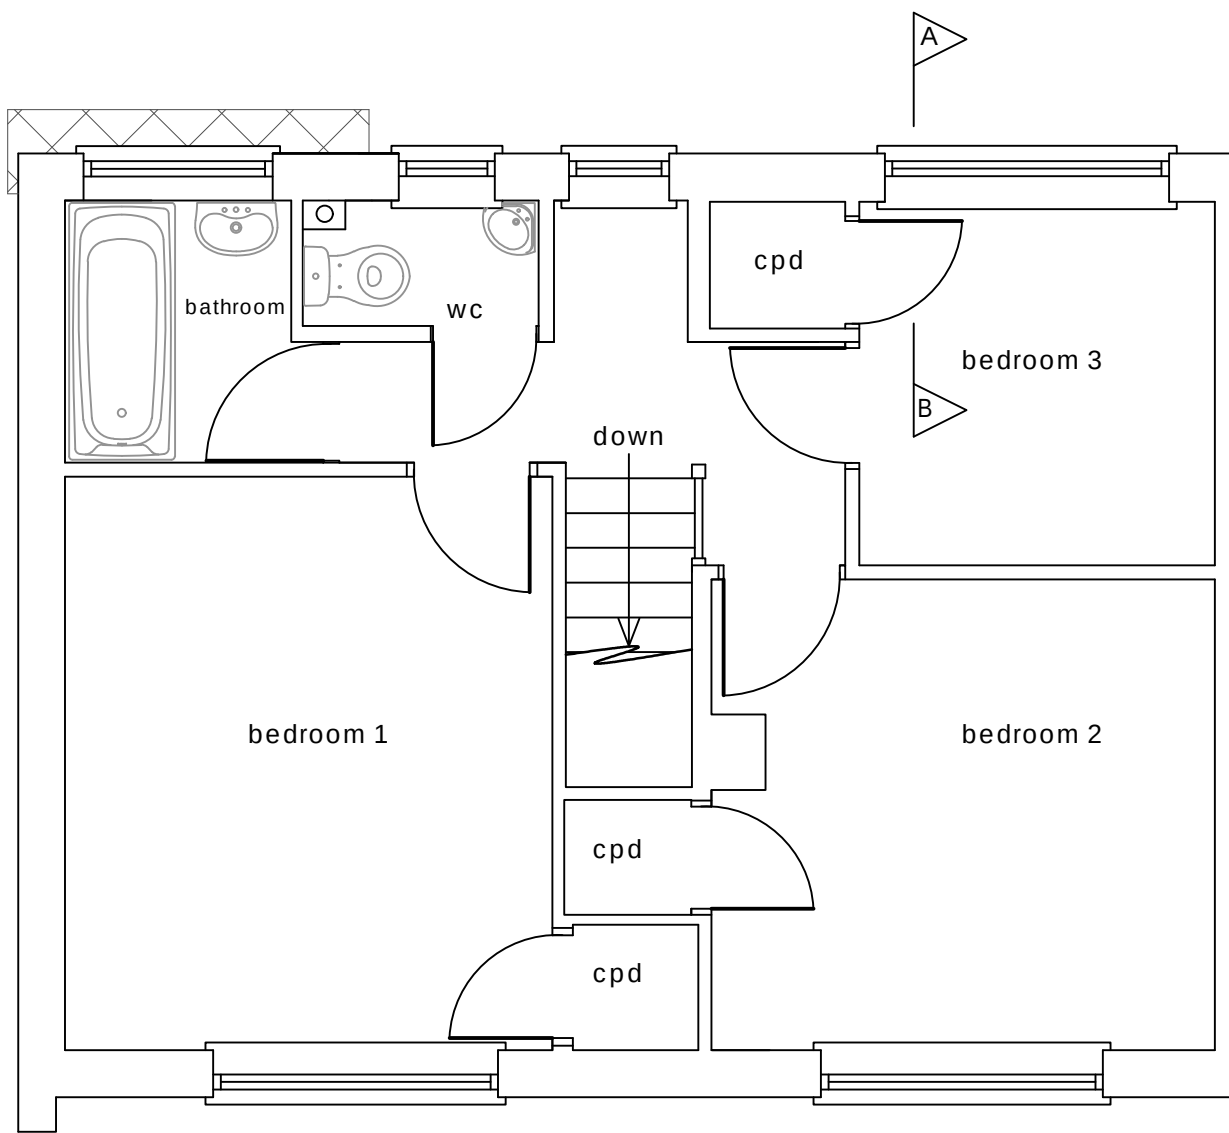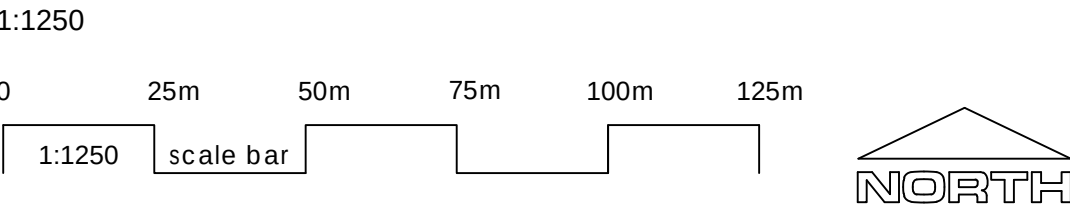


First floor plan

1:50



Block plan

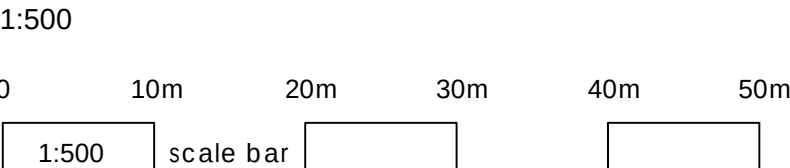

Construction (Design and Management) Regulations 2015. Virtually everyone involved in a construction project has legal duties under CDM 2015. See further information at www.HSE.gov.uk				
Asbestos - get your property tested. Further information and your responsibilities can be found at www.HSE.gov.uk .				
These plans are for identification purposes only. Do not scale from these plans - take measurements on site. All dimensions are approximations. This plan is for viewing at the scales indicated only. This plan is suitable for planning permission purposes.				
Revision	Description	Date		
SAMUEL MOSS LTD 01322 408573 / 07796 454747 office@samuelmossltd.co.uk www.samuelmossltd.co.uk				
Client:		Mr Hawkins		
Project:		82 Wilberforce Way, Gravesend, DA12 5DH		
Title:		Part existing plans		
Date: Dec 2022	Scale: @ A1	Drawn: SM	Plan no: SM397.1	Revision