


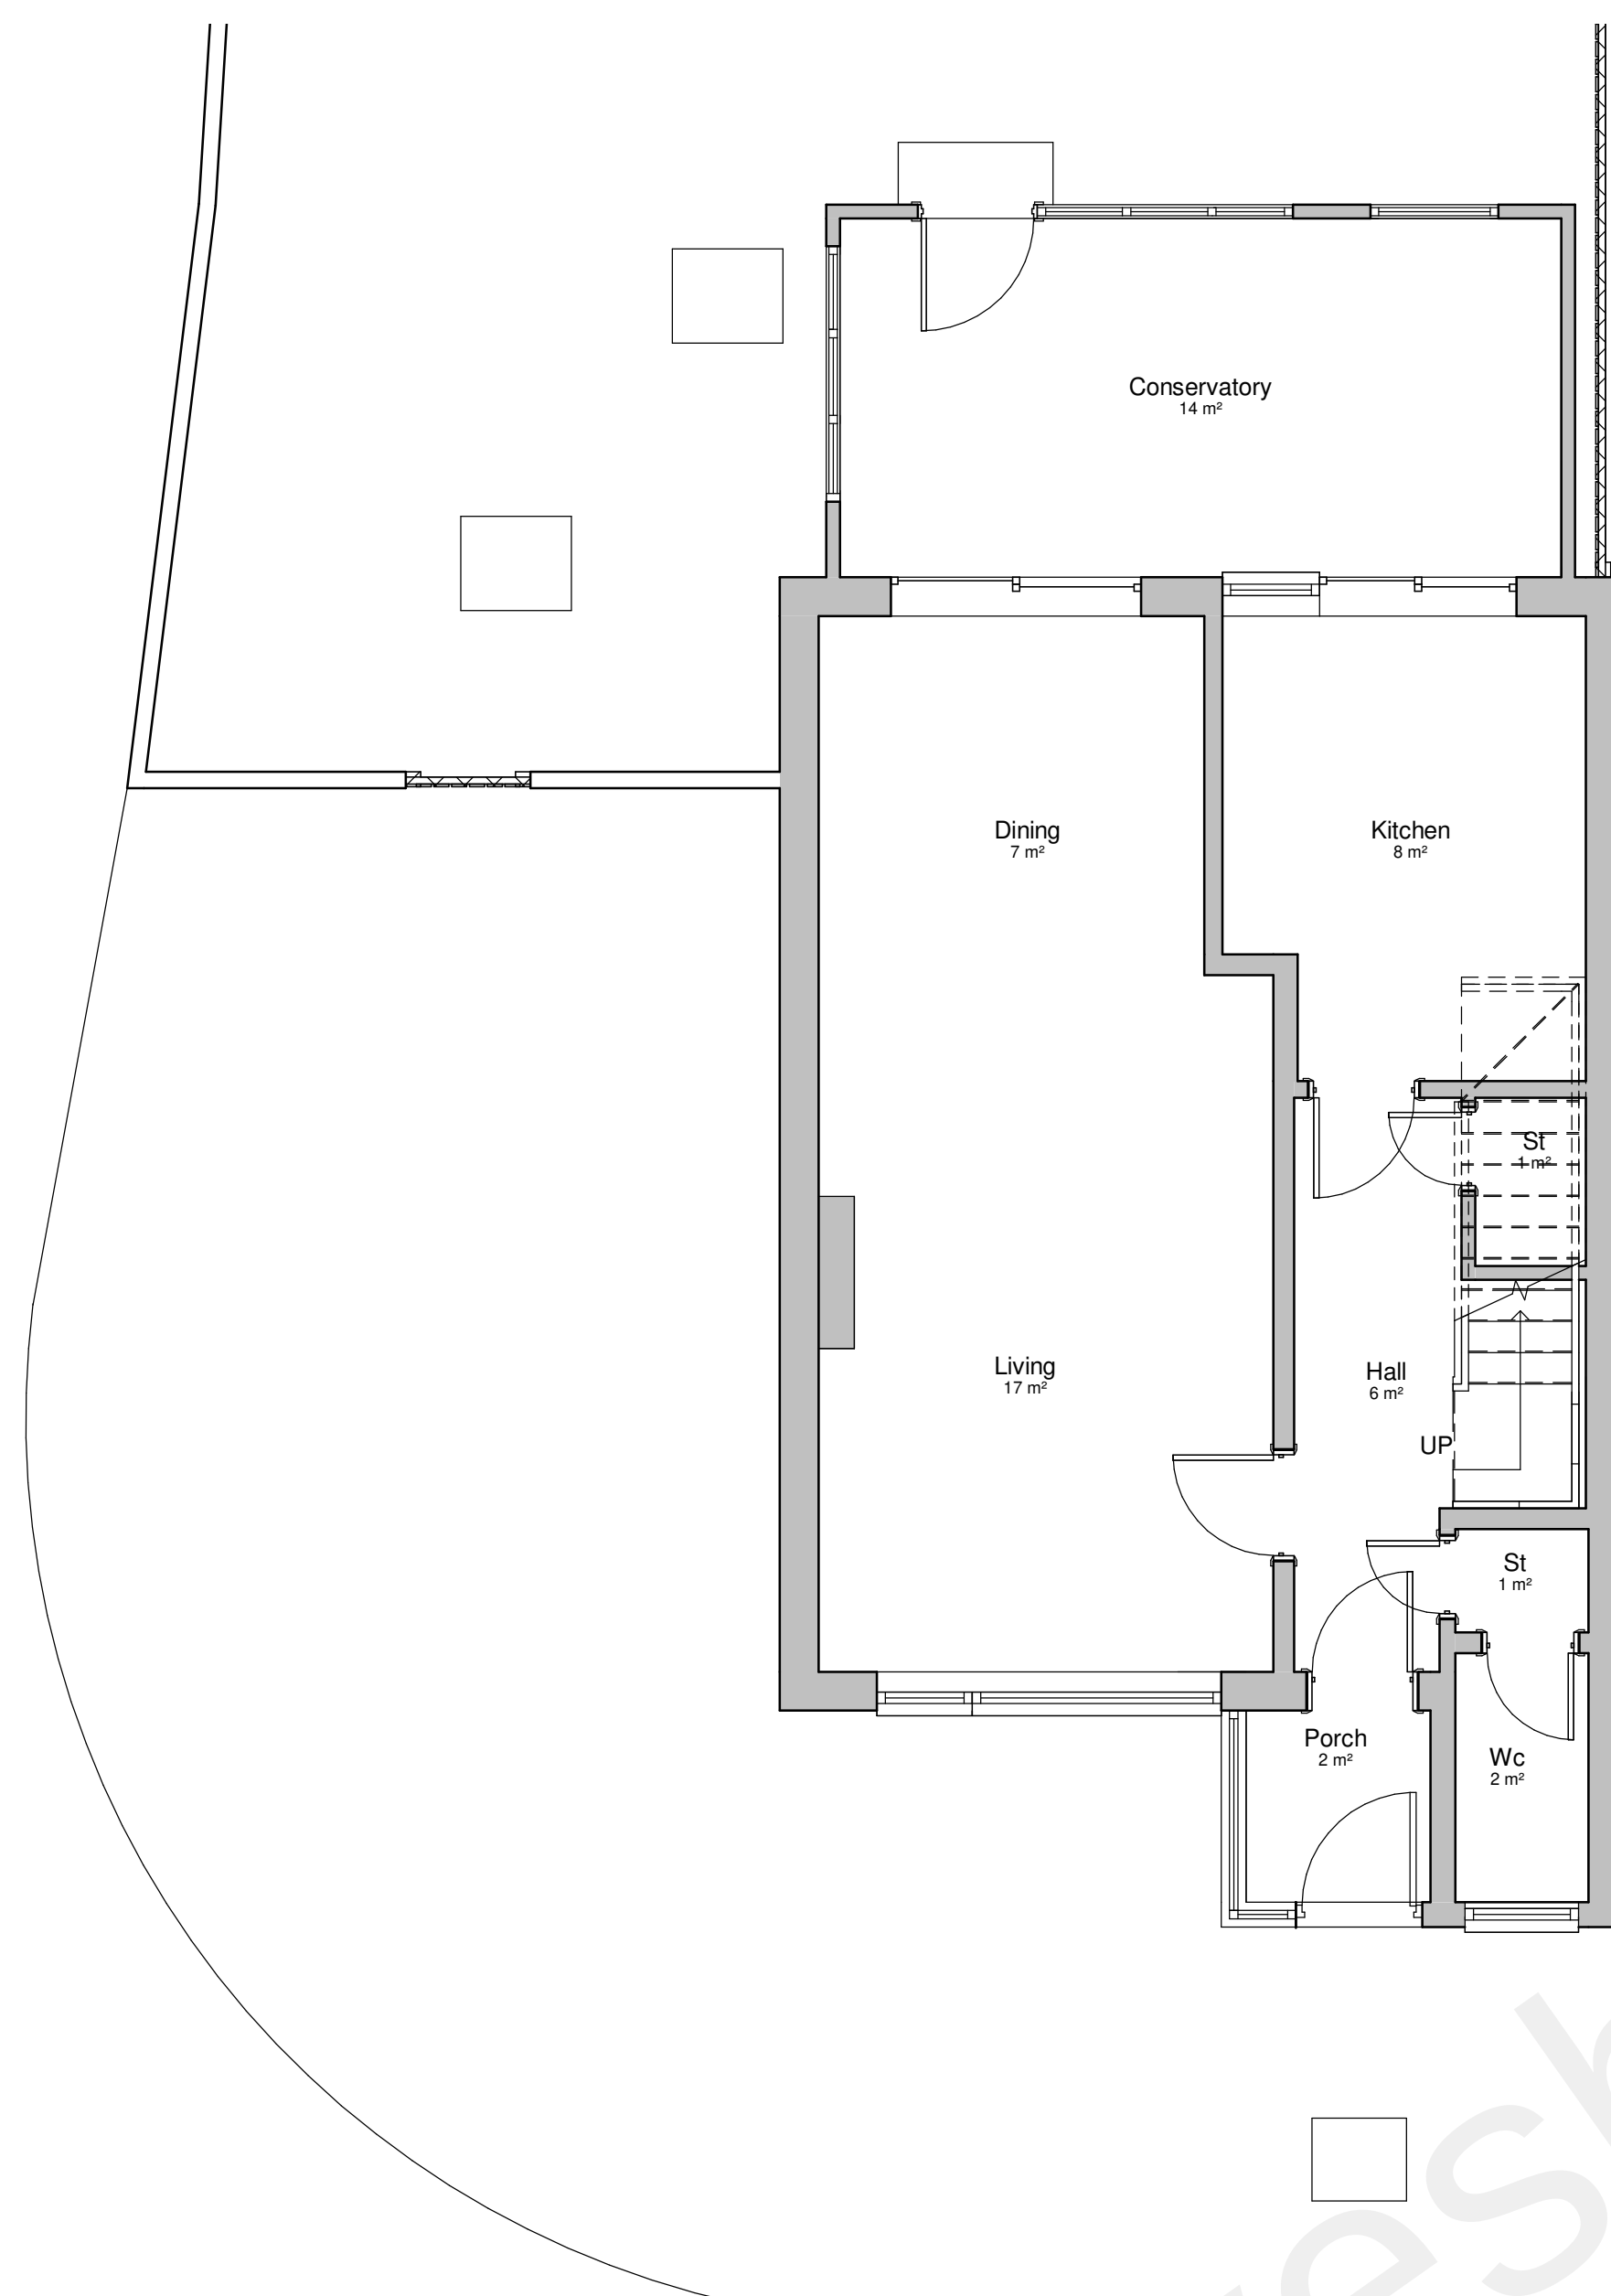

AK
Studios
Architecture & Interiors



The floor plan shows a rectangular layout with the following rooms and areas:

- Bedroom** (top left): 12 m²
- Bedroom** (bottom left): 12 m²
- Bathroom** (top right): 7 m²
- Bathroom** (bottom right): 4 m²
- Landing** (center right): 6 m², featuring a staircase labeled "DN" (down) with an arrow pointing downwards.
- St** (center): A small stairwell or storage area.

The plan includes architectural details such as door swings, window placements, and a large diagonal watermark reading "Bm Bm Bm".

A 3D architectural rendering of a two-story house. The house features a brown brick exterior on the main body and a white front porch. The roof is grey and gabled, with a brick chimney on the left side. The front porch has a grey roof and a white door. The house is set on a green lawn with a grey sidewalk leading to the front door. A brown brick wall is visible on the left side of the house.

[illegible]

PROJECT

33 Havengore Ave
Gravesend DA12

	TITLE
--	-------

Existing Drawing

CLIENT

DRAWN BY
AK

	CHECKED BY AK
--	------------------

DATE	03/08/22
------	----------

SCALE (@ A1)

DRAWING
PL003

	REV
--	-----