




Front Elevation
1 : 50

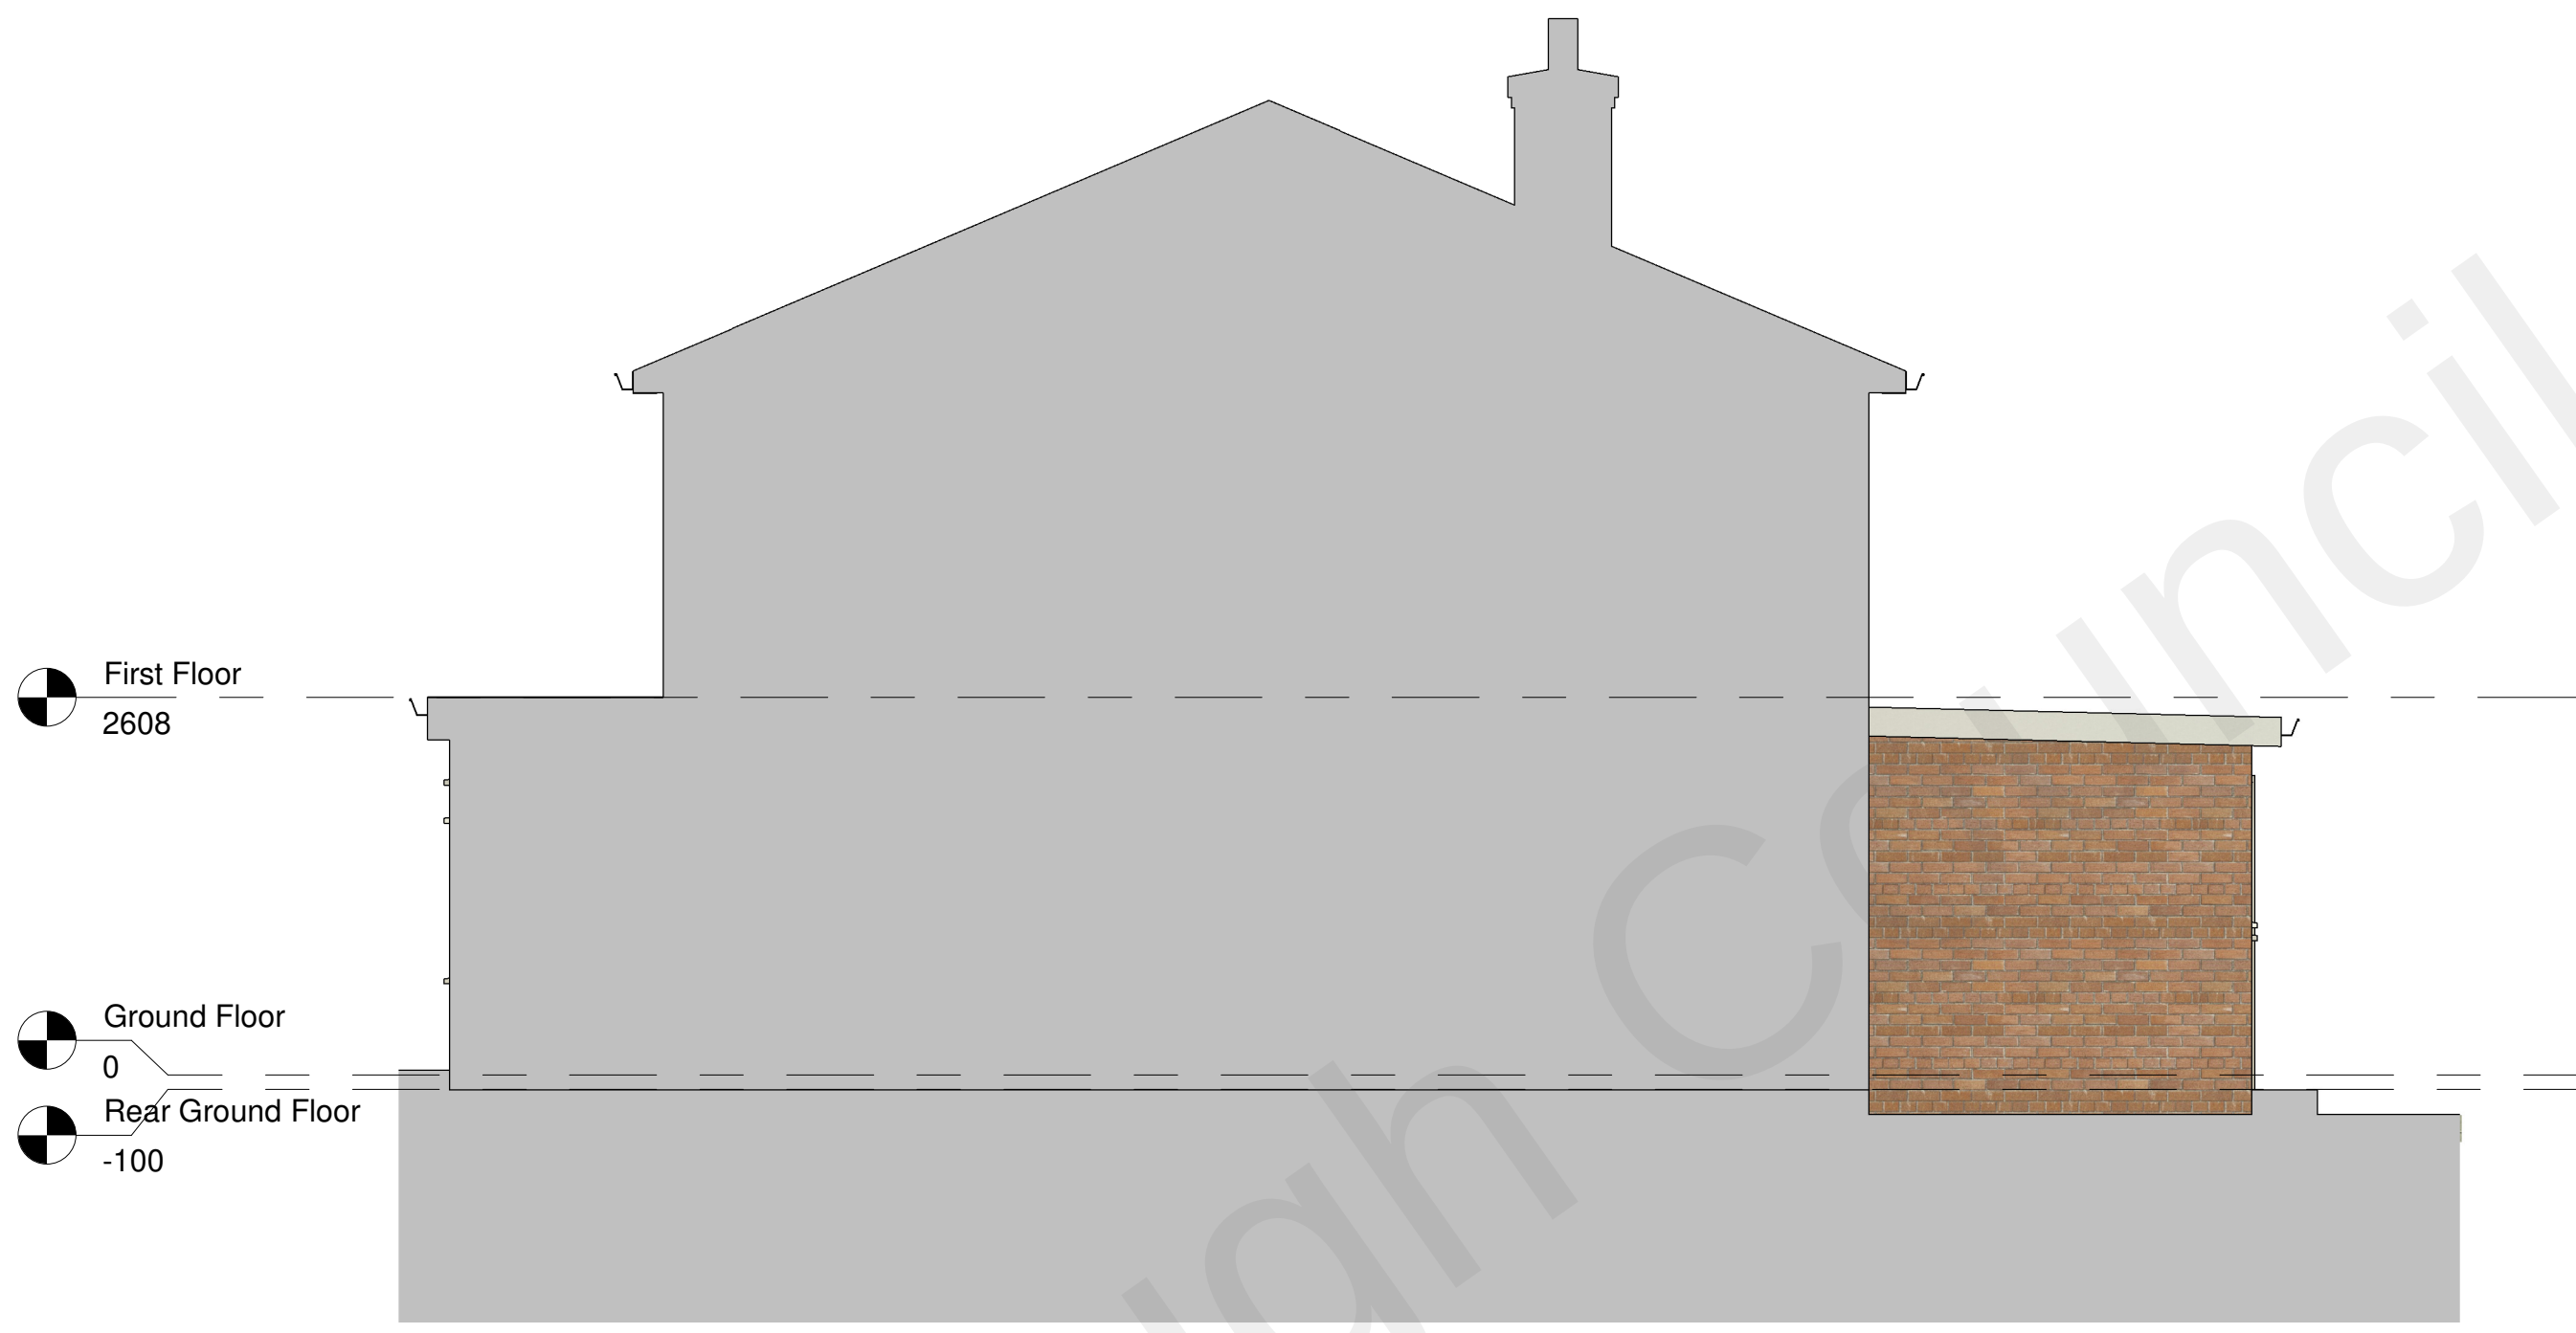

Right Elevation
1 : 50




Rear Elevation
1 : 50



Left Elevation
1 : 50

This drawing is protected under copyright

 

Rev	Description	Date

PROJECT		
33 Havengore Ave Gravesend DA12		
TITLE		
Proposed Drawing		
CLIENT		
DRAWN BY AK	CHECKED BY AK	DATE 03/08/22
SCALE (@ A1) 1 : 50		PROJECT NUMBER 445
DRAWING NUMBER PL006		REV