


UTILITY ROOM TO
3rd FLOOR FLAT

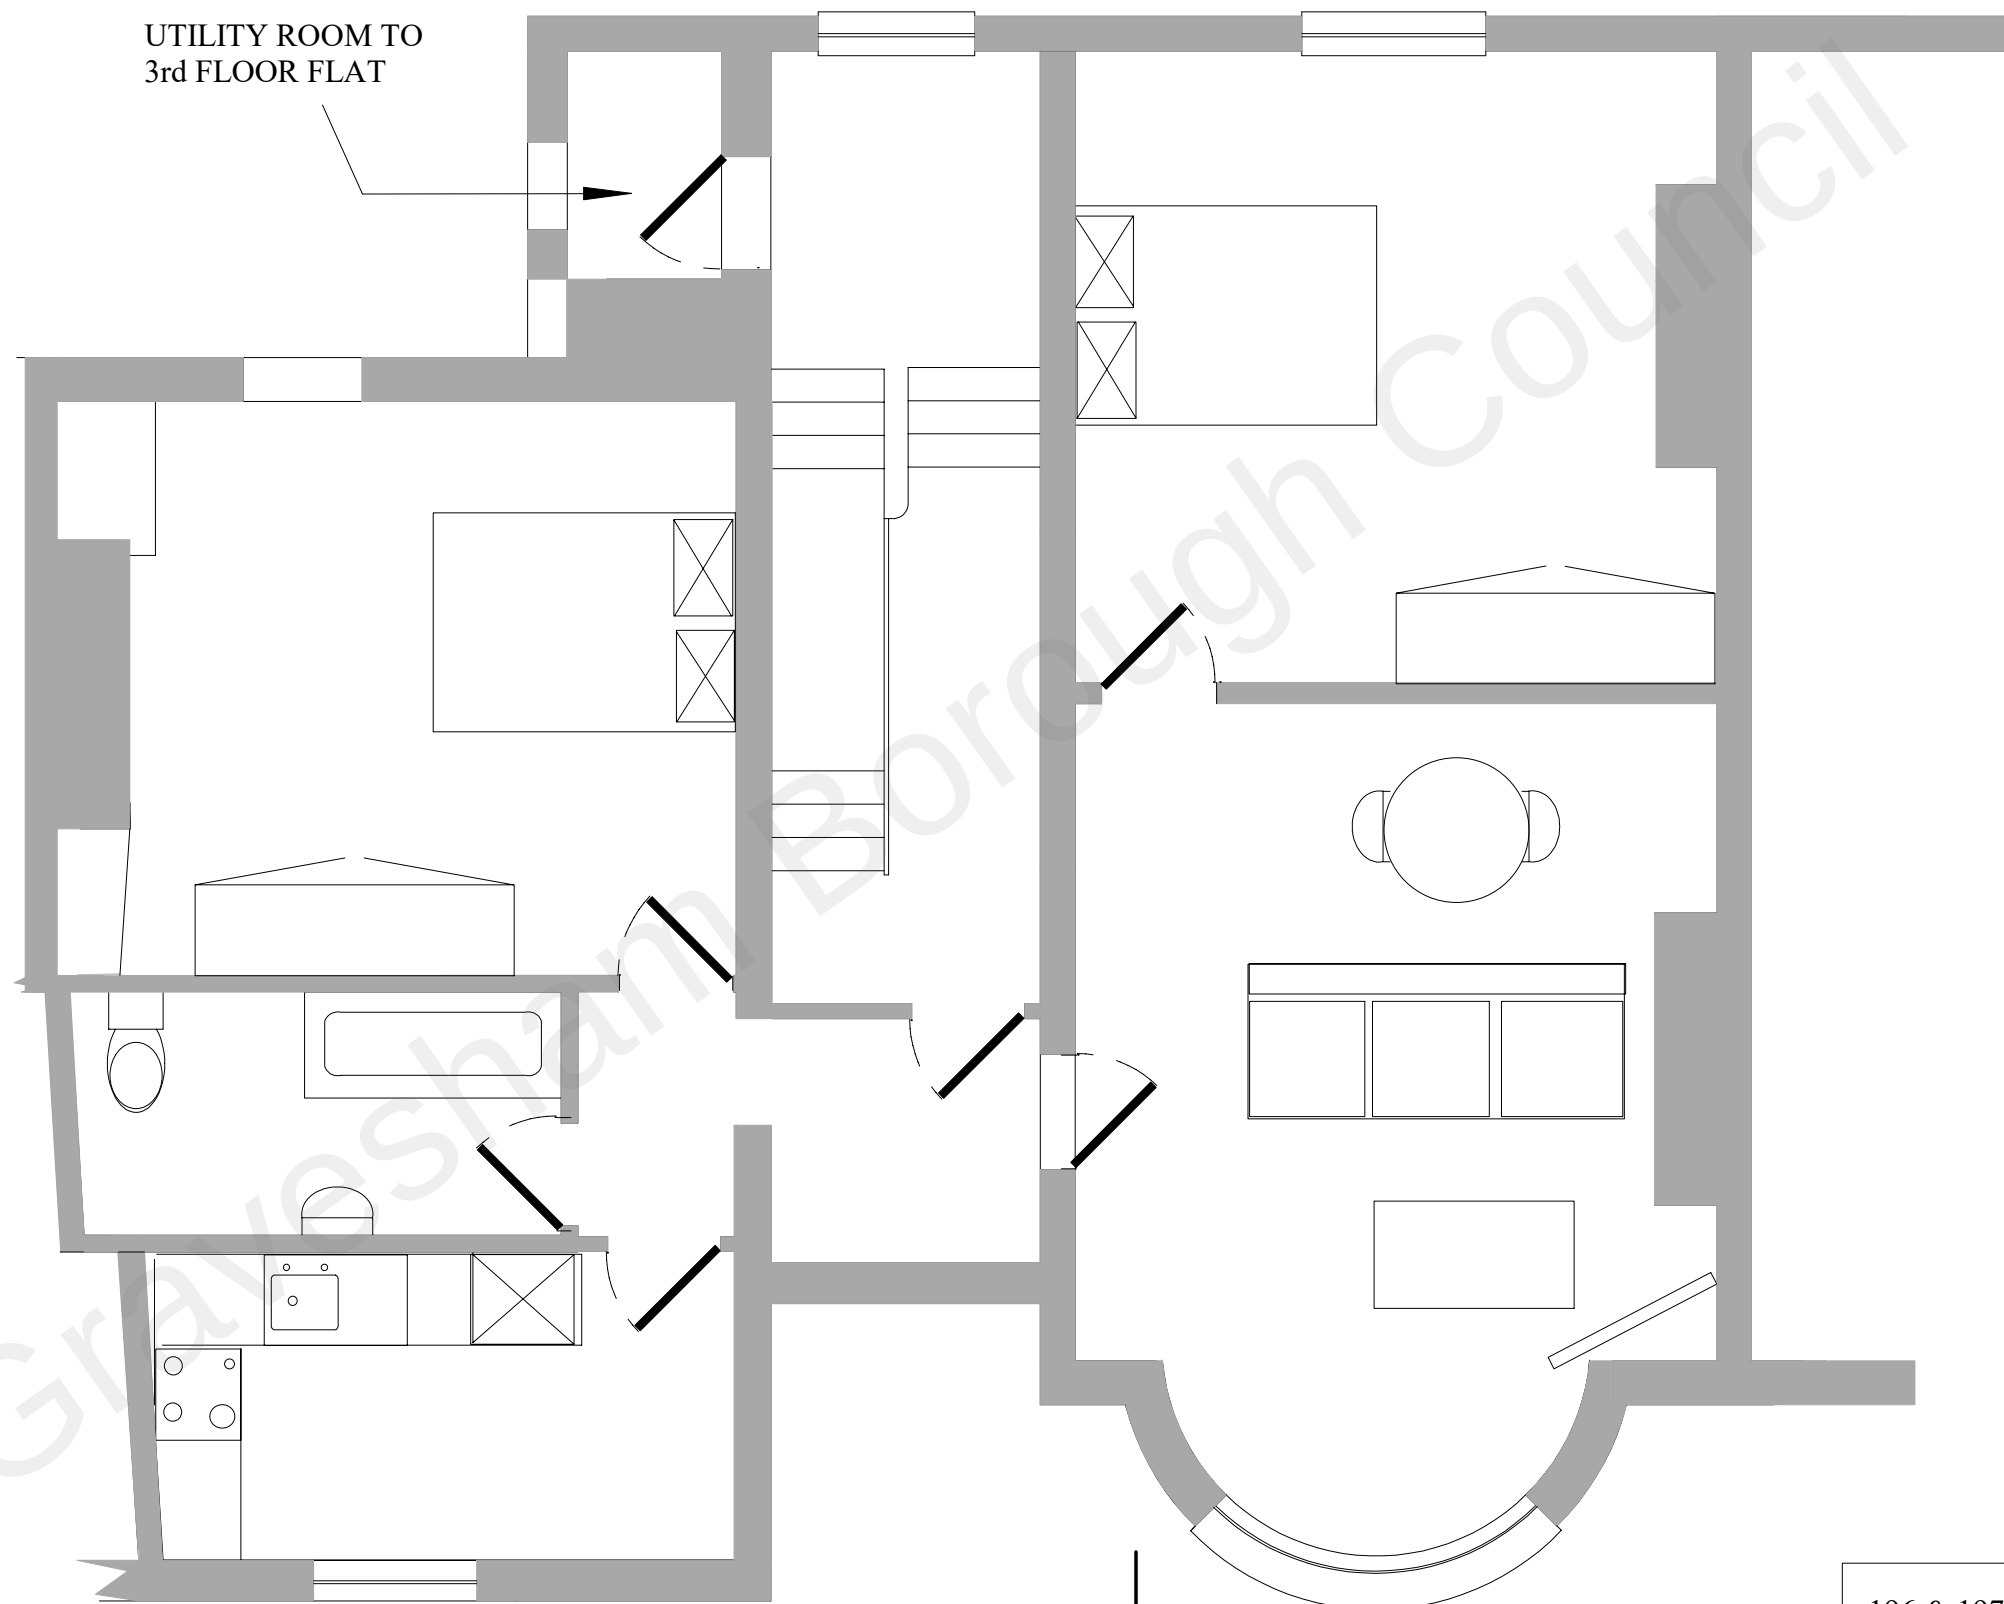

3m

196 & 197 PARROCK STREET
FIRST FLOOR PLAN
PROPOSED

Scale 1:50@A3

Drawing Number	Revision	Date
PS 014	0	18/08/2022