






FRONT ELEVATION

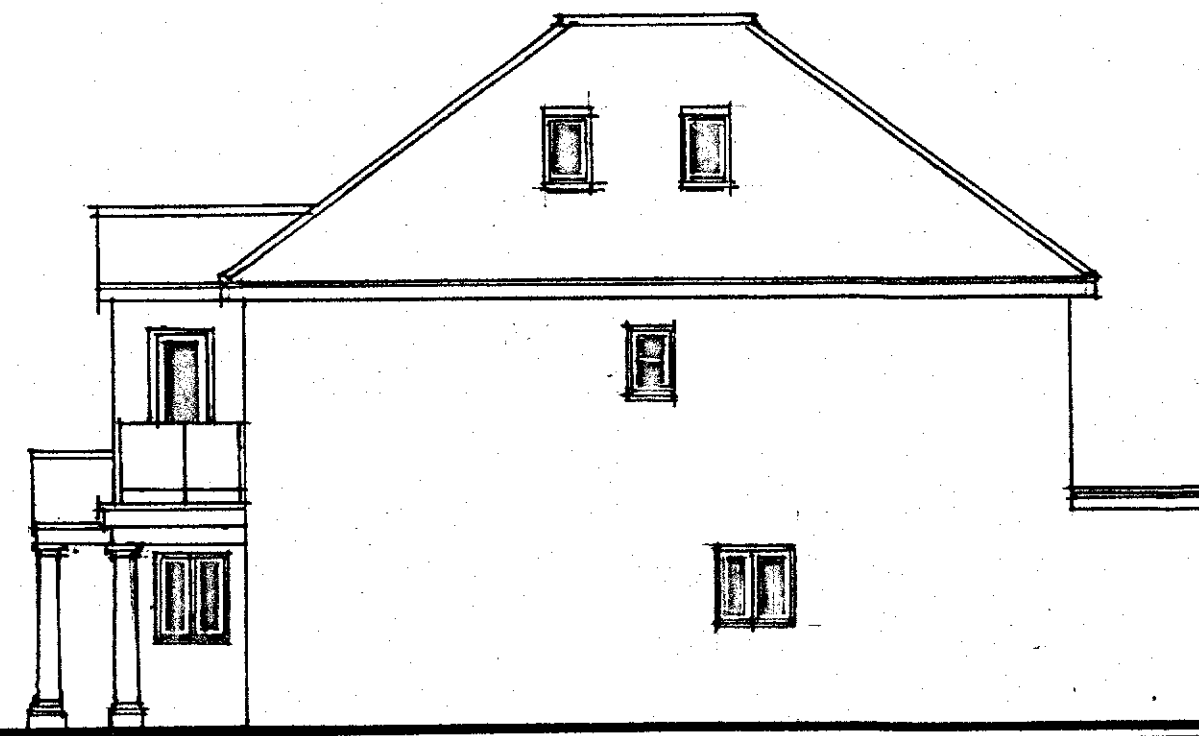


SIDE ELEVATION

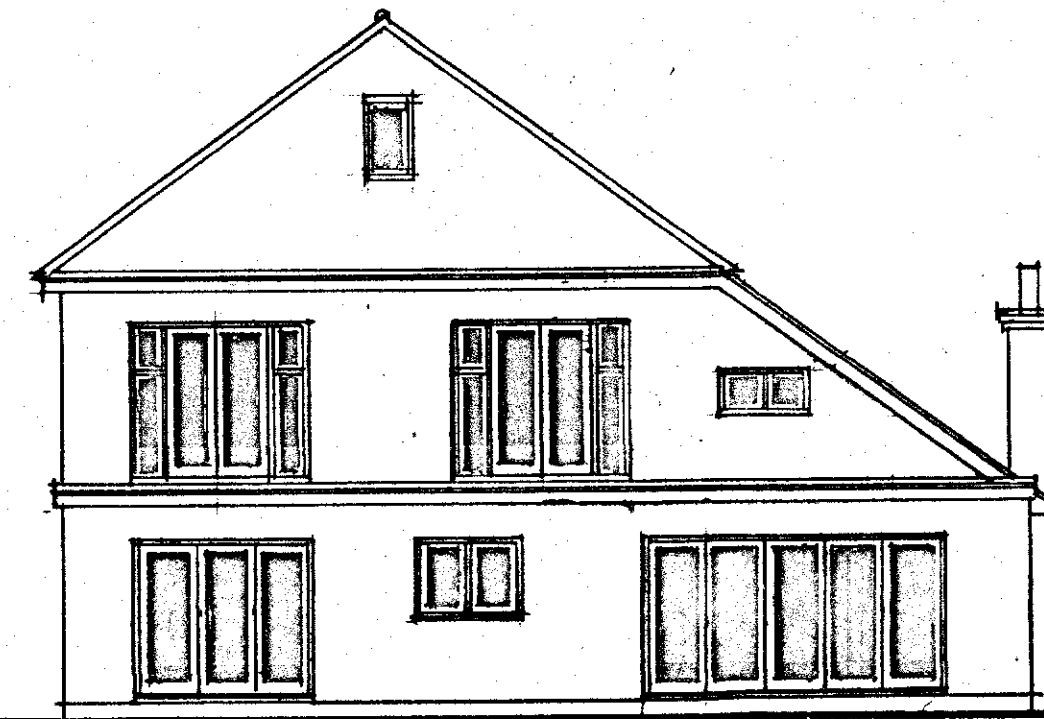


REAR ELEVATION

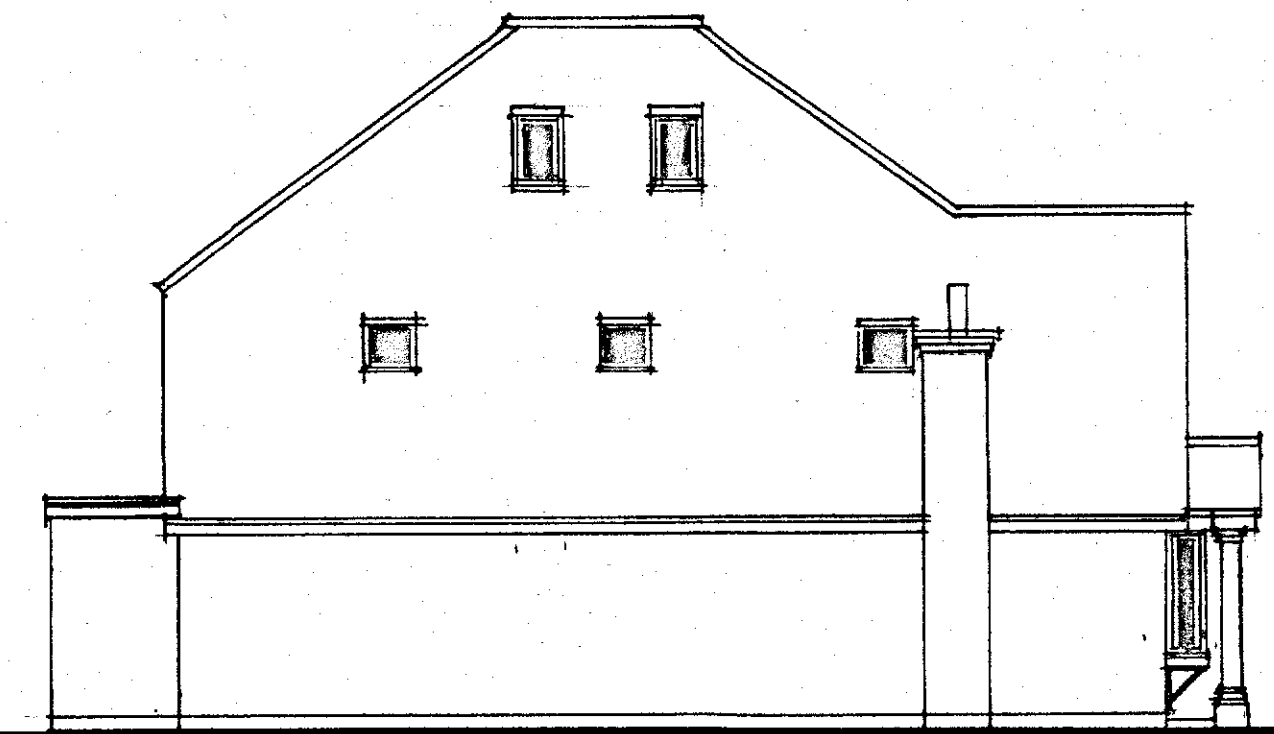


SIDE ELEVATION

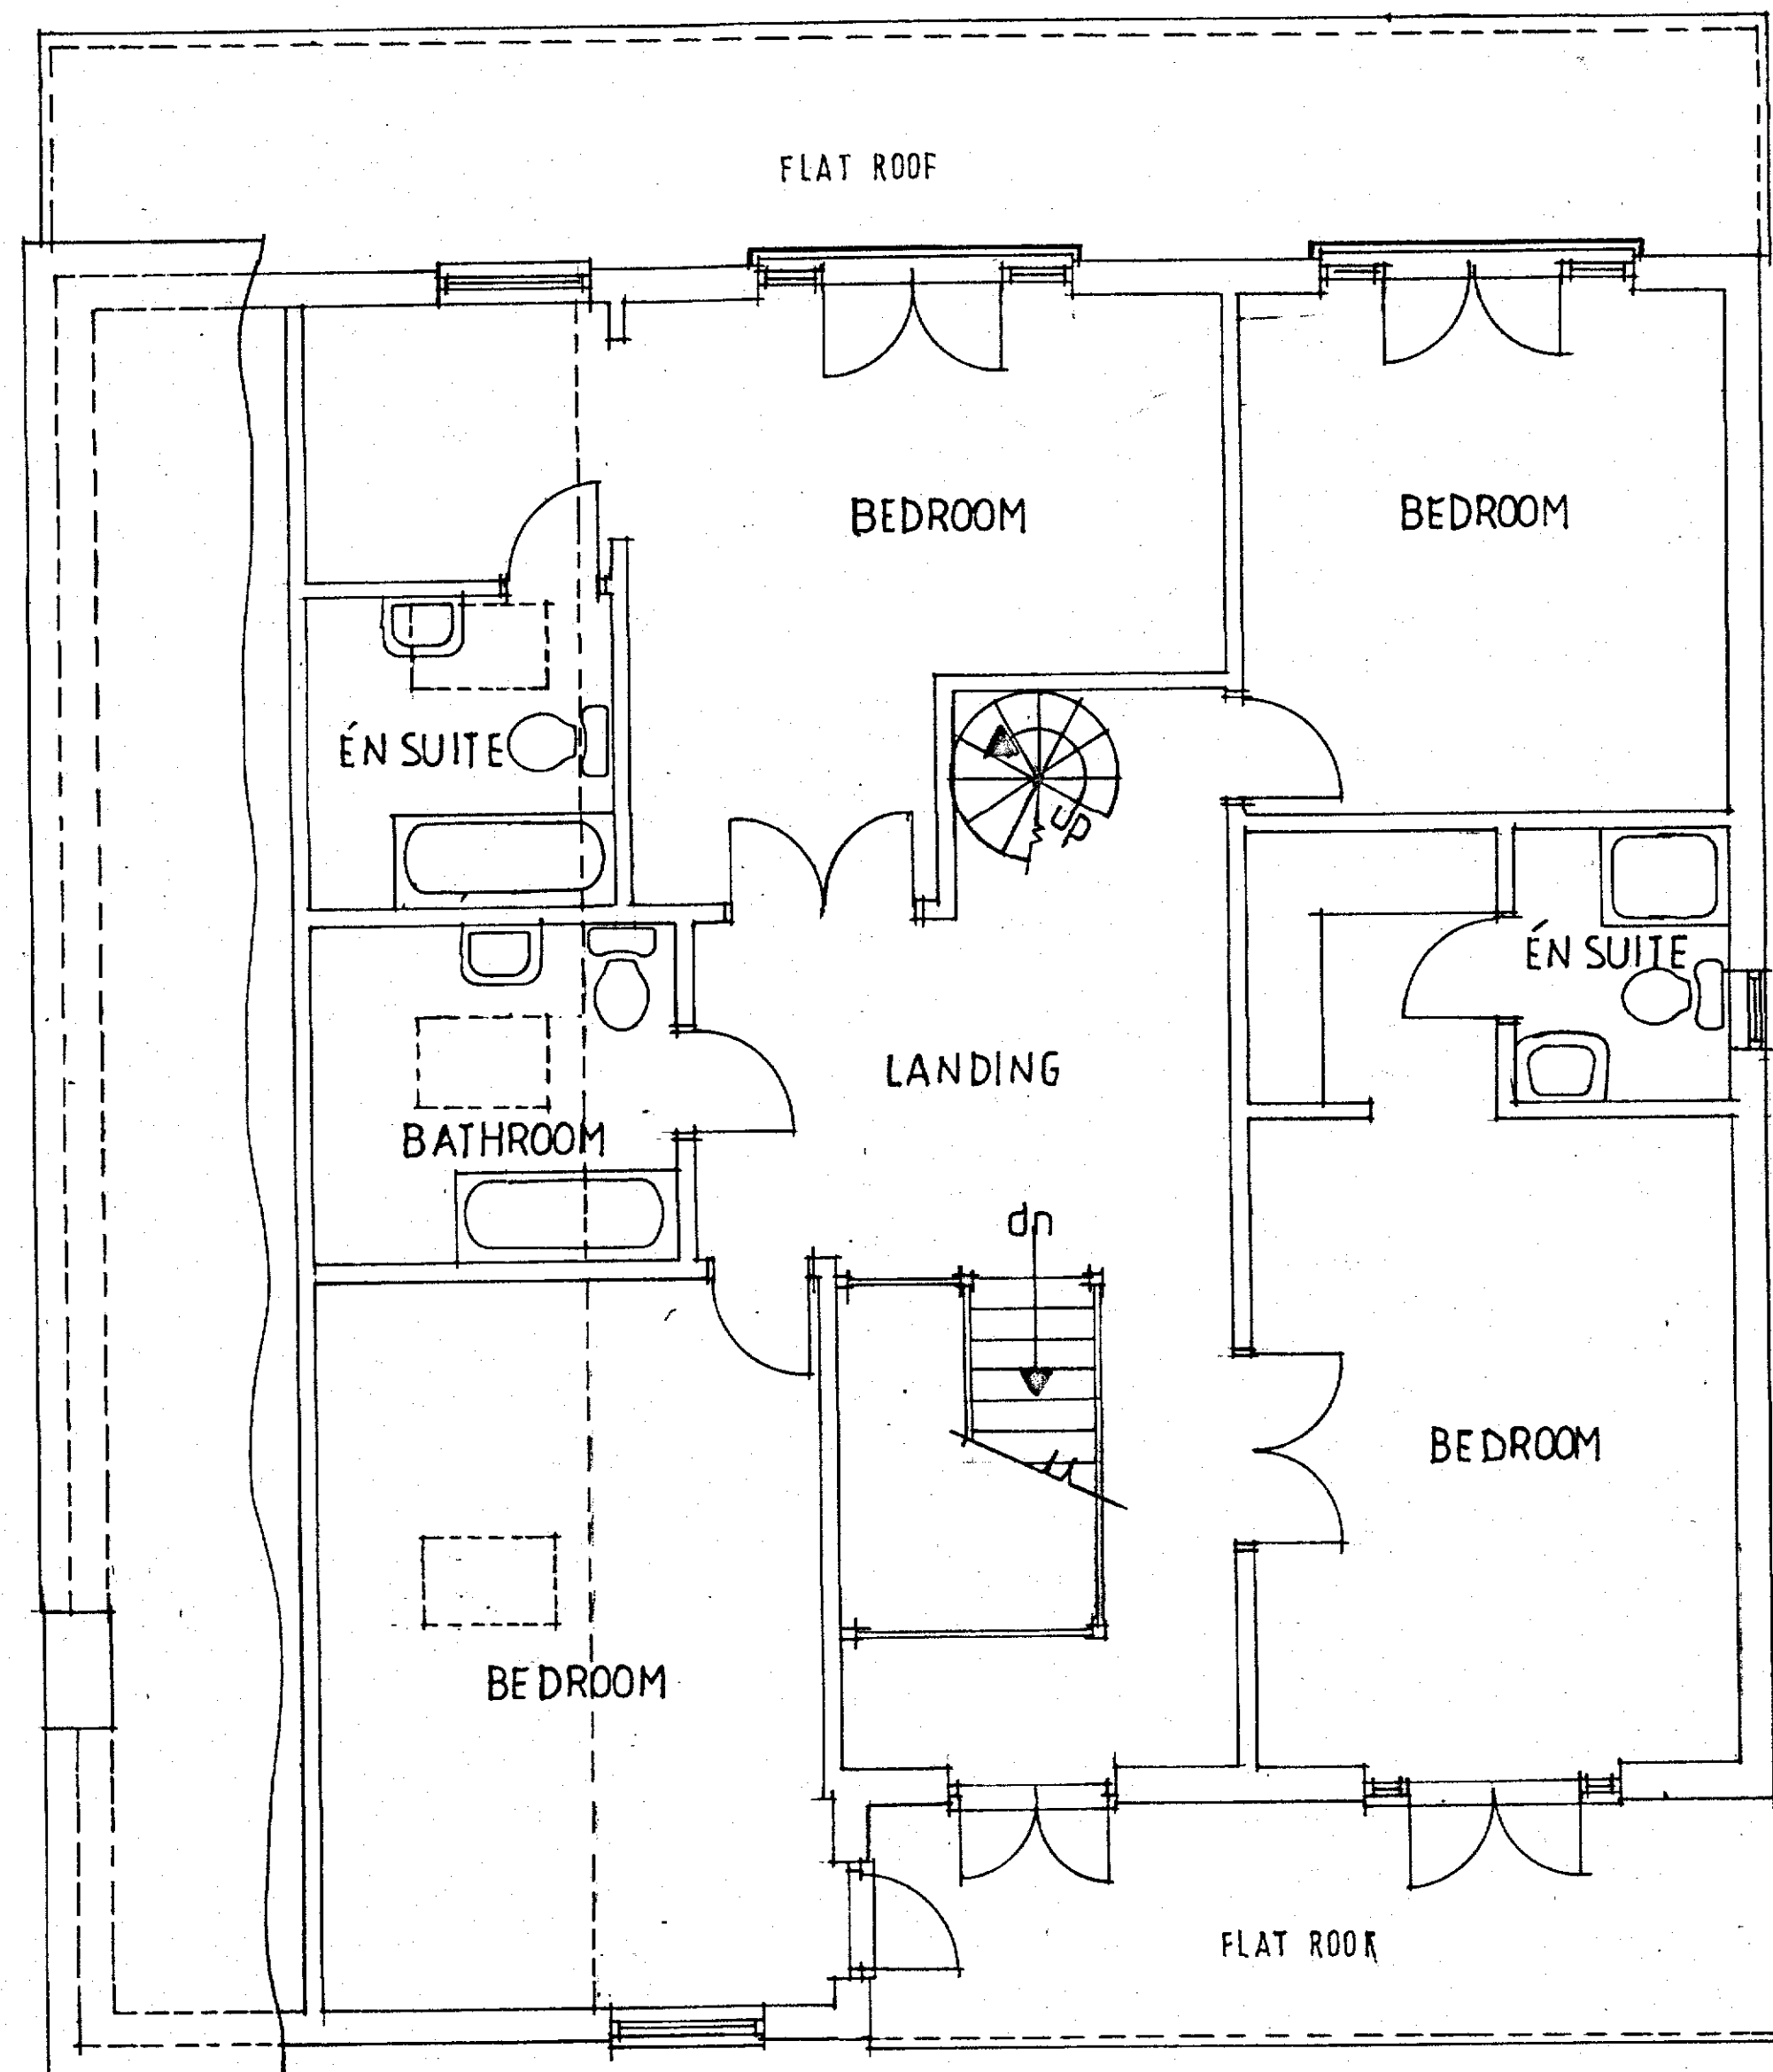

FIRST FLOOR PLAN

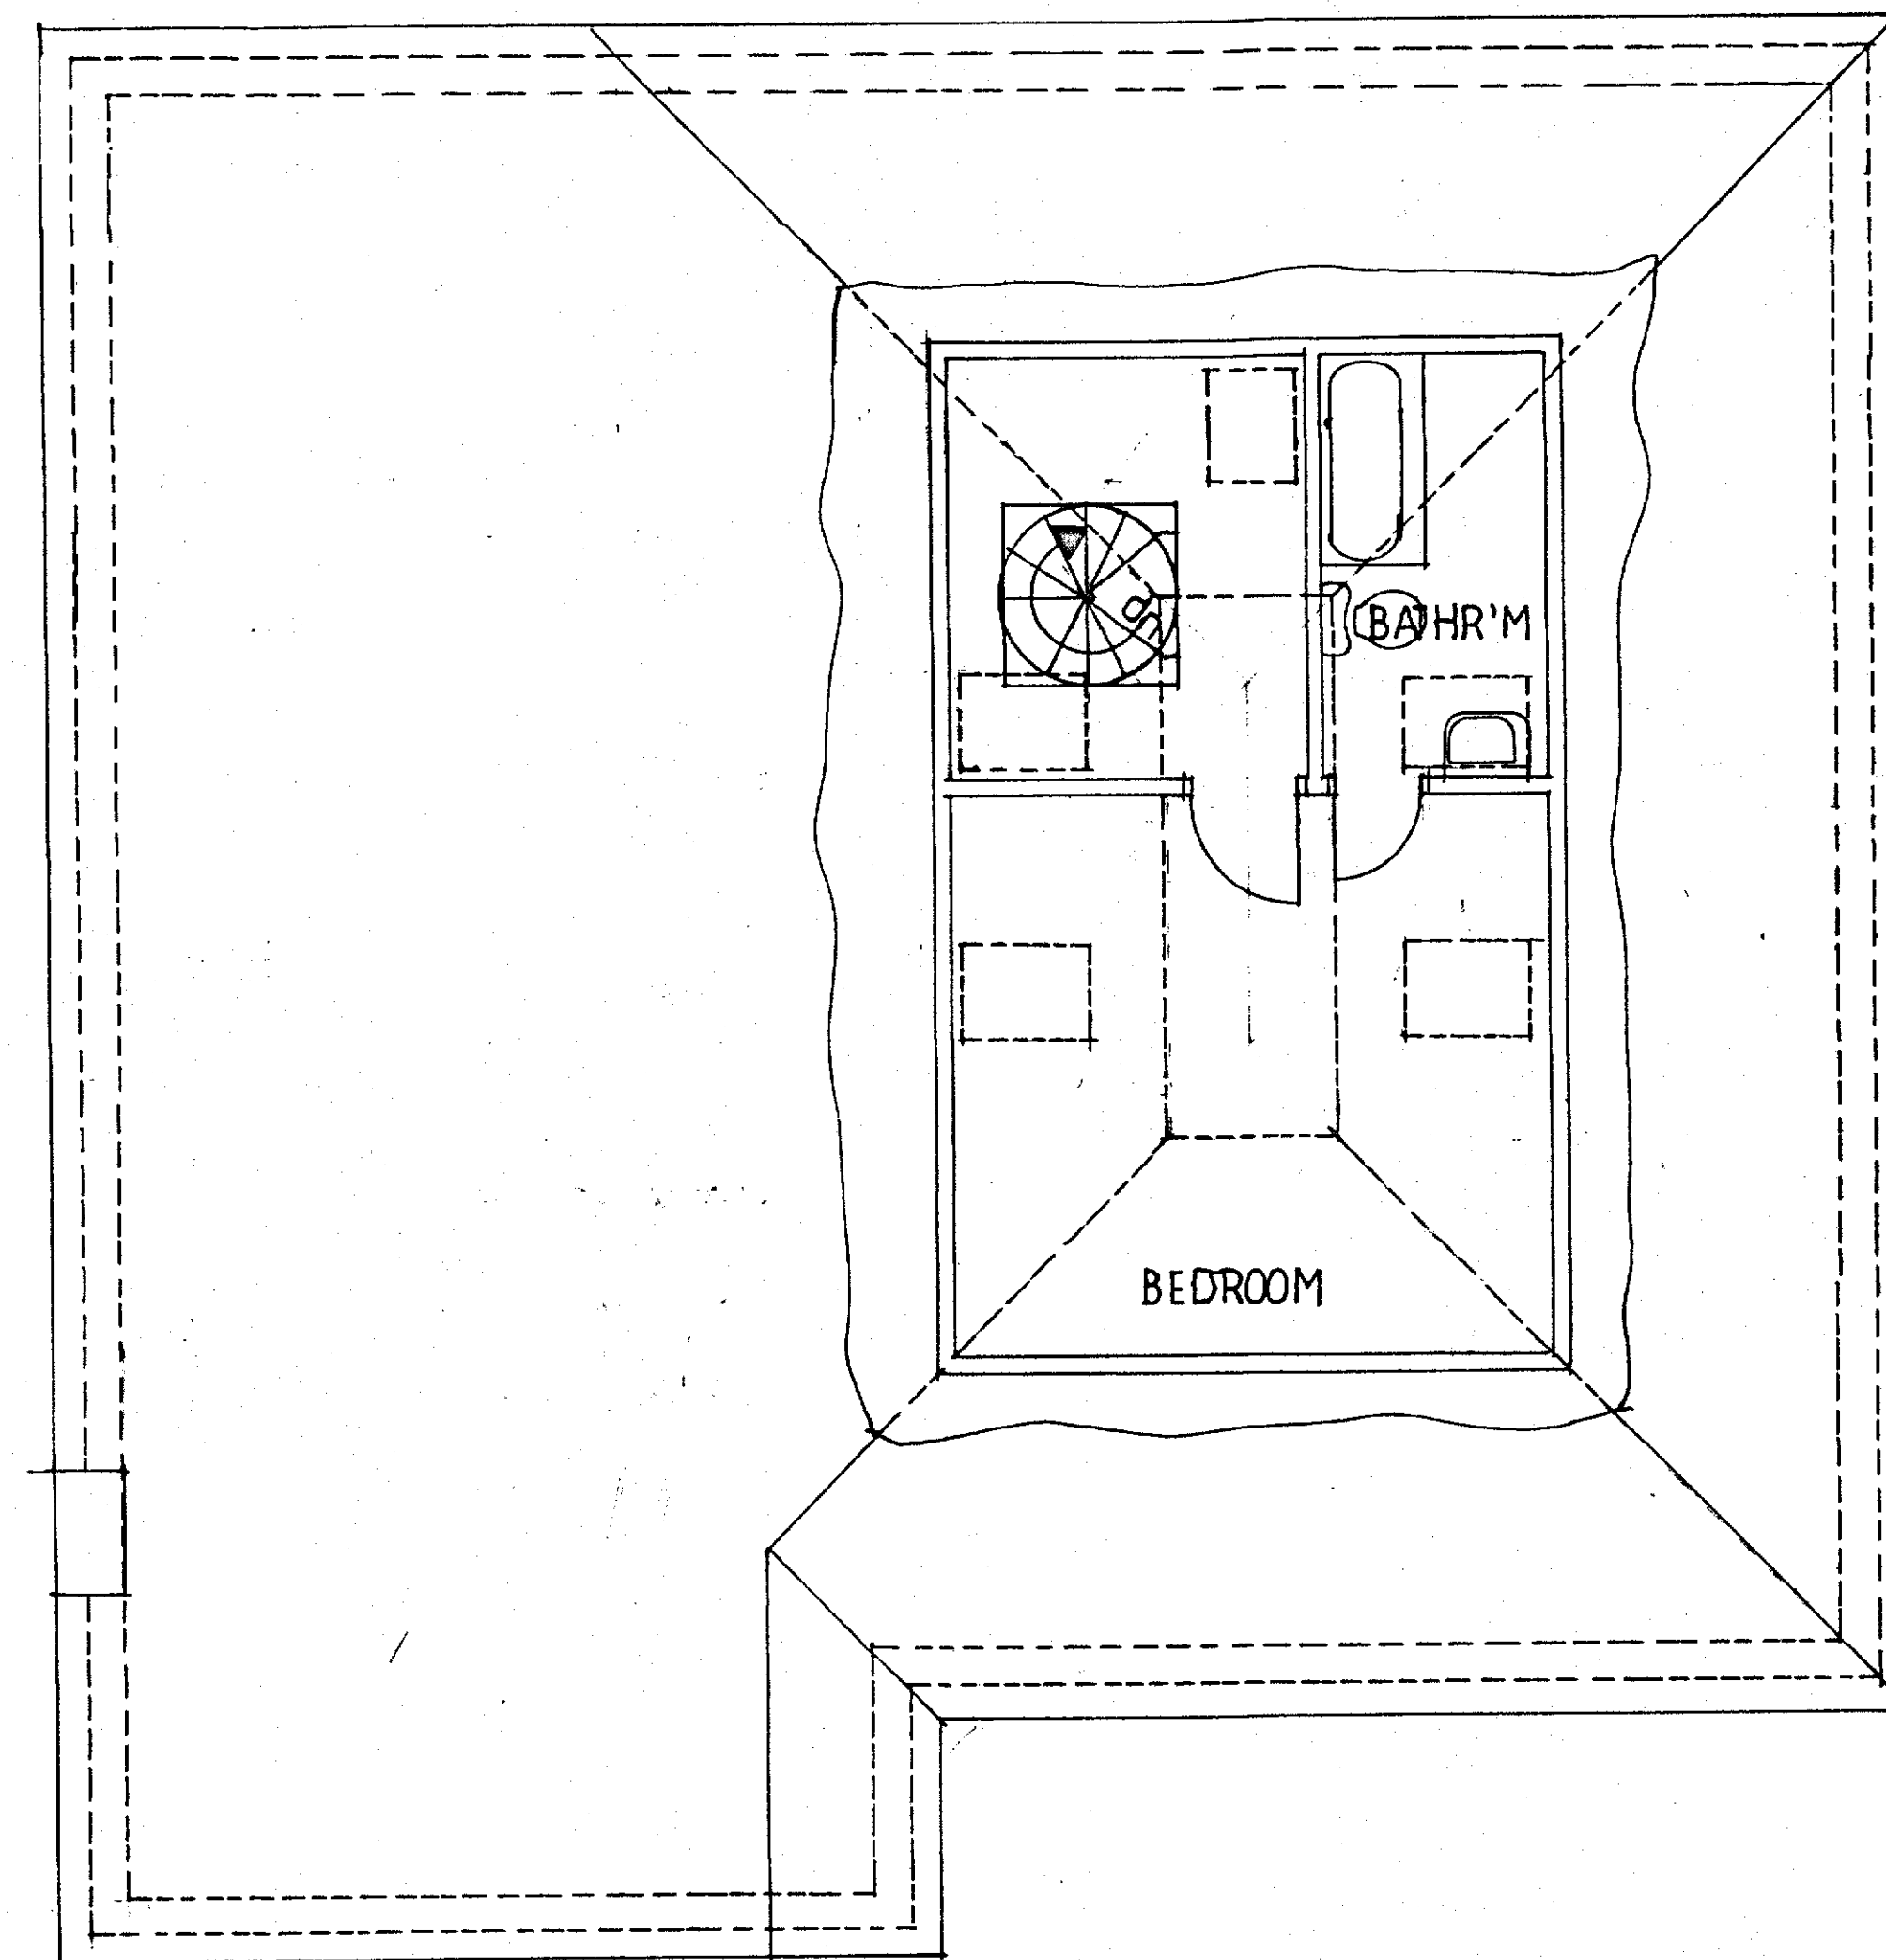

LOFT SPACE PLAN

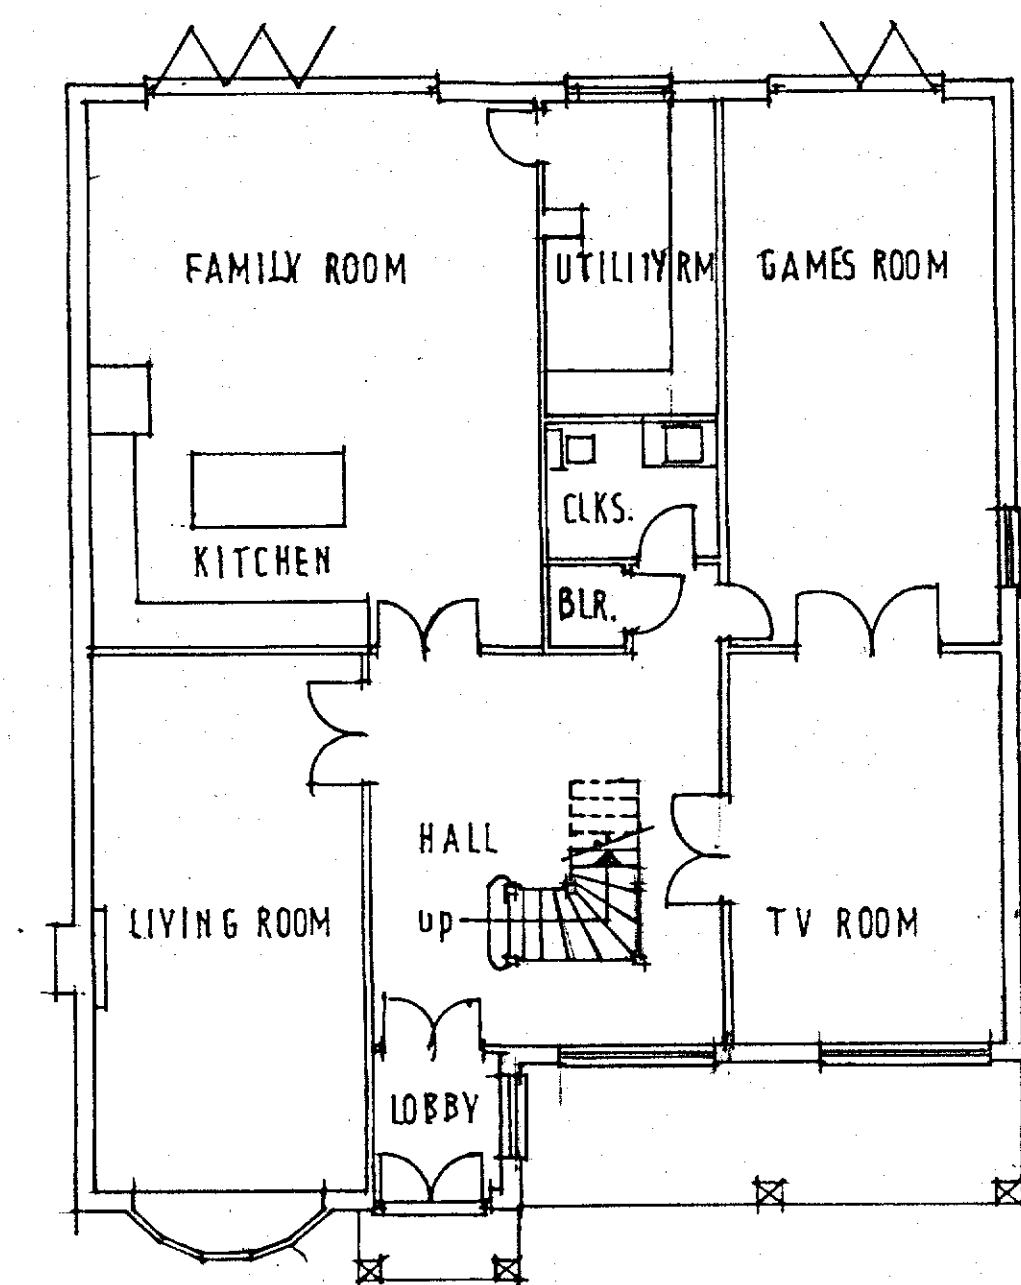

GROUND FLOOR PLAN

PROPOSED ALTERATIONS TO 'WAYSIDE' WATLING STREET GRAVESEND KENT

SCALE: 1:50 1:100

DRG NO: 25/01/35/ P01

AS EXISTING

