



REAR ELEVATION

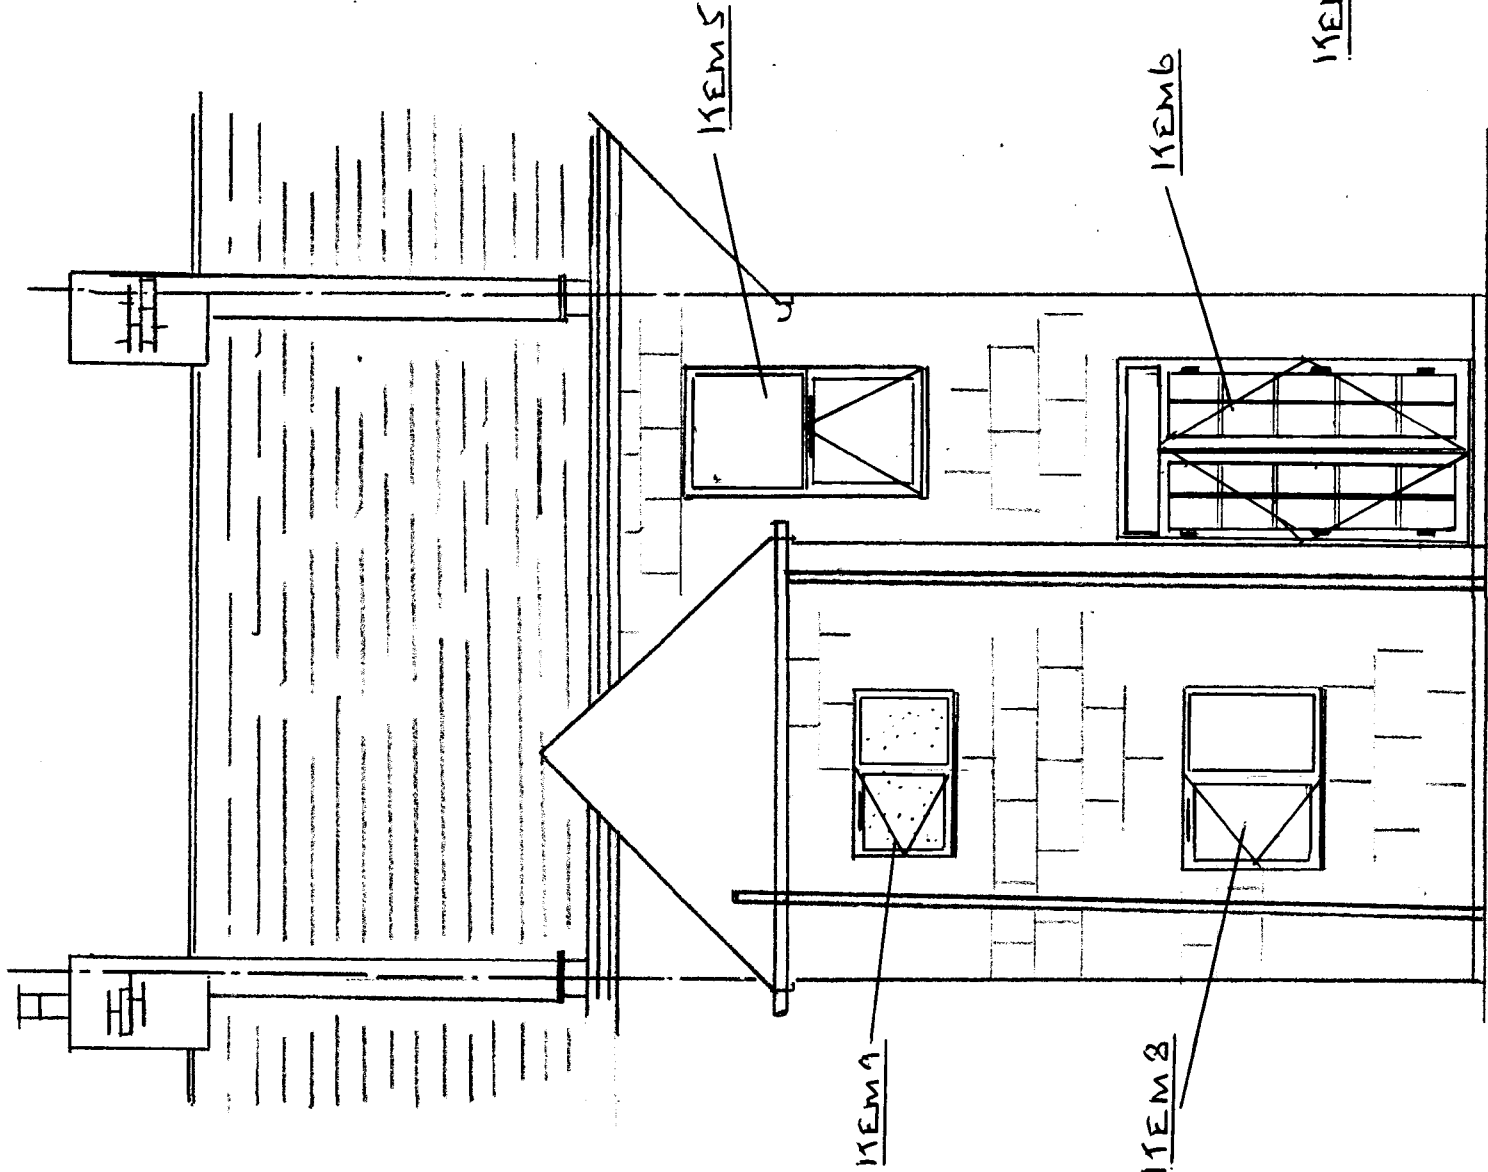

REAR ELEVATION

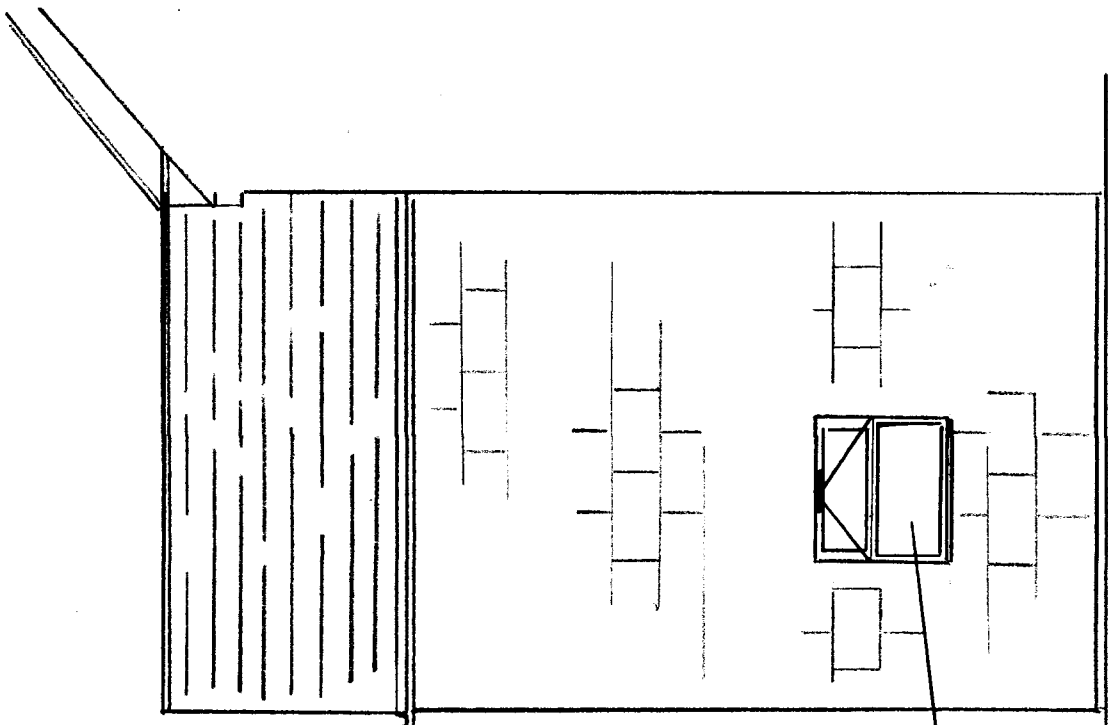

1:50 SCALE RULE



MS SWAN
19 BELLLEY ROAD
GRAVESEND
1681
DA12 2EU
REF:- GB10071
22-02-2025
PROPOSED UPVC
WINDOWS & DOOR
DRAWN BY
MR G BUTTERFIELD
SURVEYOR