



FRONT ELEVATION

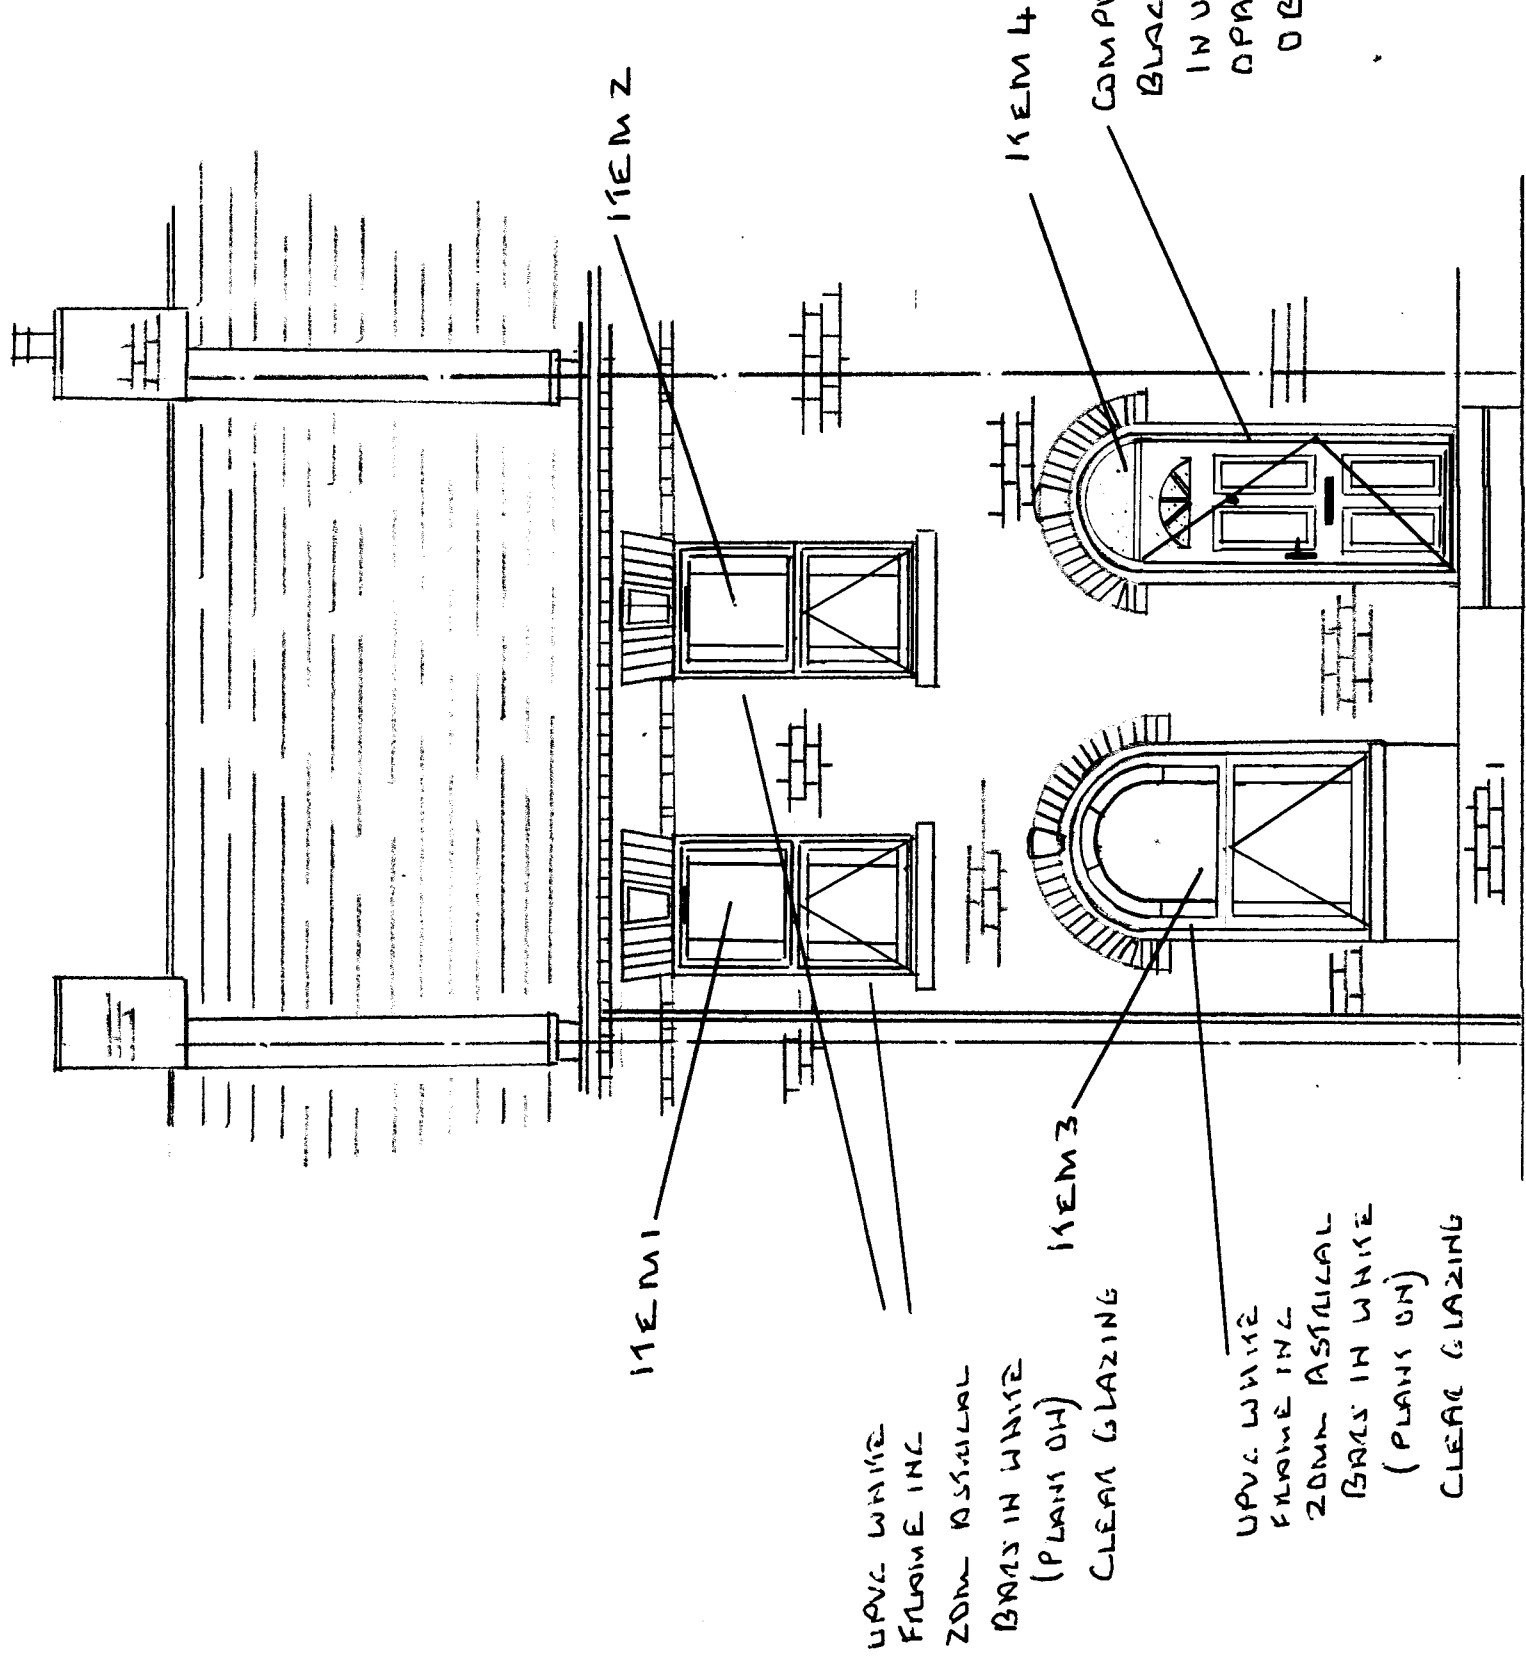

UPVC WHITE
FRAME INC
20MM ASBESTAL
BRASS IN WHITE
(PLANS ON)
CLEAR GLAZING

UPVC WHITE
FRAME INC
20MM ASBESTAL
BRASS IN WHITE
(PLANS ON)
CLEAR GLAZING

COMPOSITE DOOR IN
BLACK INC FRAME
IN UPVC
OPRAL GLASS
OBSOLETE

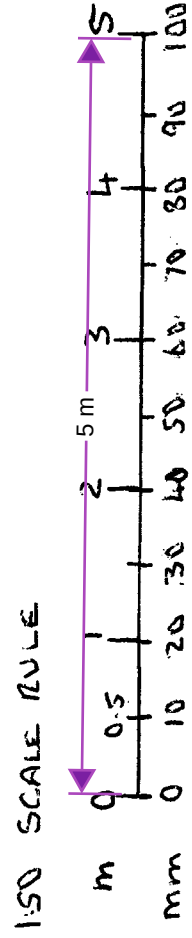

MS SWAN
19 BERKLEY ROAD
GRAVESEND
KENT
DAIZ ZEU
REF:- GB10070
22-02-2025
PROPOSED UPVC
WINDOWS & BLACK
COMPOSITE DOOR &
UPVC FRAME
DRAWN BY
MR G BUTTERFIELD
SURVEYOR