




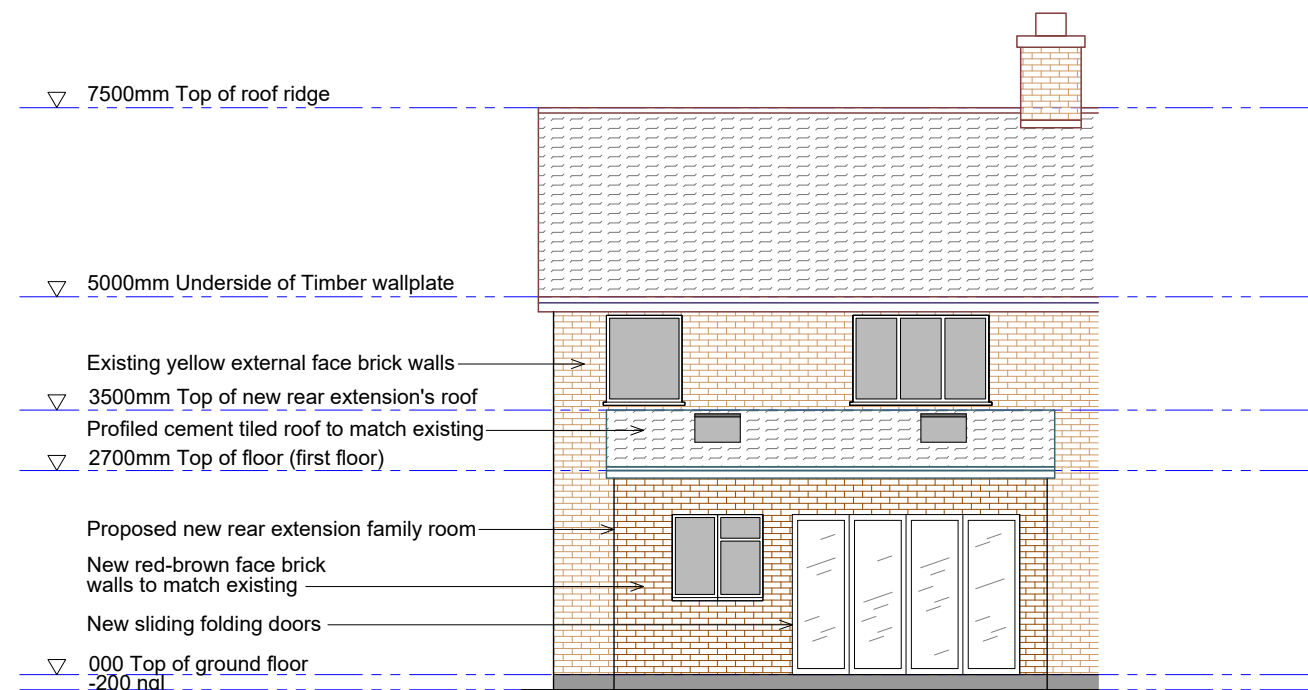


0 PROPOSED WEST ELEVATION
Scale 1:100

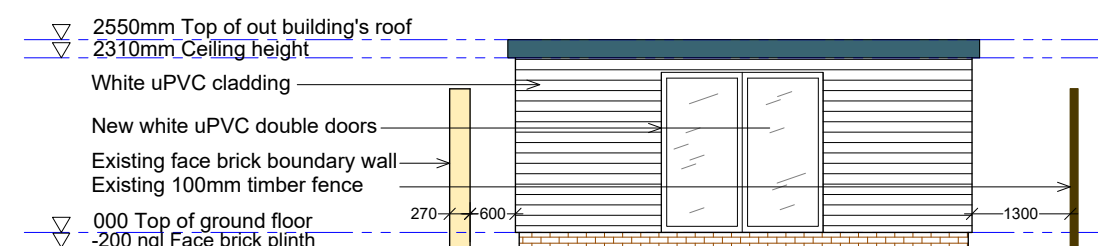


0 PROPOSED OUT BUILDING
EAST ELEVATION
Scale 1:100

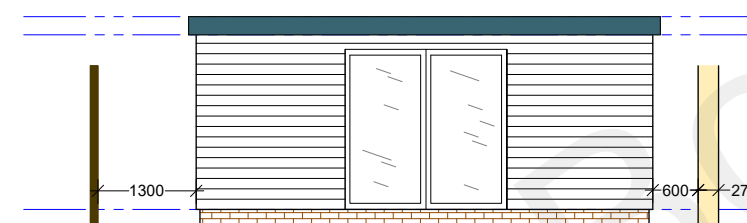


0 PROPOSED OUT BUILDING
WEST ELEVATION
Scale 1:100

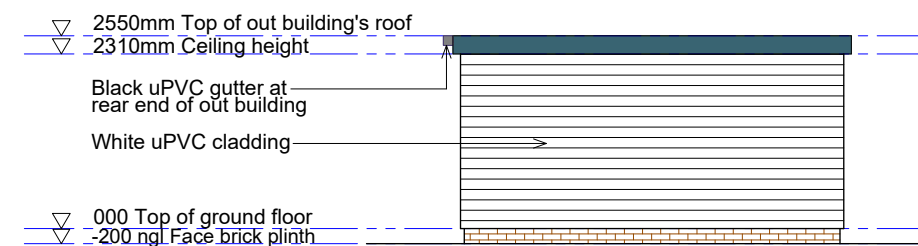


0 PROPOSED OUT BUILDING
SOUTH ELEVATION
Scale 1:100

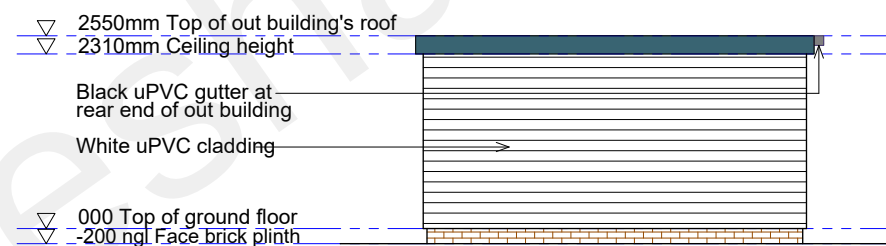

0 PROPOSED OUT BUILDING
NORTH ELEVATION
Scale 1:100

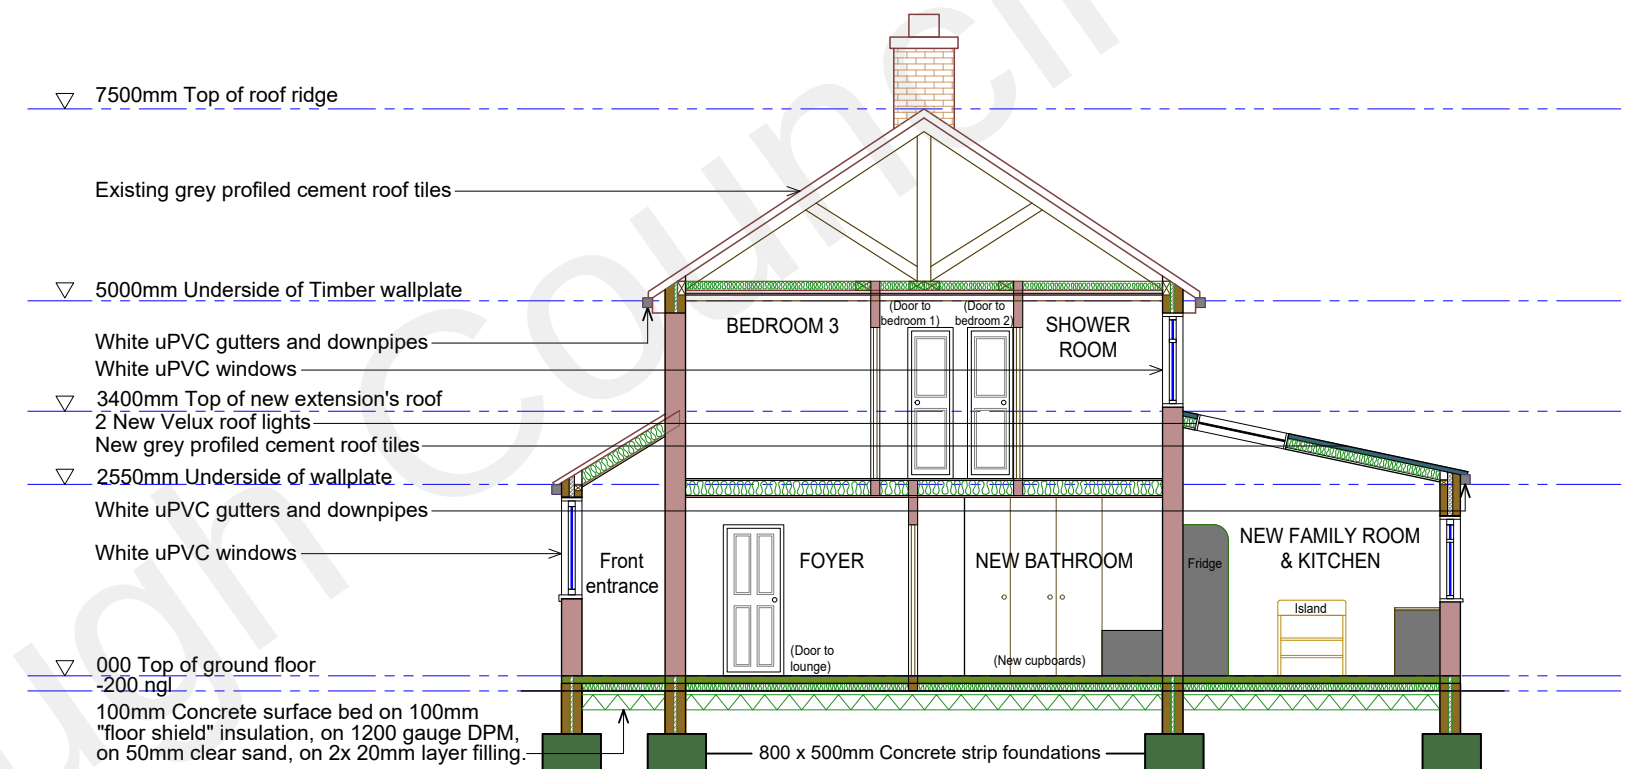

0 PROPOSED SECTION B-B
Scale 1:100

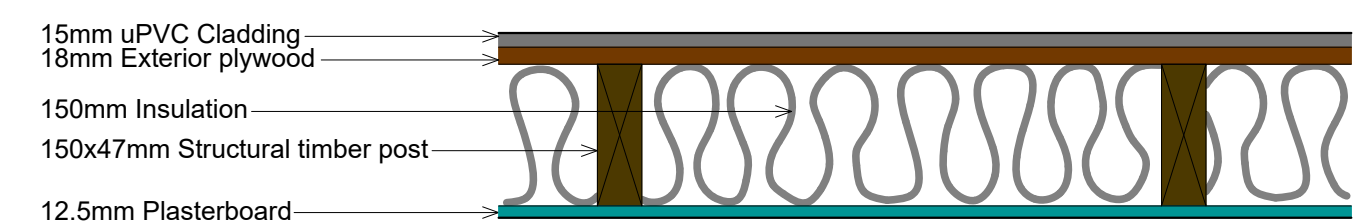

0 PROPOSED SECTION THROUGH
OUTER WALLS OF OUT BUILDING
Scale 1:10

NOTES

NOTES:
THIS DRAWING IS FOR PLANNING USE ONLY.
STRUCTURE AND BUILDING CONTROL
APPROVAL IS REQUIRED BEFORE
COMMENCEMENT OF ANY BUILDING WORKS.
DO NOT REPRODUCE THIS DRAWING WITHOUT
PERMISSION.
THIS DRAWING IS SUBJECT TO COPYRIGHT.

SCALE 1:100
0 1m 2m 3m 4m 5m

CLIENT / PROJECT


Vasile Tricoli
No 5 Cumbria Crescent
Gravesend, UK
DA12 4NJ

DRAWING TITLE

PROPOSED ELEVATIONS AND SECTIONS

SINGLE STOREY REAR EXTENSION AND NEW OUT-BUILDING

drawn	RL	checked	CC
date	30.05.22	scale	AS NOTED
dwg no	D04	revision	-

 

CHRISTOPHER
COWLEY AND
ASSOCIATES

079-86340719

c.cowley@tiscali.co.uk