
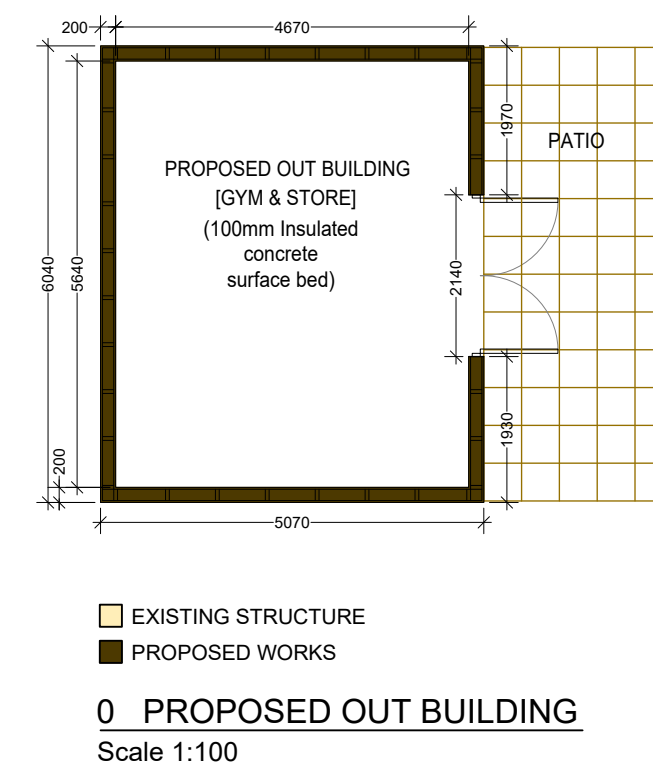
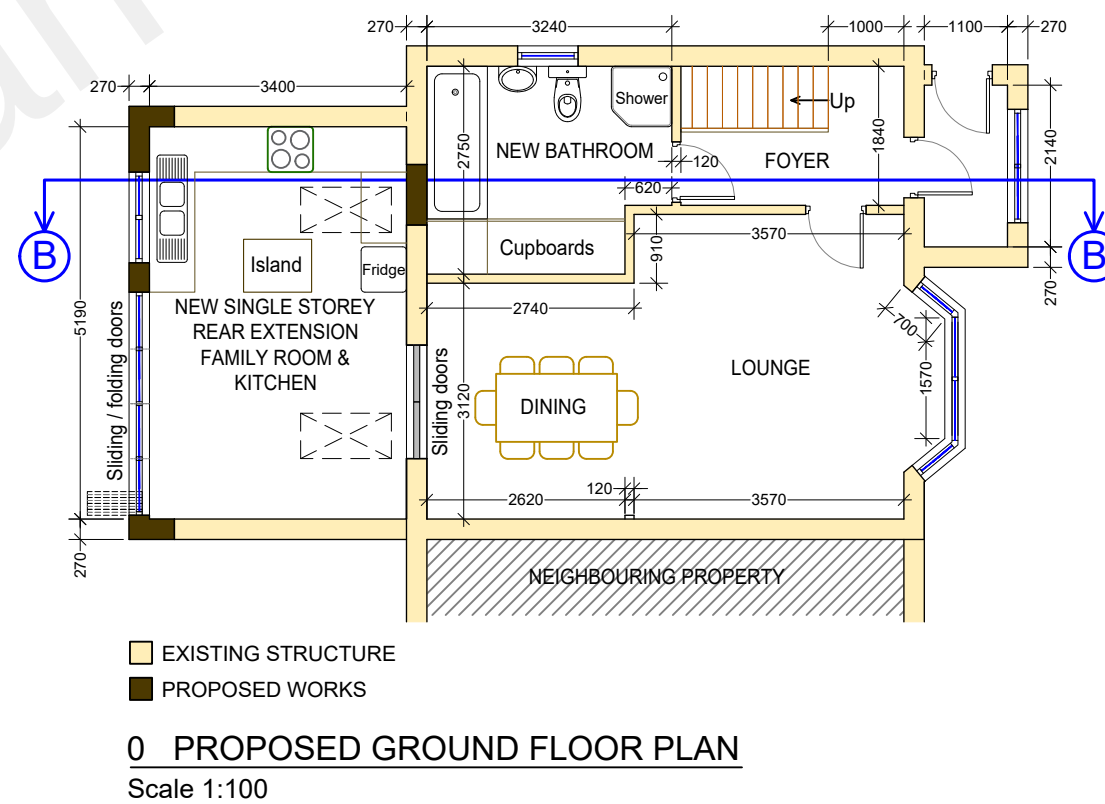
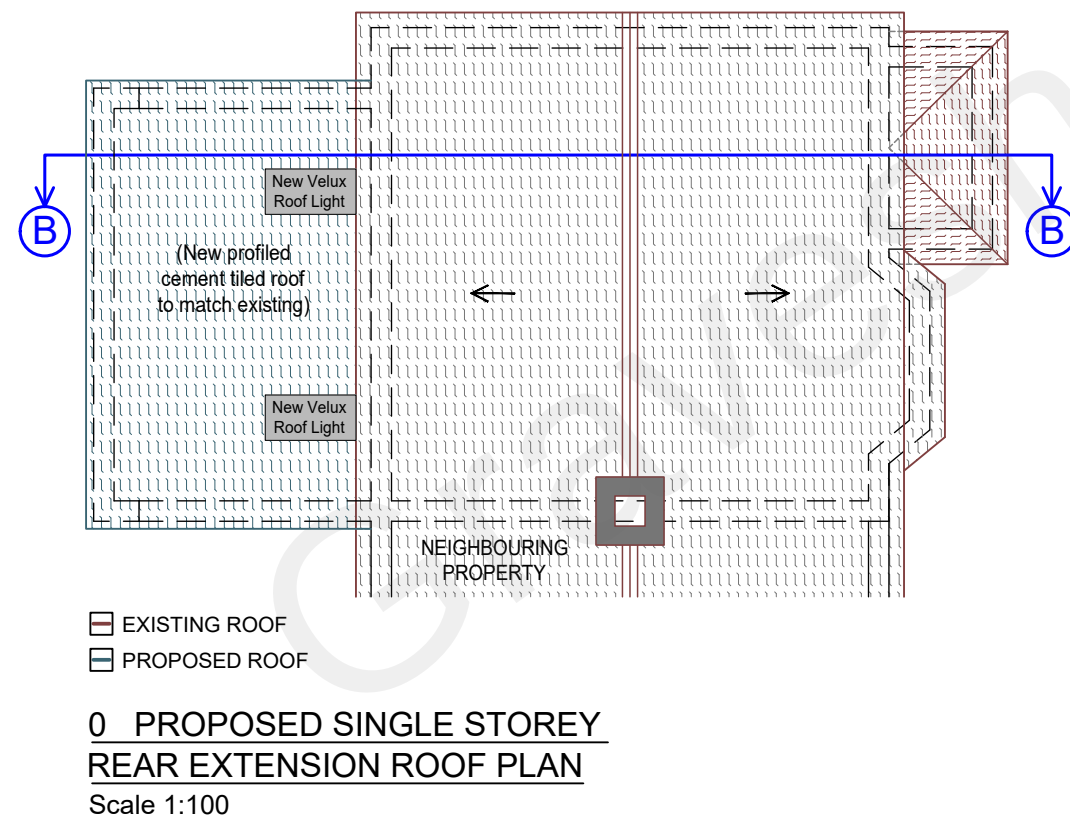


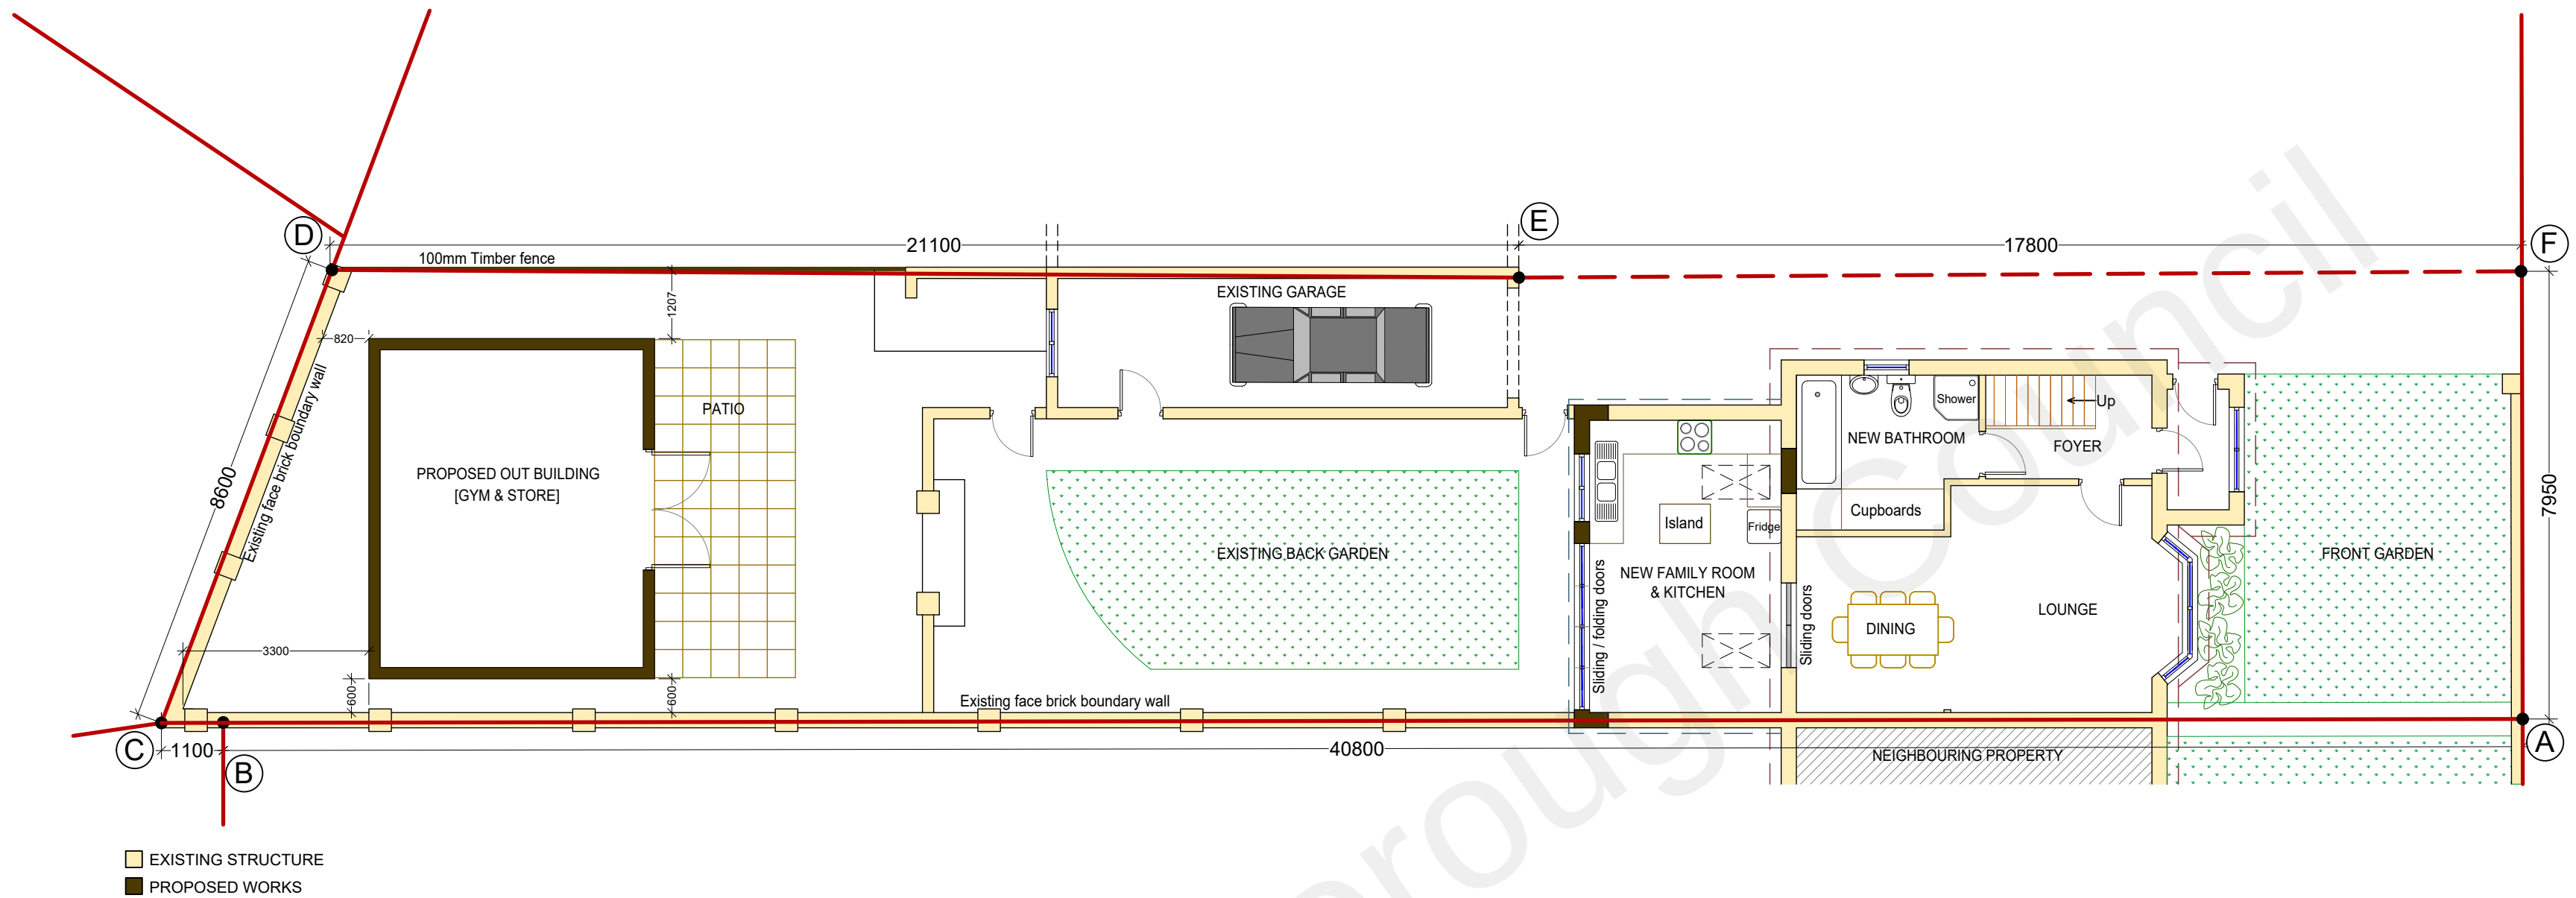

NOTES

NOTES:
THIS DRAWING IS FOR PLANNING USE ONLY.
STRUCTURE AND BUILDING CONTROL
APPROVAL IS REQUIRED BEFORE
COMMENCEMENT OF ANY BUILDING WORKS.
DO NOT REPRODUCE THIS DRAWING WITHOUT
PERMISSION.
THIS DRAWING IS SUBJECT TO COPYRIGHT.

SCALE 1:100

CLIENT / PROJECT

Vasile Tricoli
No 5 Cumbria Crescent
Gravesend, UK
DA12 4NJ

DRAWING TITLE

PROPOSED SITE, FLOOR AND ROOF PLANS

SINGLE STOREY REAR EXTENSION AND NEW OUT-BUILDING

drawn	RL	checked	CC
date	24.05.22	scale	1:100
dwg no	D03	revision	-

CHRISTOPHER
COWLEY AND
ASSOCIATES
079-86340719
c.cowley@tiscali.co.uk