



admin@kdesign.org.uk

THIS DRAWING IS THE PROPERTY OF K DESIGN. COPYRIGHT IS RESERVED BY THEM AND DRAWING IS ISSUED ON CONDITION THAT IT IS NOT COPIED, REPRODUCED, RETAINED, OR DISCLOSED TO ANY UNAUTHORIZED PERSON WITHOUT PRIOR CONSENT IN WRITING OF K DESIGN. ALL DIMENSIONS TO BE CHECKED ON SITE PRIOR TO WORK COMMENCING AND K DESIGN NOTIFIED OF ANY DISCREPANCIES TO ENABLE US TO ADVISE ACCORDINGLY.

DO NOT SCALE.

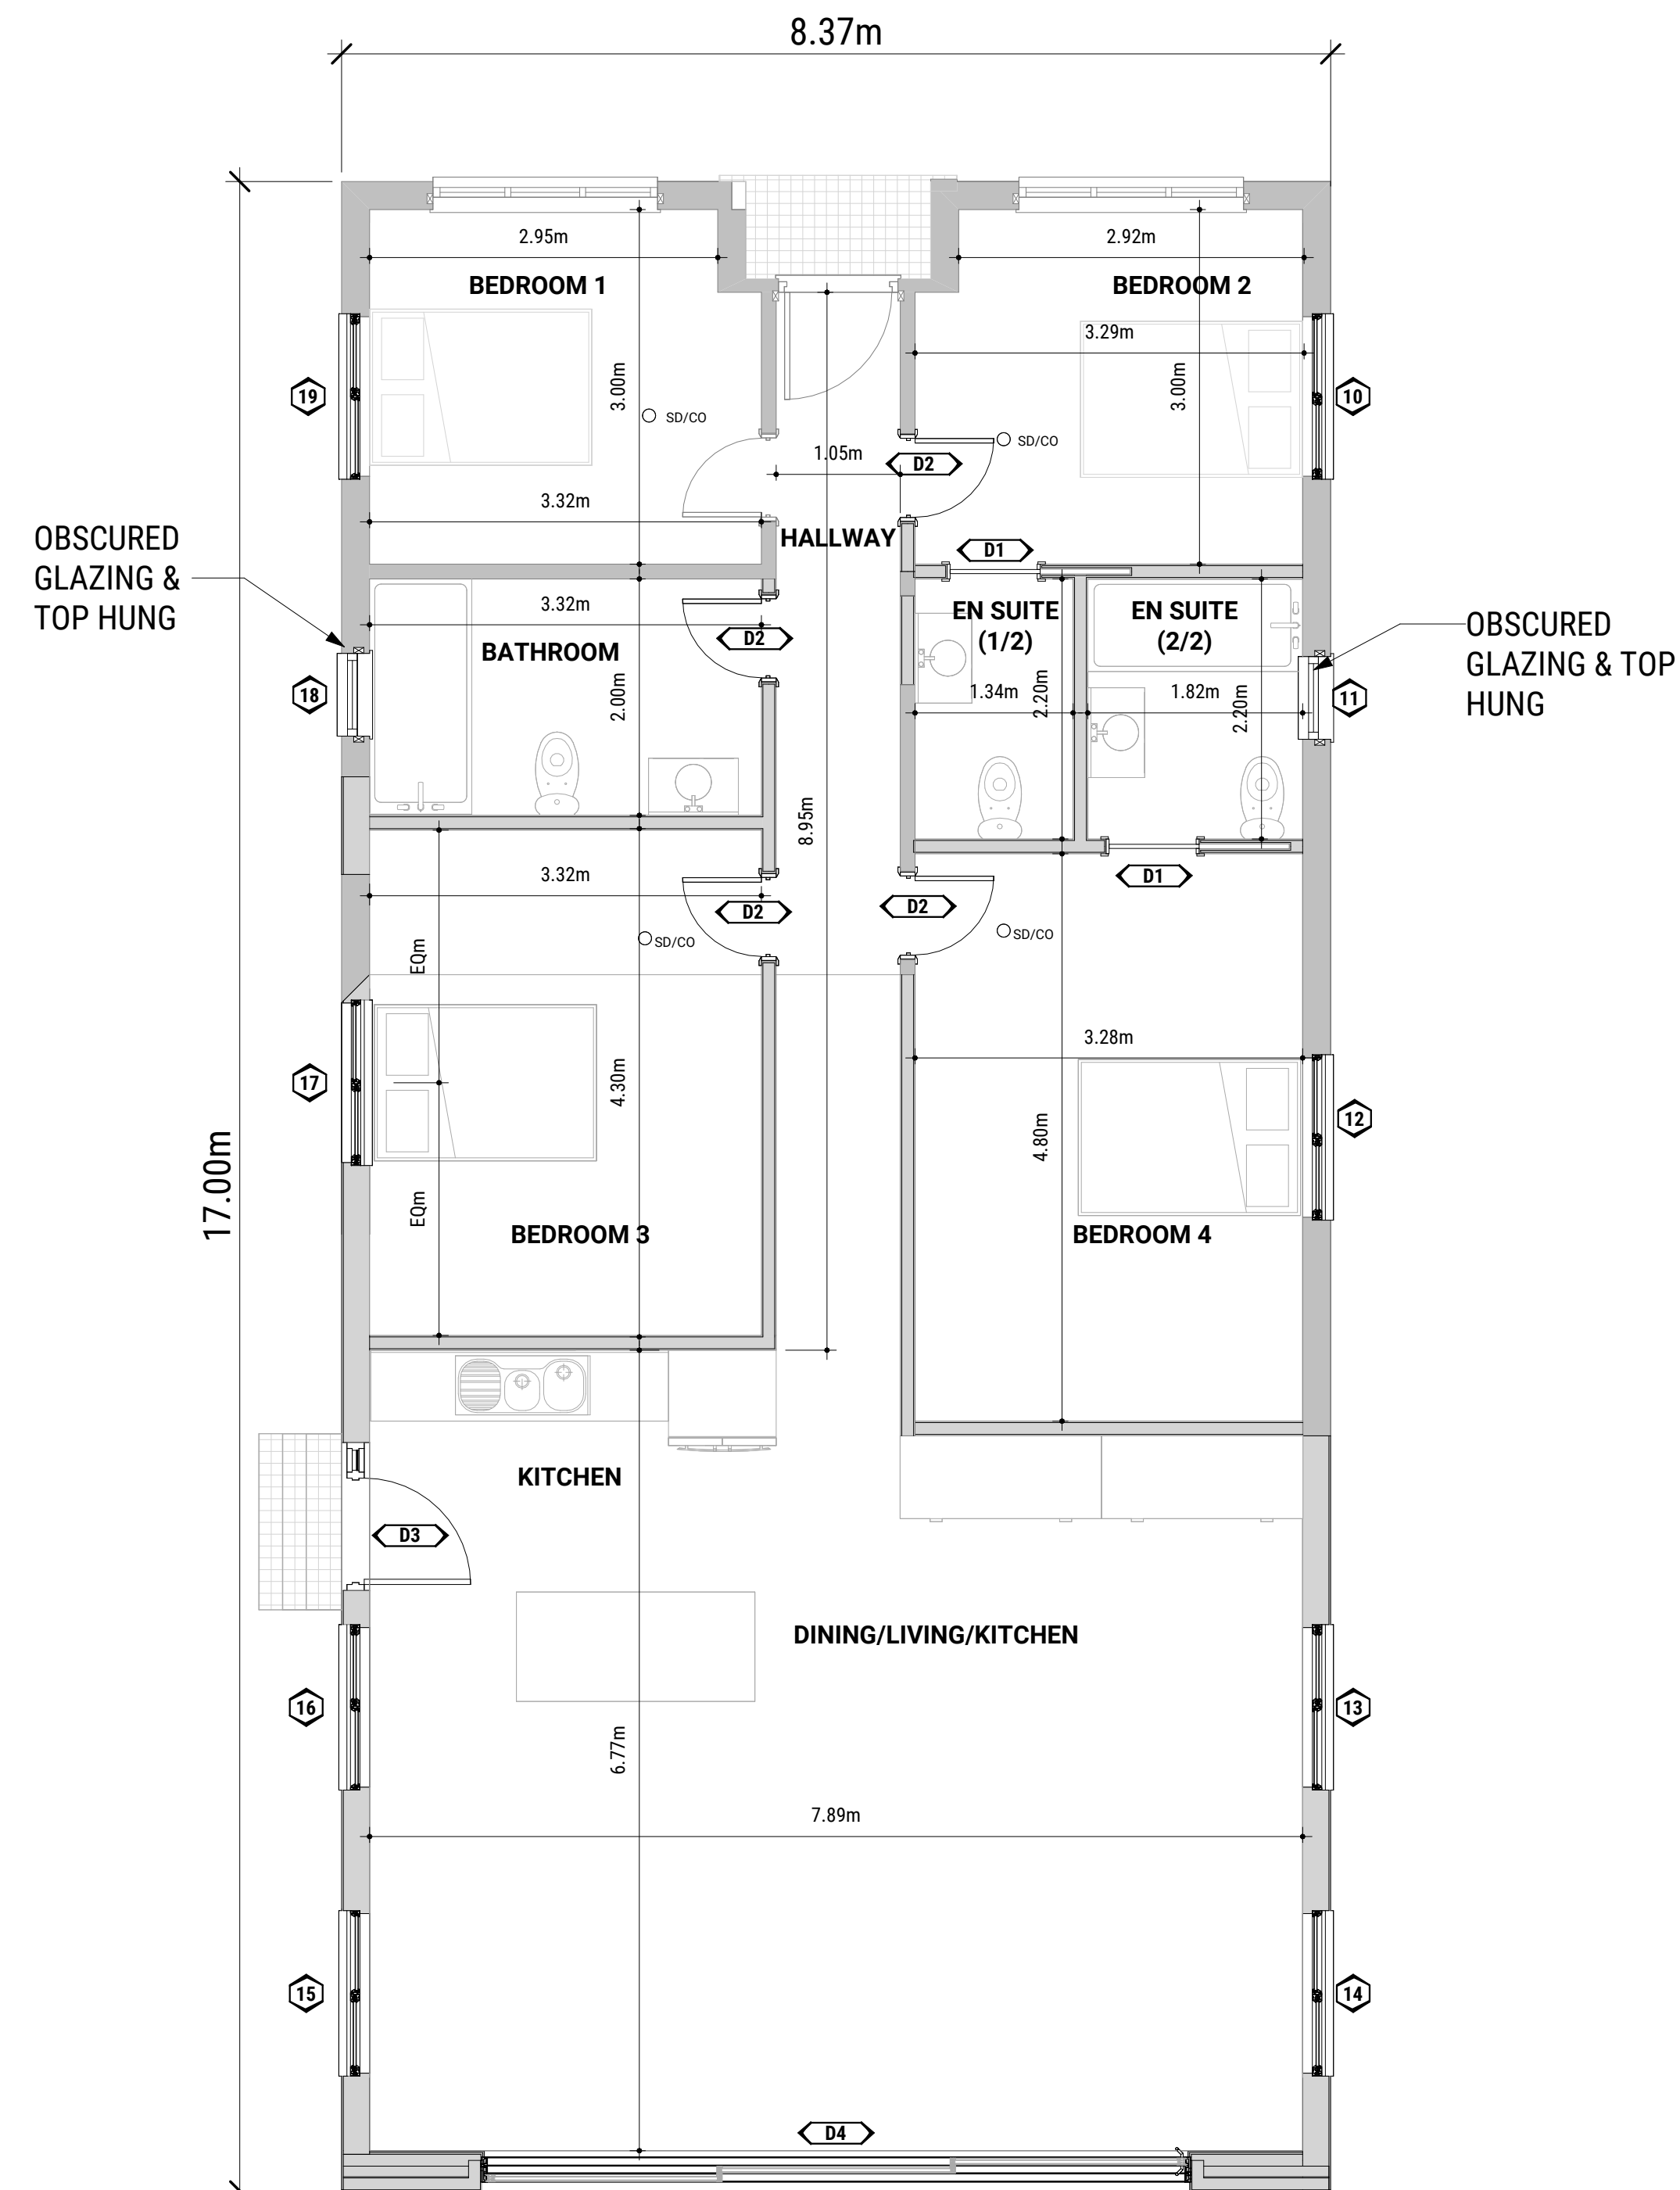

1 GROUND FLOOR PROPOSED
1 : 50

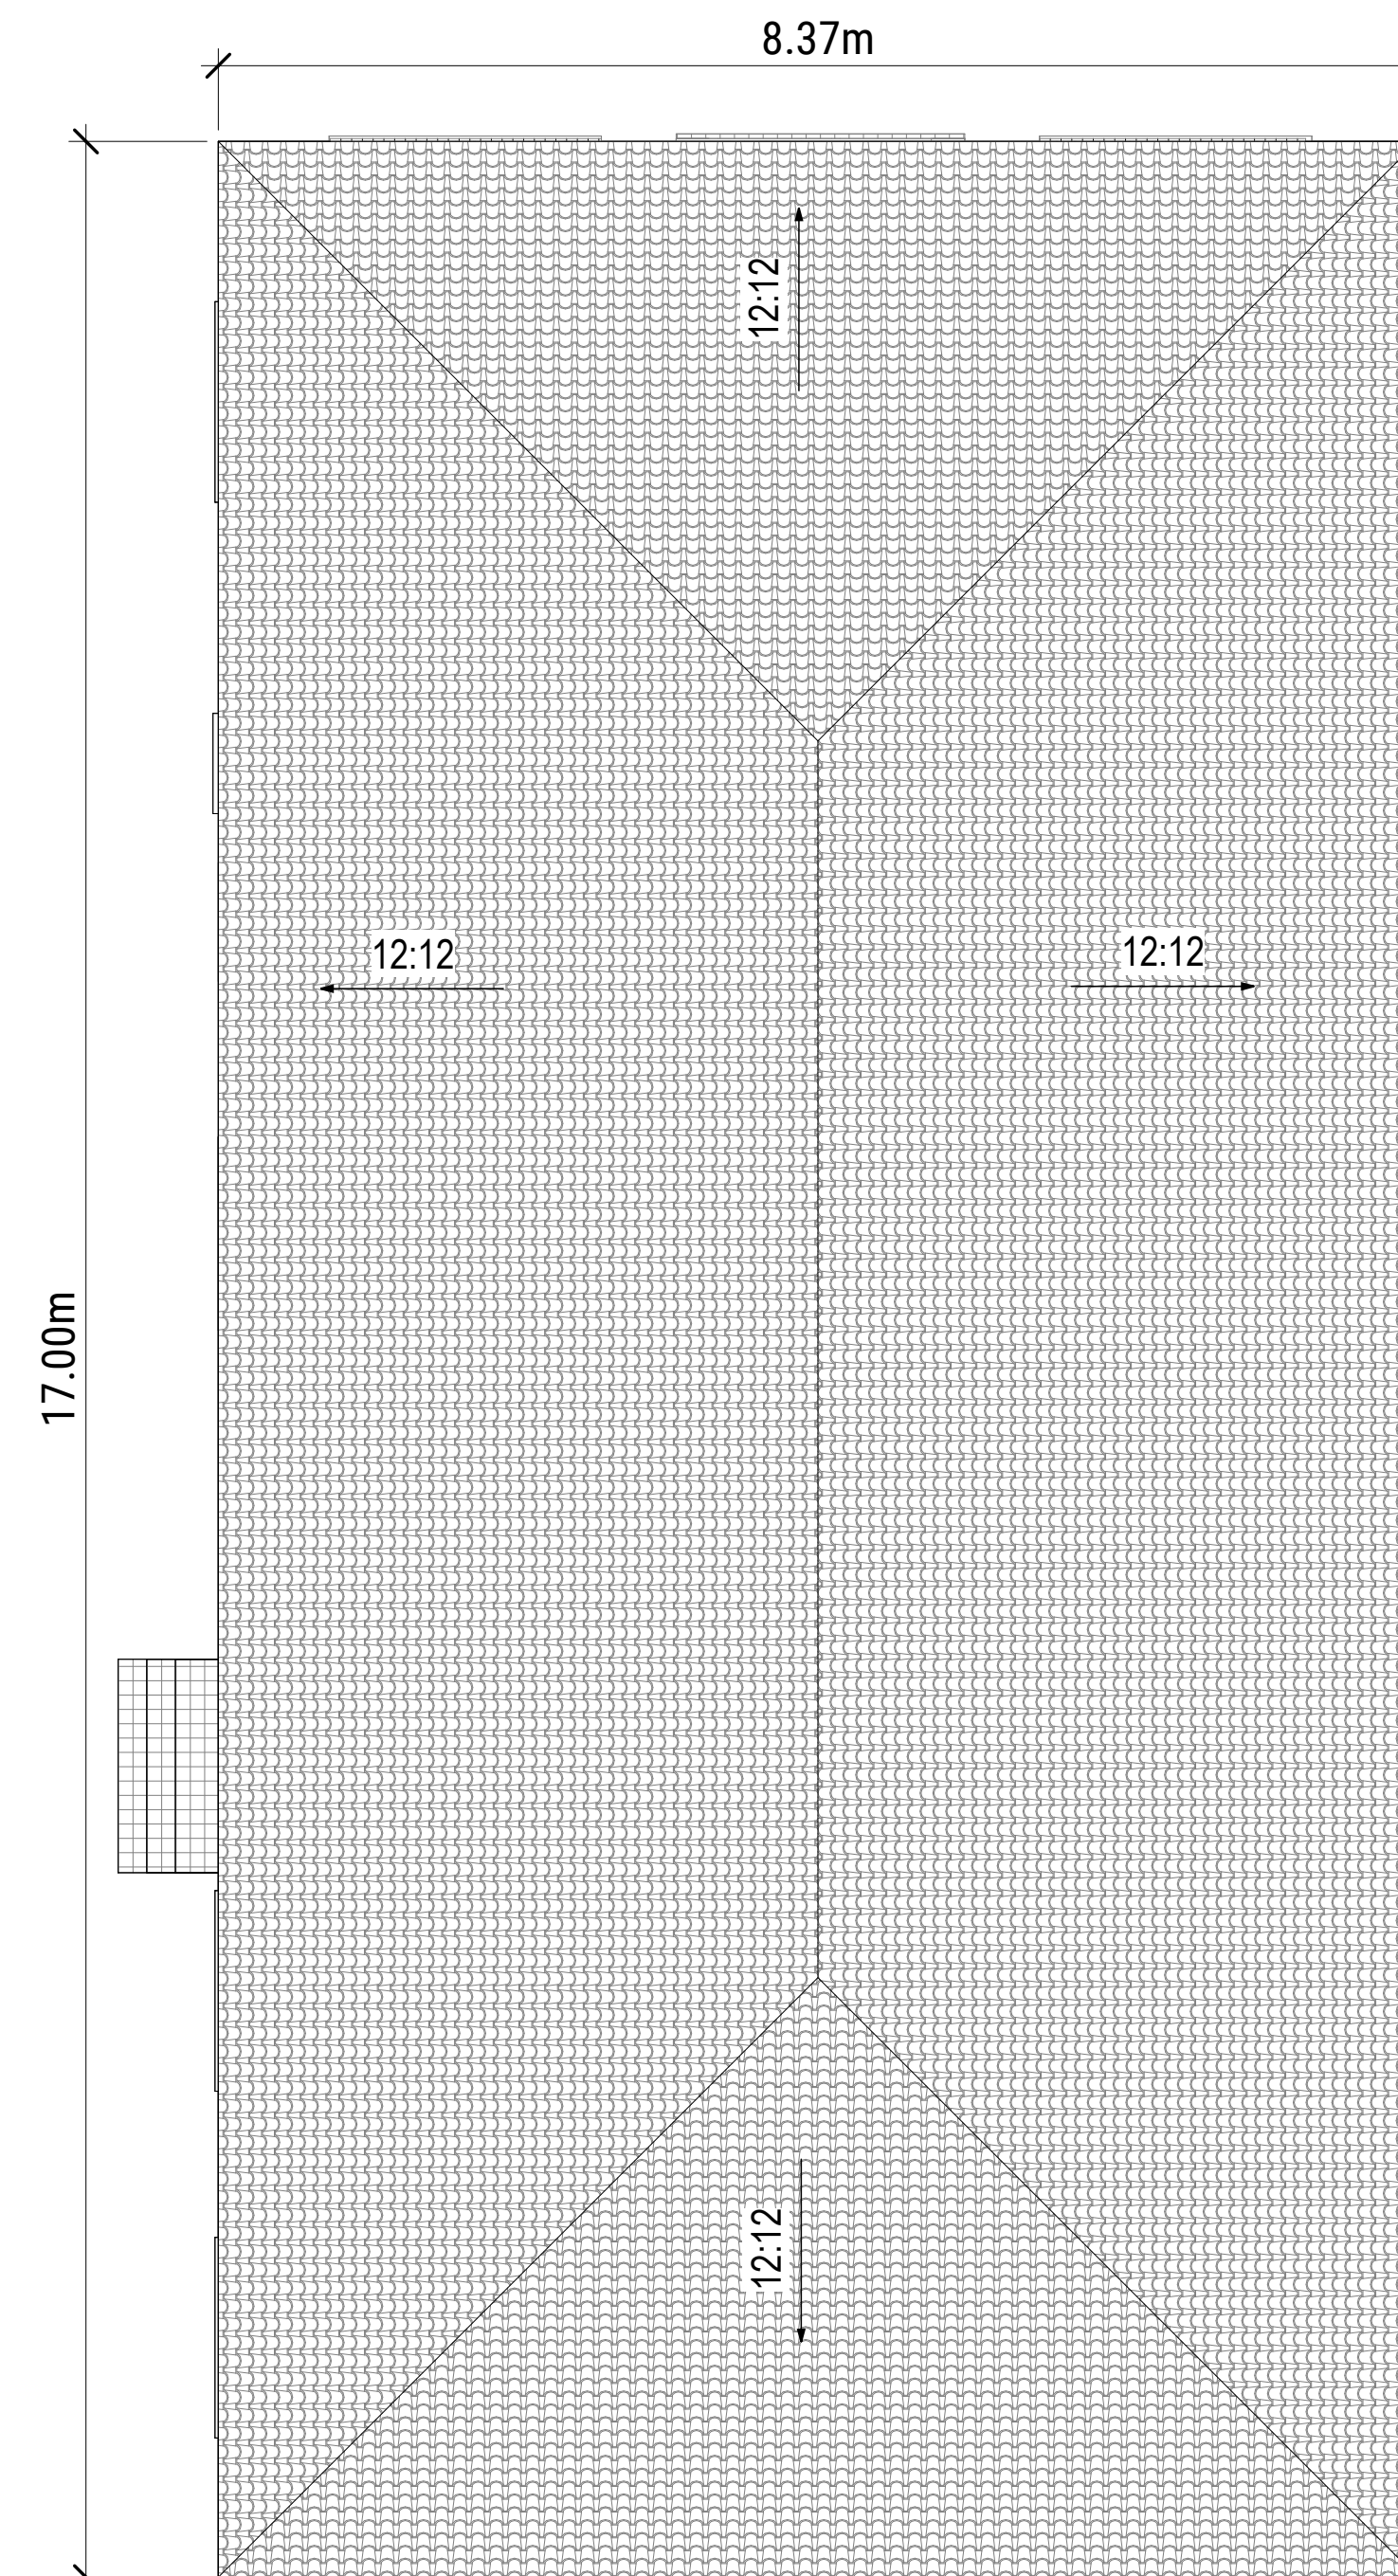

2 ROOF LEVEL PROPOSED
1 : 50

Rev.	Description	Date.

PURPOSE OF ISSUE		
PROJECT		
47 ROCHESTER ROAD		
TITLE		
PROPOSED FLOOR & ROOF PLAN		
CLIENT		
ELIZABETH WINCHESTER		
DRAWN BY HG	CHECKED BY SP	DATE 15.04.2026
SCALE (@ A1) 1 : 50		PROJECT NUMBER 202604
DRAWING NUMBER A2.03		REV