


PROPOSED FRONT ELEVATION

SCALE 1:100



NOTES

- All existing openings to remain unchanged.
- Existing brickwork and architectural details to be retained.
- New windows to be heritage style uPVC sliding sash to match existing appearance.
- All glazing to be clear toughened / double glazed.

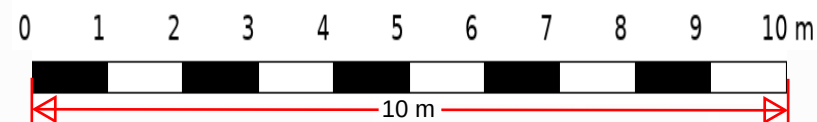

94 DARNLEY ROAD, GRAVESEND, DA11 0SN

PROPOSED FRONT ELEVATION

SCALE:	DATE:	DRAWING NO.
1:100	JUNE 2026	01

SHEET SIZE:
A3