


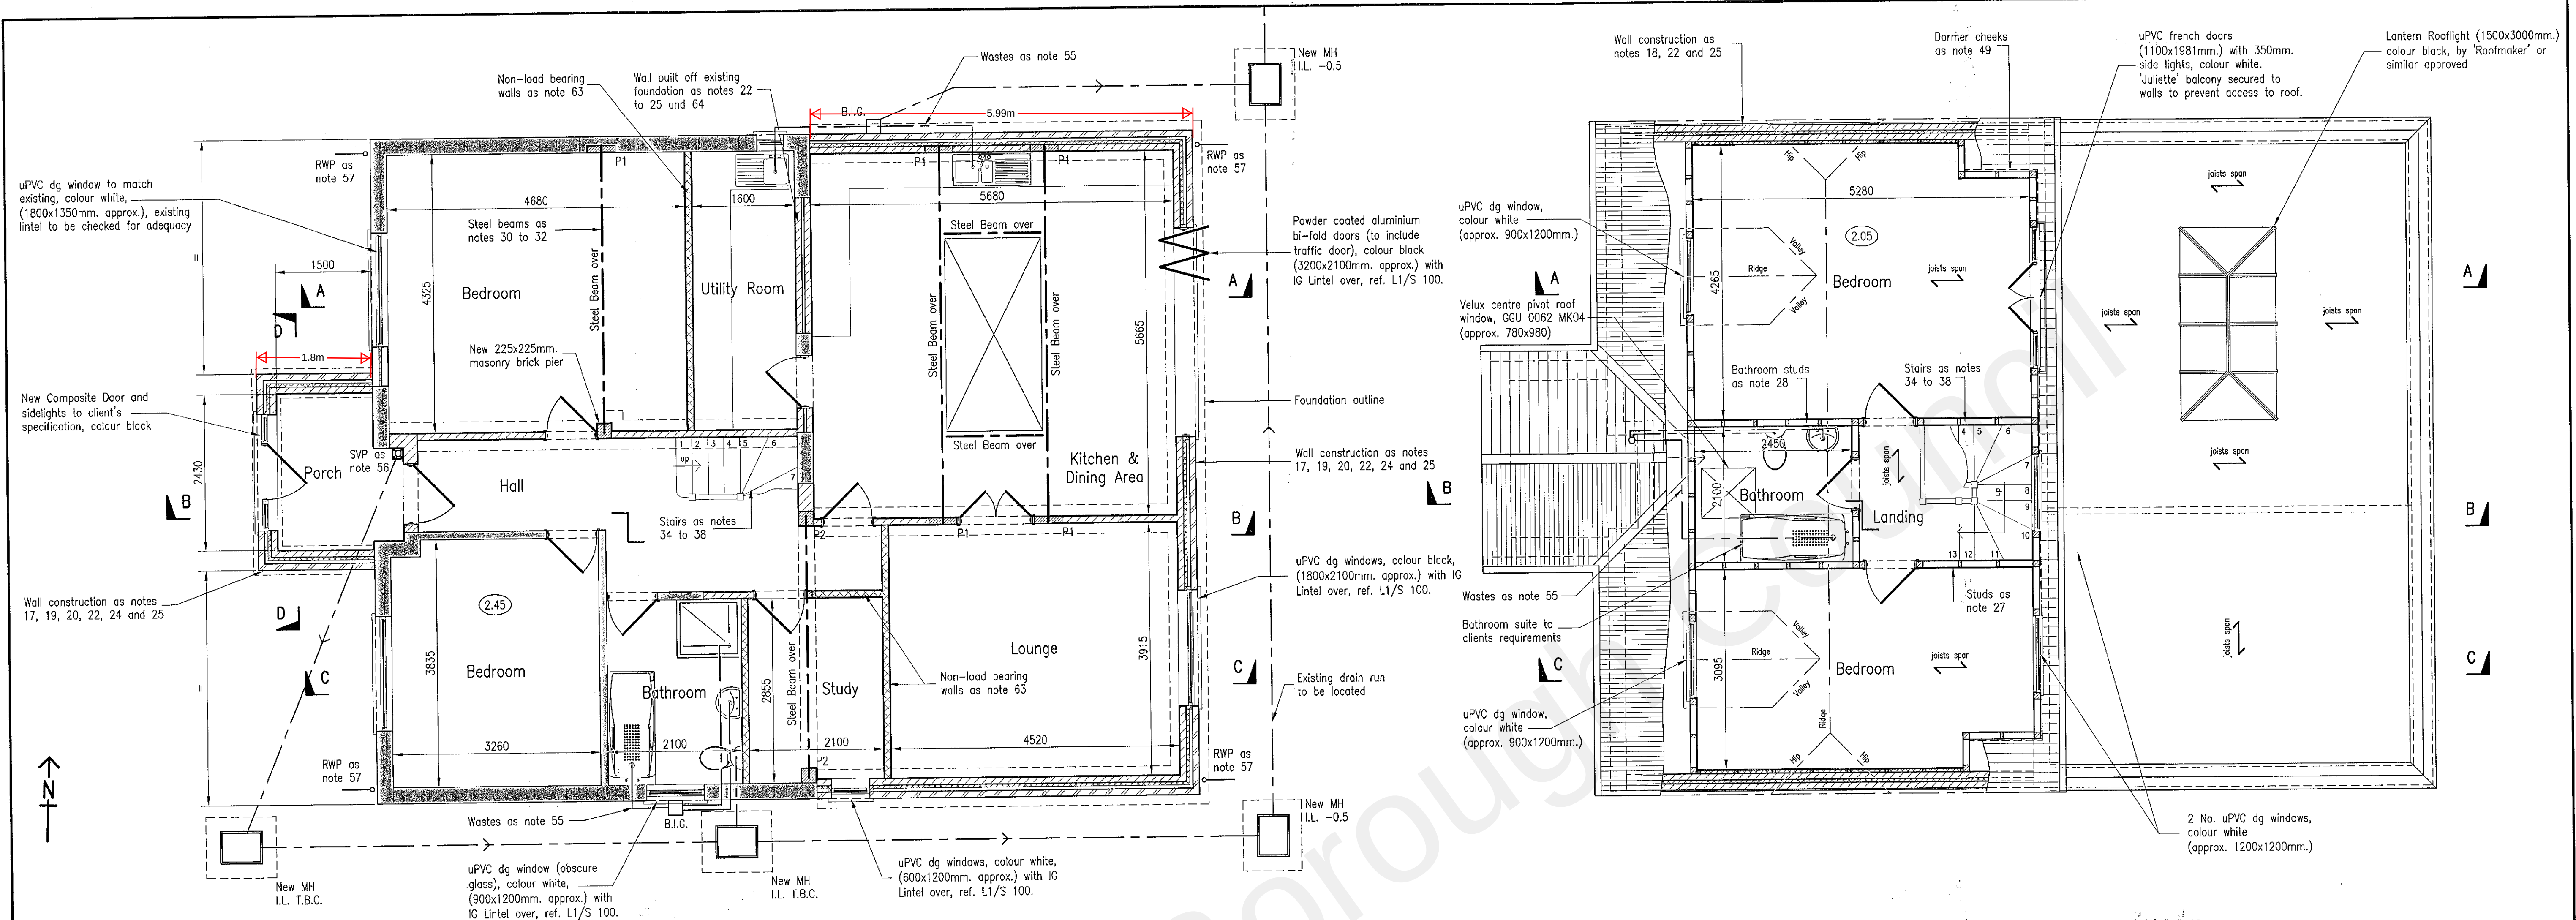


PROPOSED GROUND FLOOR PLAN
(Scale 1:50)

PROPOSED FIRST FLOOR PLAN
(Scale 1:50)




PROPOSED FRONT ELEVATION
(Scale 1:100)

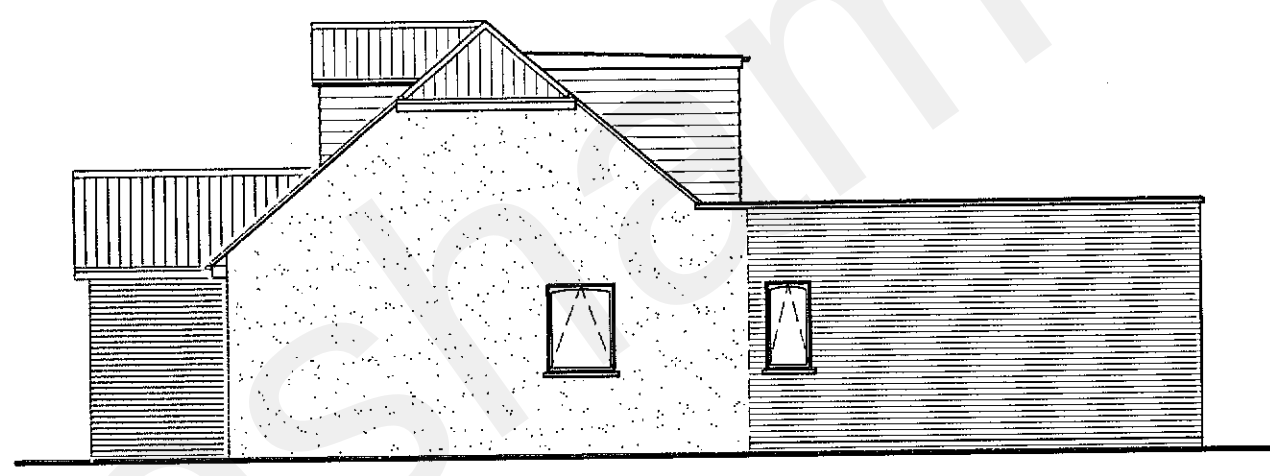

PROPOSED SIDE ELEVATION
(Scale 1:100)



PROPOSED REAR ELEVATION
(Scale 1:100)


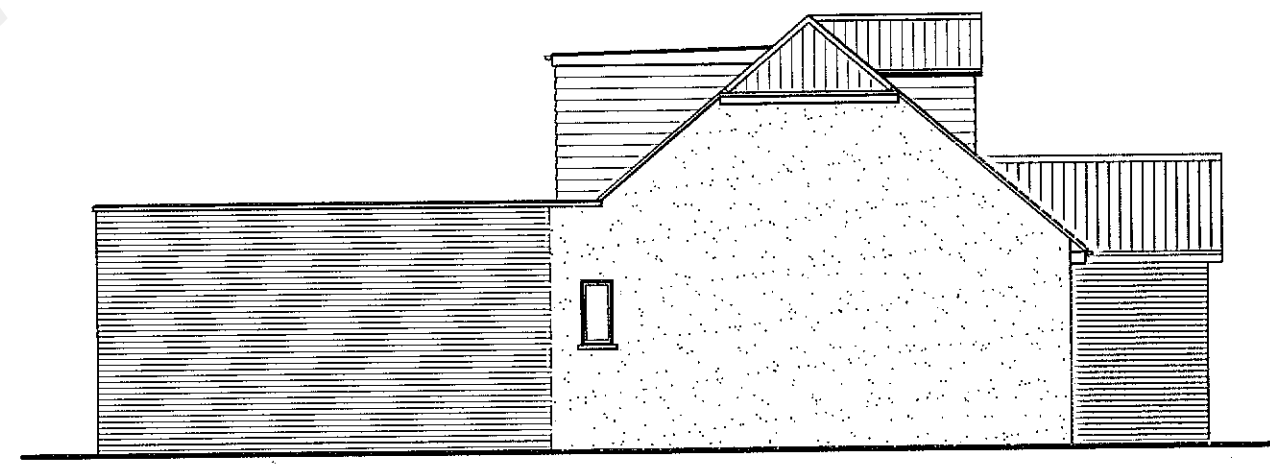


PROPOSED SIDE ELEVATION
(Scale 1:100)

20211104

PROPLAN

RECEIVED
-7 SEP 2021

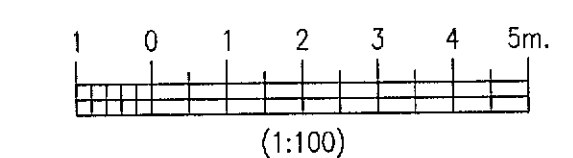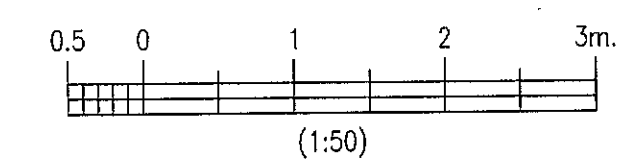

Revisions	Notes	Client: Mr. & Mrs. D. Perkins, 10, St. John's Road, Higham, Rochester, Kent, ME3 7BY.	Project: Single Storey Rear Extension & Loft Conversion with Dormers	HEMHURST TECHNICAL SERVICES LIMITED 22, Nursery Avenue, Bexleyheath, Kent, DA7 4JZ. e-mail: mail@hemhurst-ts.co.uk Tel: 020 8304 5520 website: www.hemhurst-ts.co.uk			
	1. This drawing is copyright and should not be reproduced without written permission. 2. This drawing is issued by 'Hemhurst Technical Services Ltd.' subject to the condition that it is not copied, reproduced or distributed either in whole, or in part, or used in any way detrimental to 'Hemhurst Technical Services Ltd.' interests. 3. This drawing is to be read in conjunction with Drg. Nos. HHL/664-1, HHL/664-3 and HHL/664-4. 4. For general notes, refer to Drg. No. HHL/664-4.			Drawing: Proposed Plans & Elevations	Drawn: S. Quigley A.C.I.O.B. Scale: 1:50 & 1:100 @ A1	Date: July 2021	Drawing No. HHL/664-2