




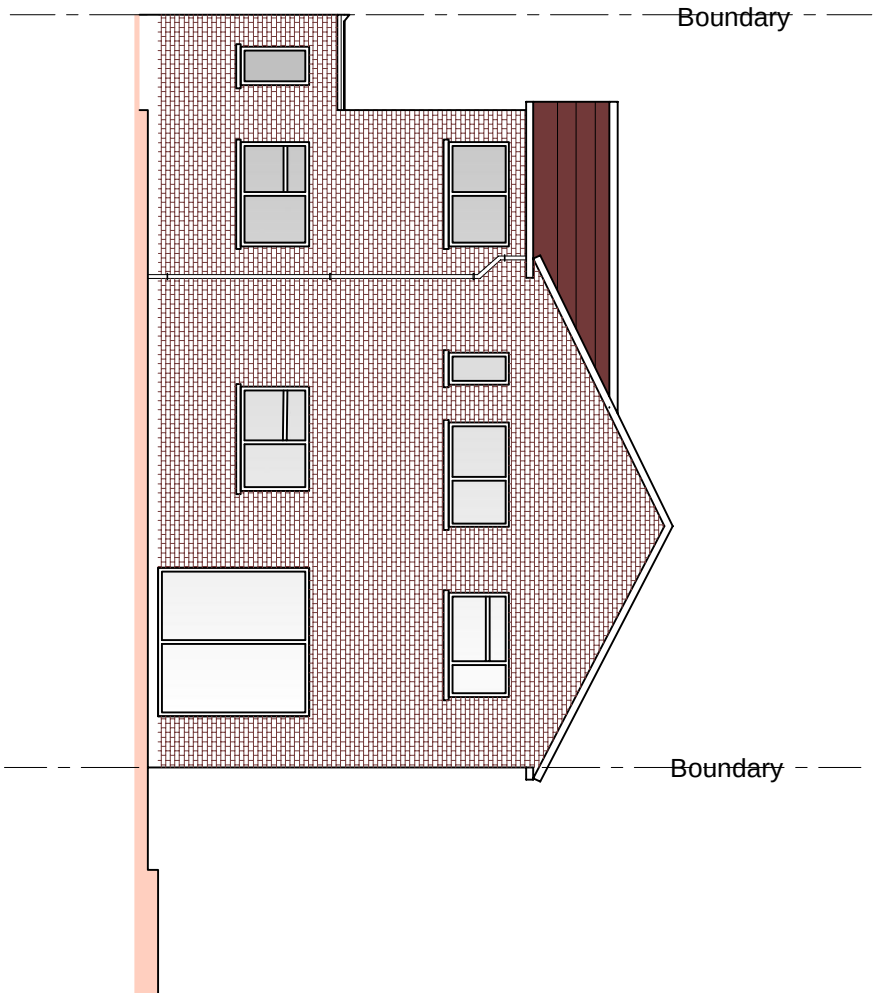


Existing Rear Elevation

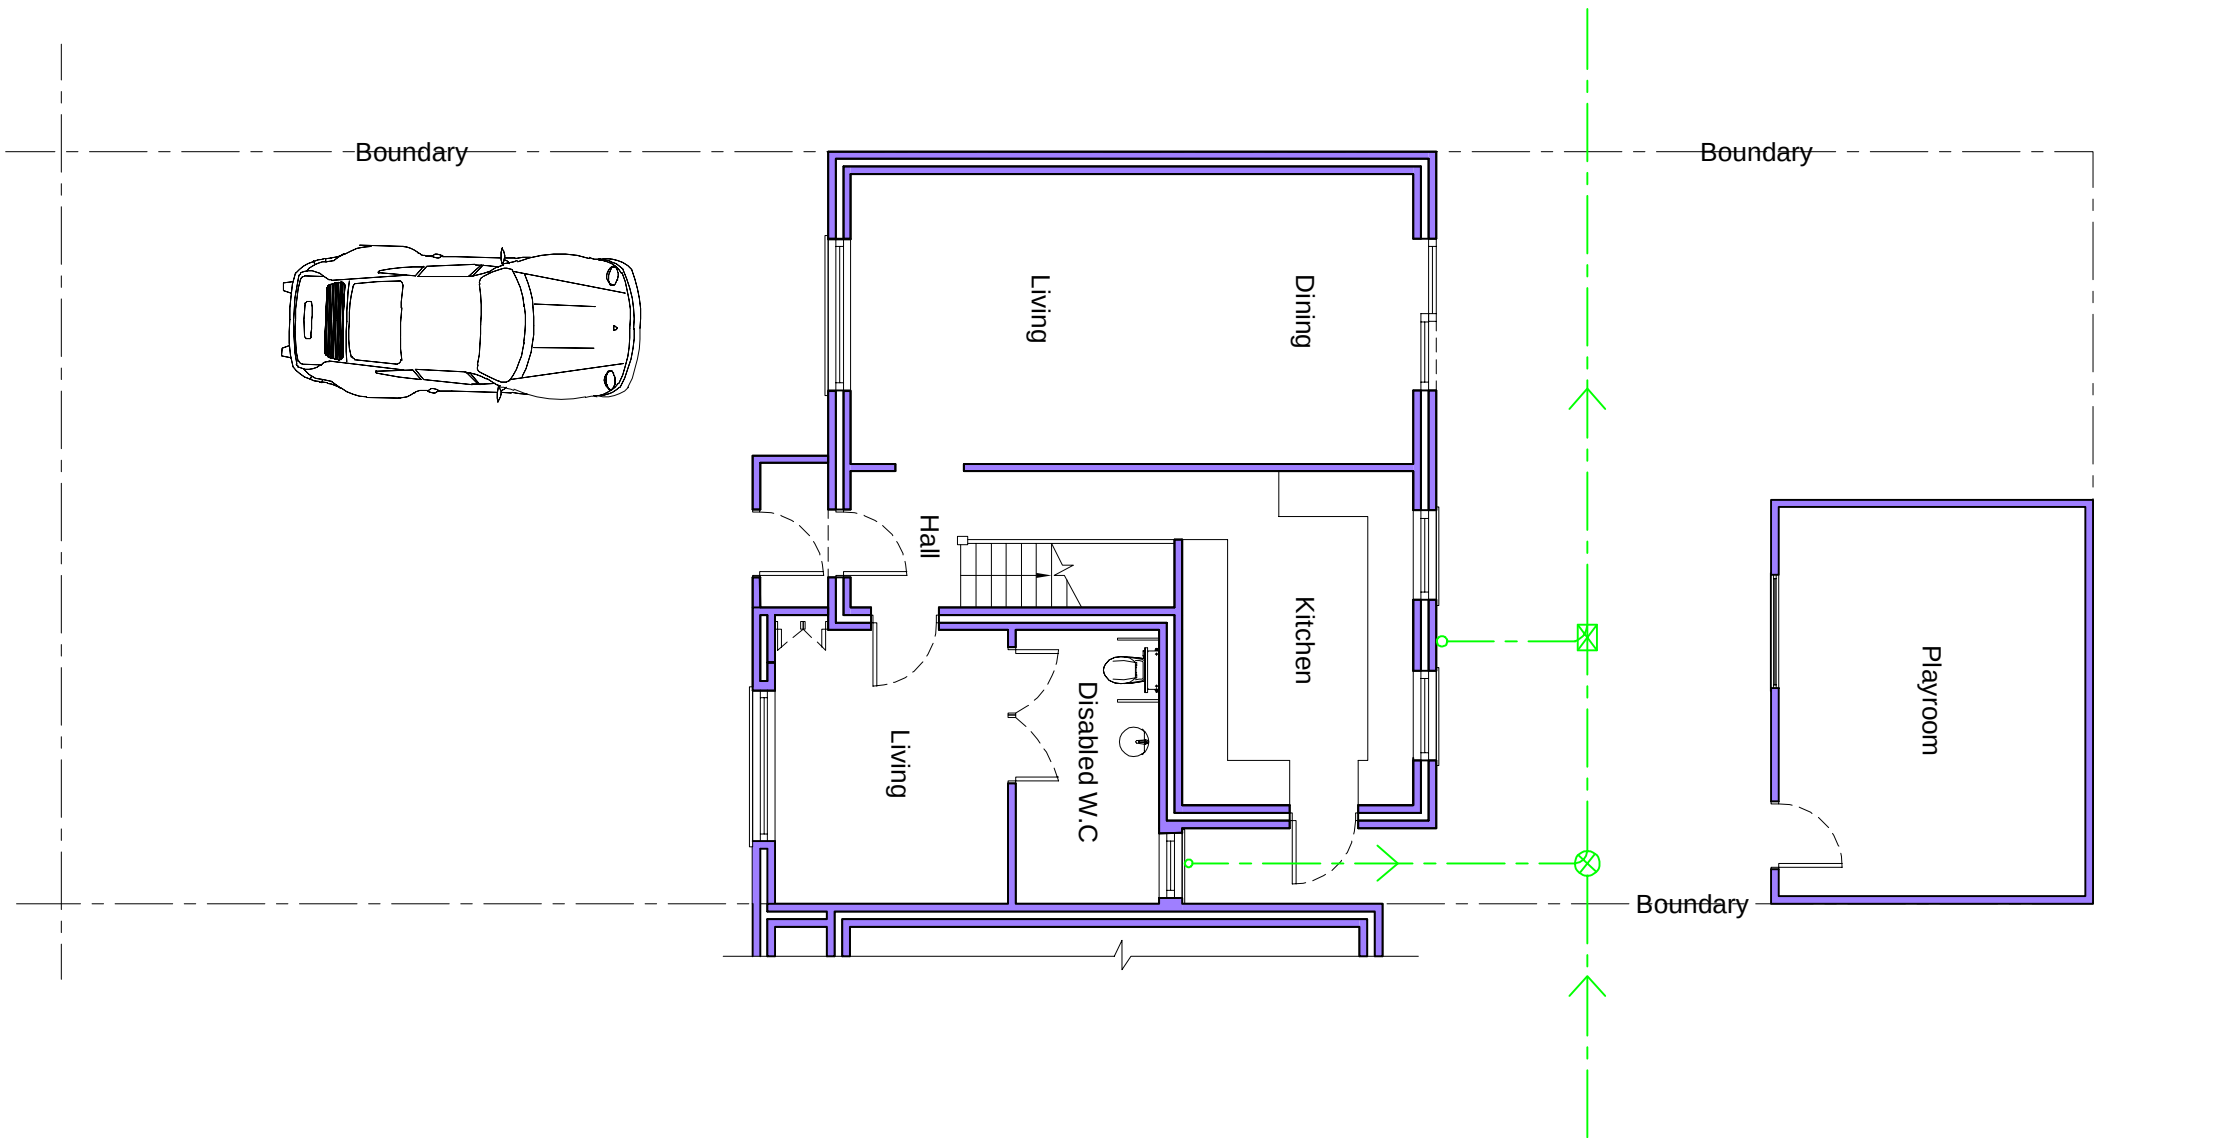


Existing Ground Floor Plan

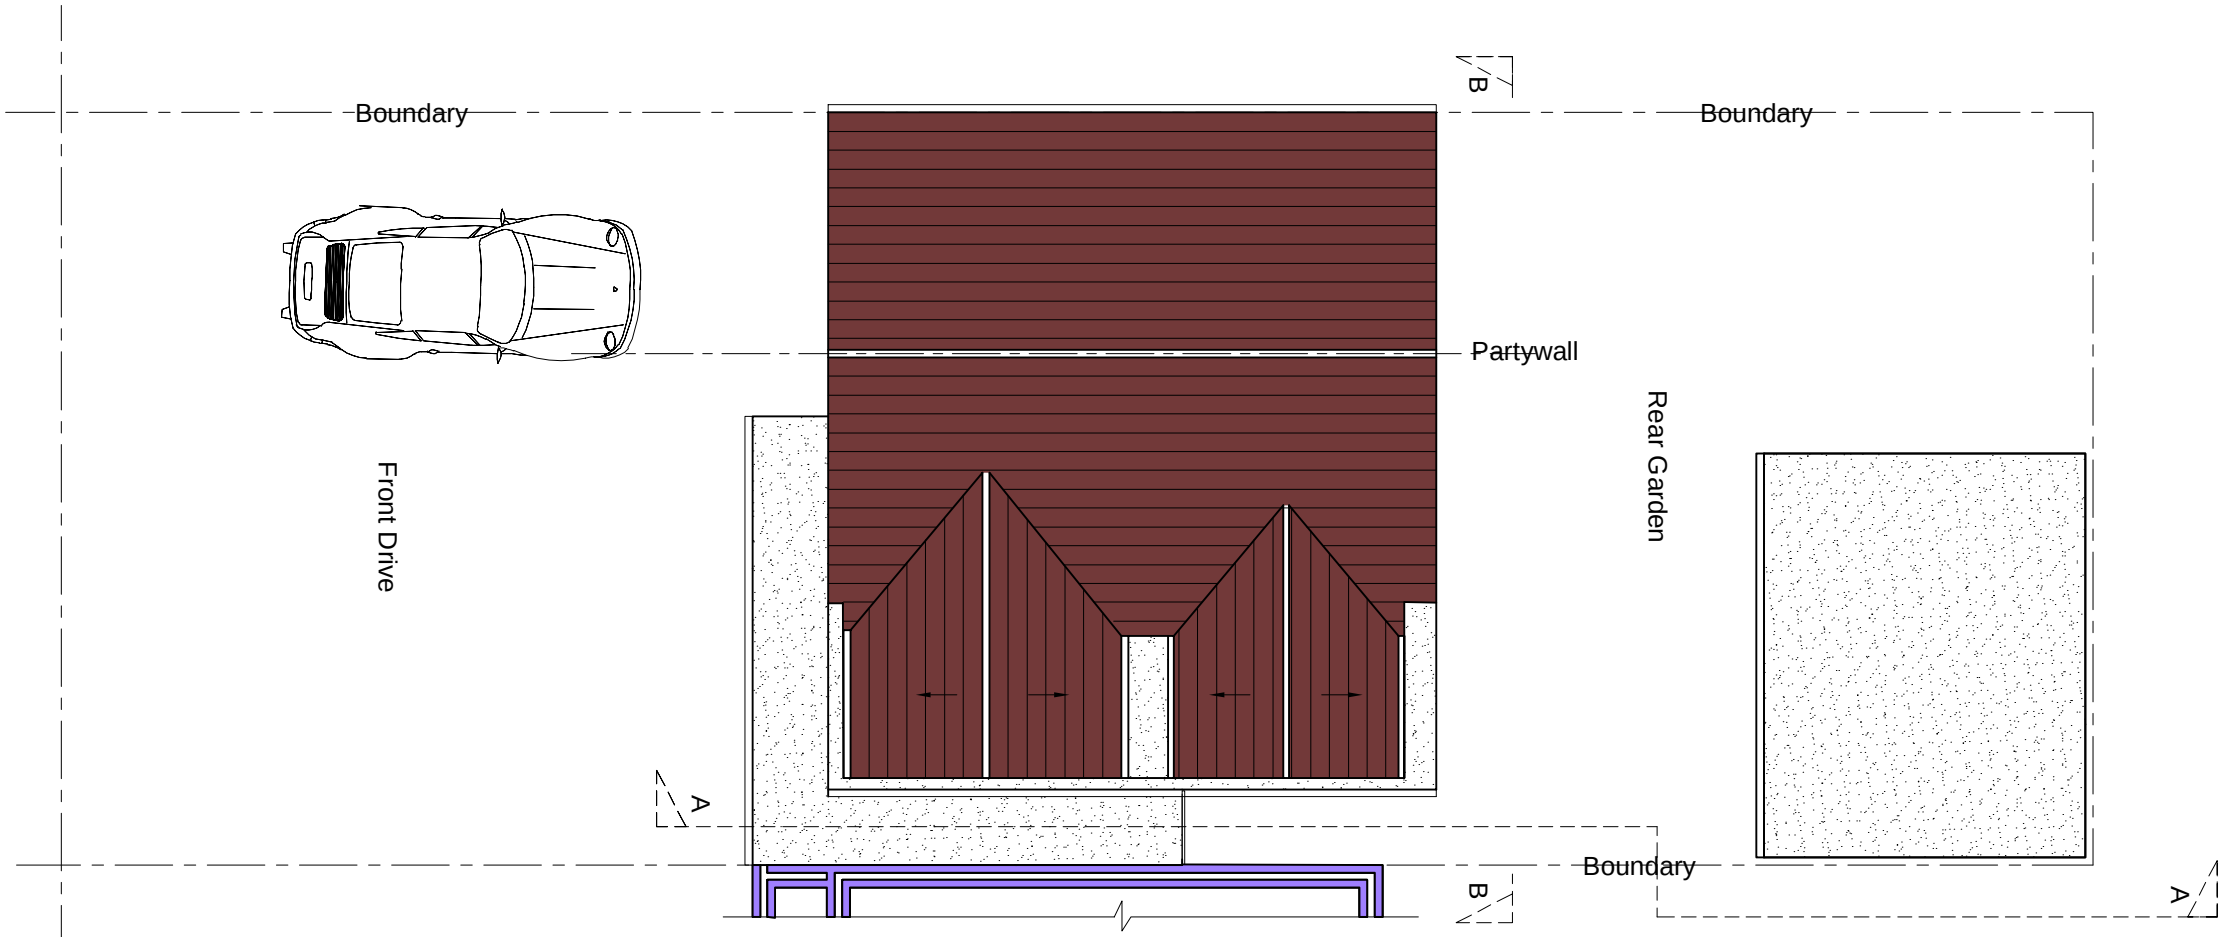


Existing Roof Plan

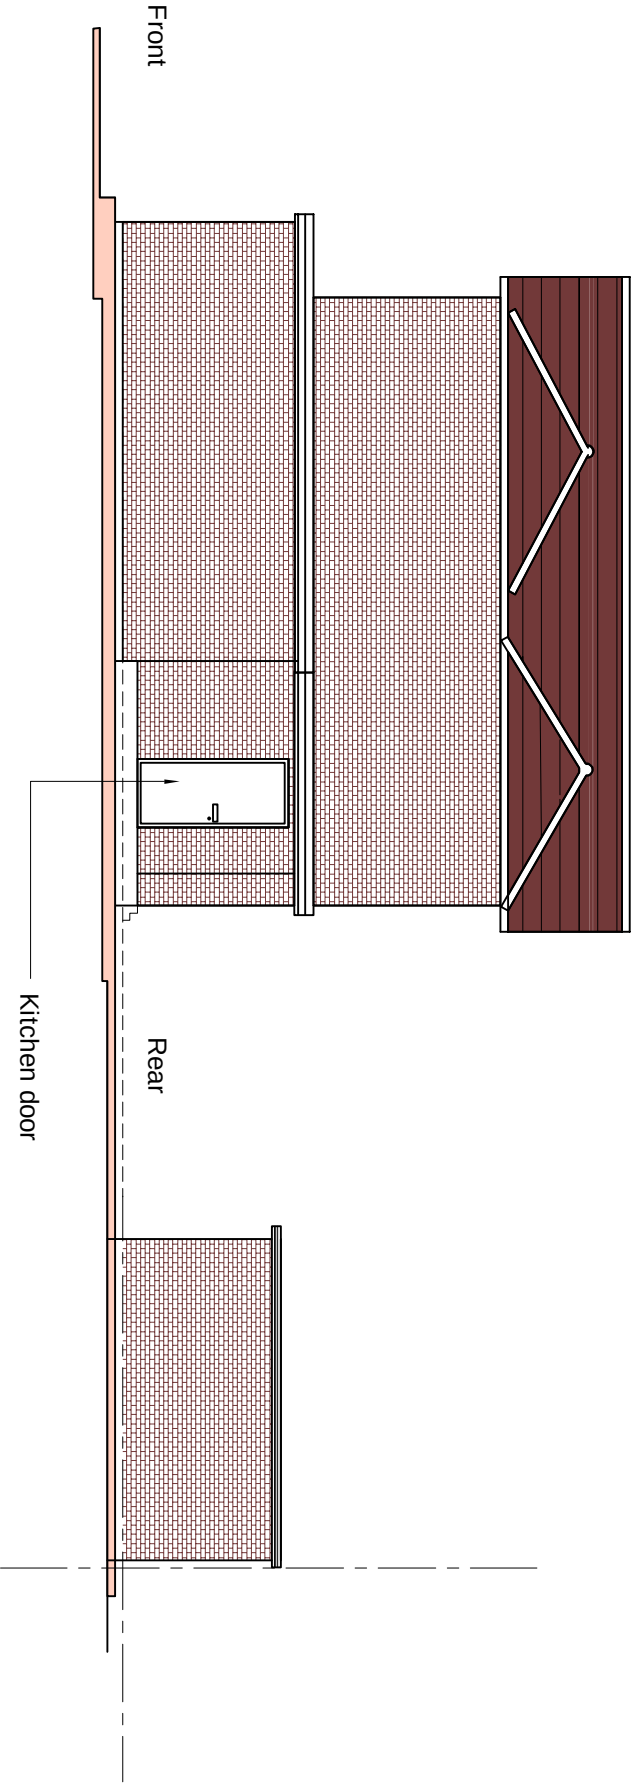

Existing Side Elevation A-A

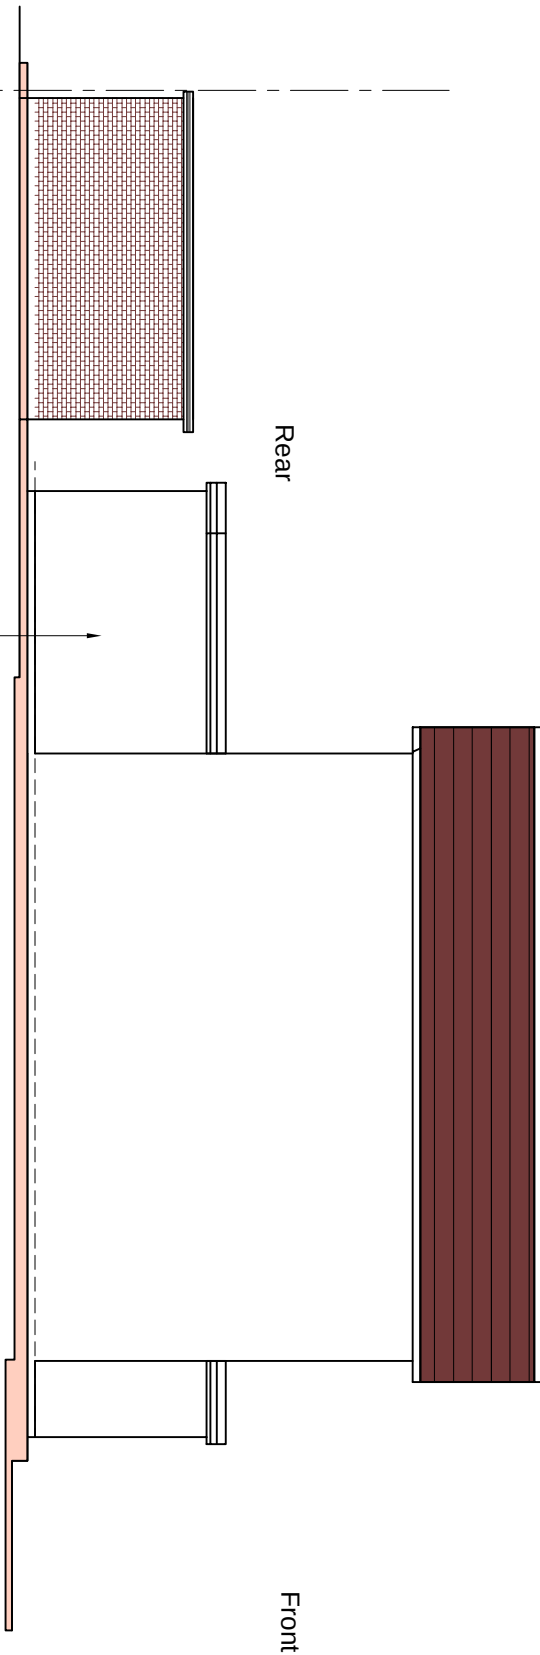


Proposed Side Other Elevation A-A

 

Information

|     |                    |          |  |
|-----|--------------------|----------|--|
| PI  | ISSUED TO PLANNING | 01.12.22 |  |
| Rev |                    | Date     |  |

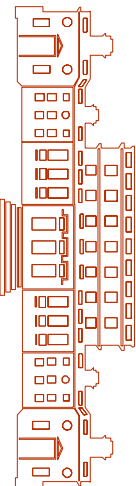

Structural & Architectural Solutions  
9A THE PINNACLE - 160 HIGH ROAD - CHADWELL HEATH RM6 6PN  
07940121222

Job Title  
5 Mulberry Road Northfleet  
Kent DA11 8NY

Drawing Title  
Existing Plans

|             |          |     |
|-------------|----------|-----|
| Scale       | Date     | Rev |
| 1:100 @ A1  | JUN '23  |     |
| Job No.     | Page No. | Rev |
| 51-1000-989 | S03      | P1  |