

NOTES
Do not scale

Verify all dimensions on site before commencing any work or preparing any shop drawings

All building materials, components and workmanship to comply with the appropriate Public Health Acts, Building Regulations, British & European Standards and Codes of Practice and to the appropriate manufacturers recommendations.

For all specialist work see relevant drawings

All schemes to be set out completely including buildings, roads, drainage and levels prior to the commencement of works

Sites to be checked against Land Registry plans and any necessary Easements to be established



Any discrepancies, errors or omissions to be reported to the architect for further instructions before commencement of works

K		
J		
H		
G		
F		
E		
D 19/03/25	Rear yard mangement revision	LDM
C 25/11/24	Scale bar added	LDM
B 25/10/24	Windows and shopfront	LDM
A 10/05/24	existing stairs indication removed refuse area relocated	LDM
Date	Revisions	By


DAC
Architects

21 Stone Street, Gravesend, Kent, DA11 0NP
Tel: 01474 566996 Fax: 01474 320374
Design@DACarchitects.co.uk

Project Title 21 a/b King Street Gravesend, Kent DA12 2EB		
Client P. Nijjer Nijjer Estates		
Drawing Title Plans, Elevations, Section SLP, Block Plan As Proposed		
Scale 1:100, 1:1250	Date 22.03.2024	Drawn By LDM
Project No. 5462	Dwg. No. D-04	Rev. D

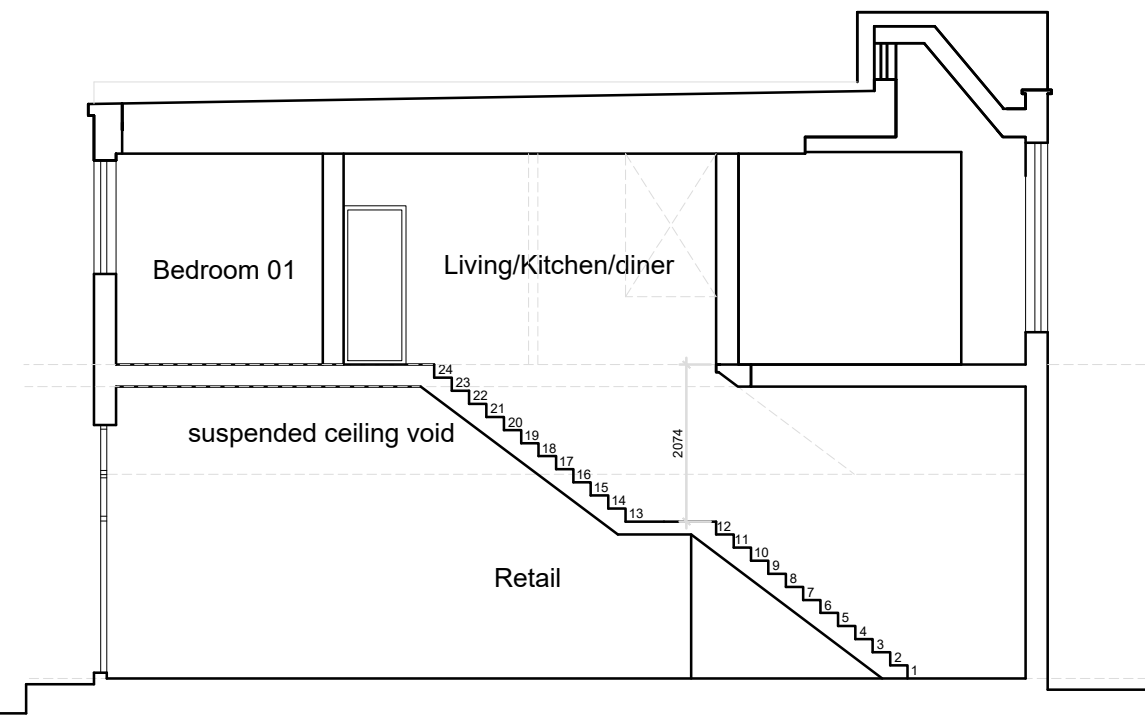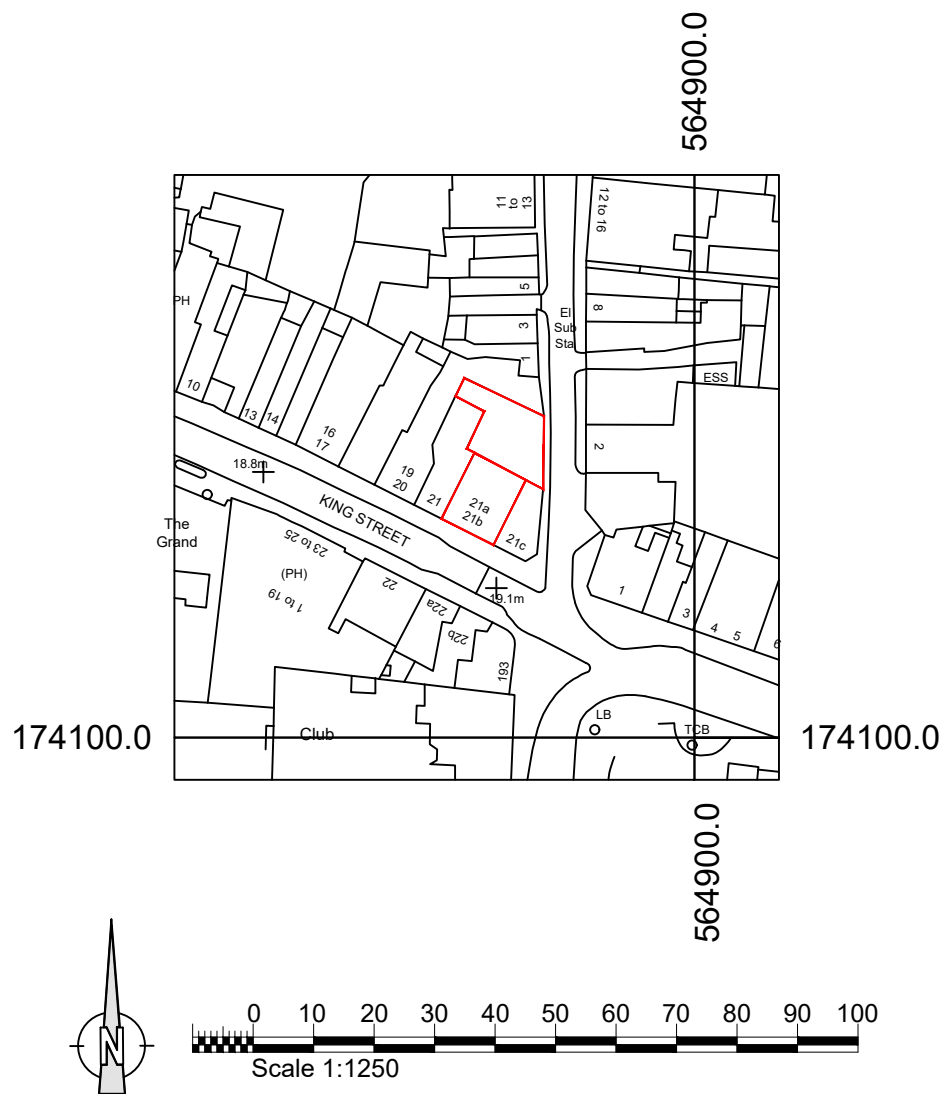

Section A-A

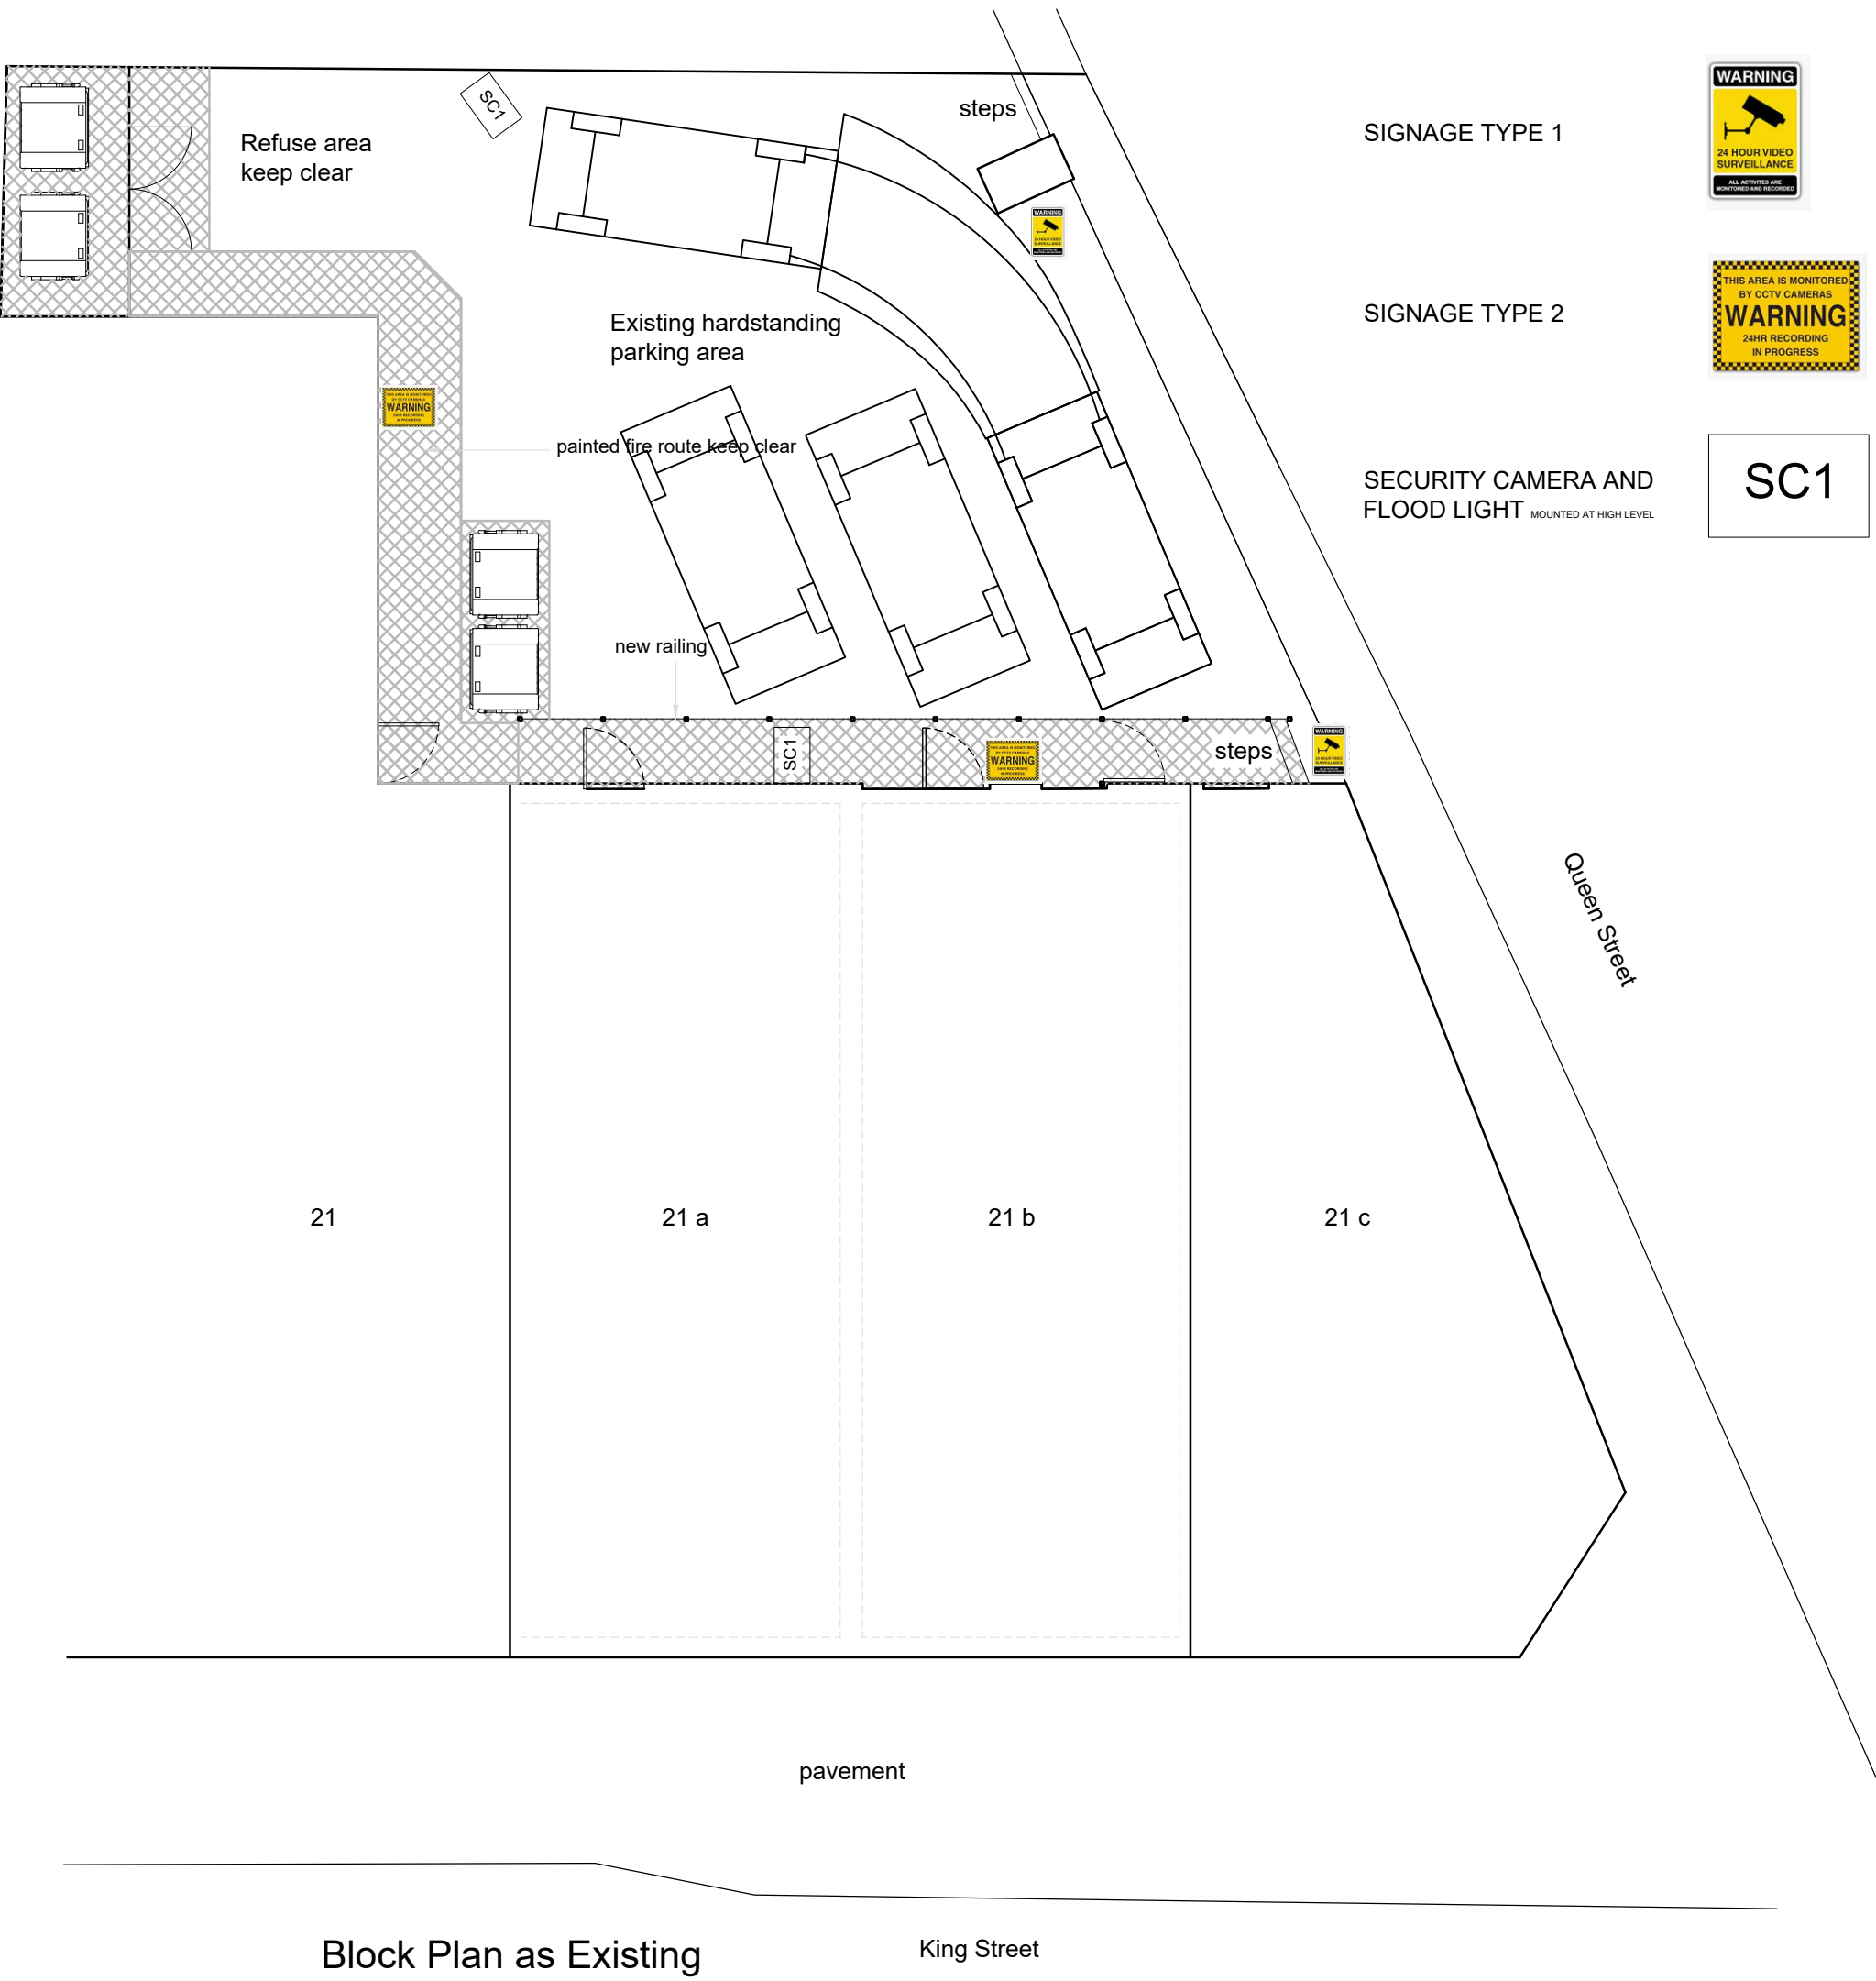


Block Plan as Existing




Front Elevation (S) As Proposed



Rear Elevation (N) as Proposed

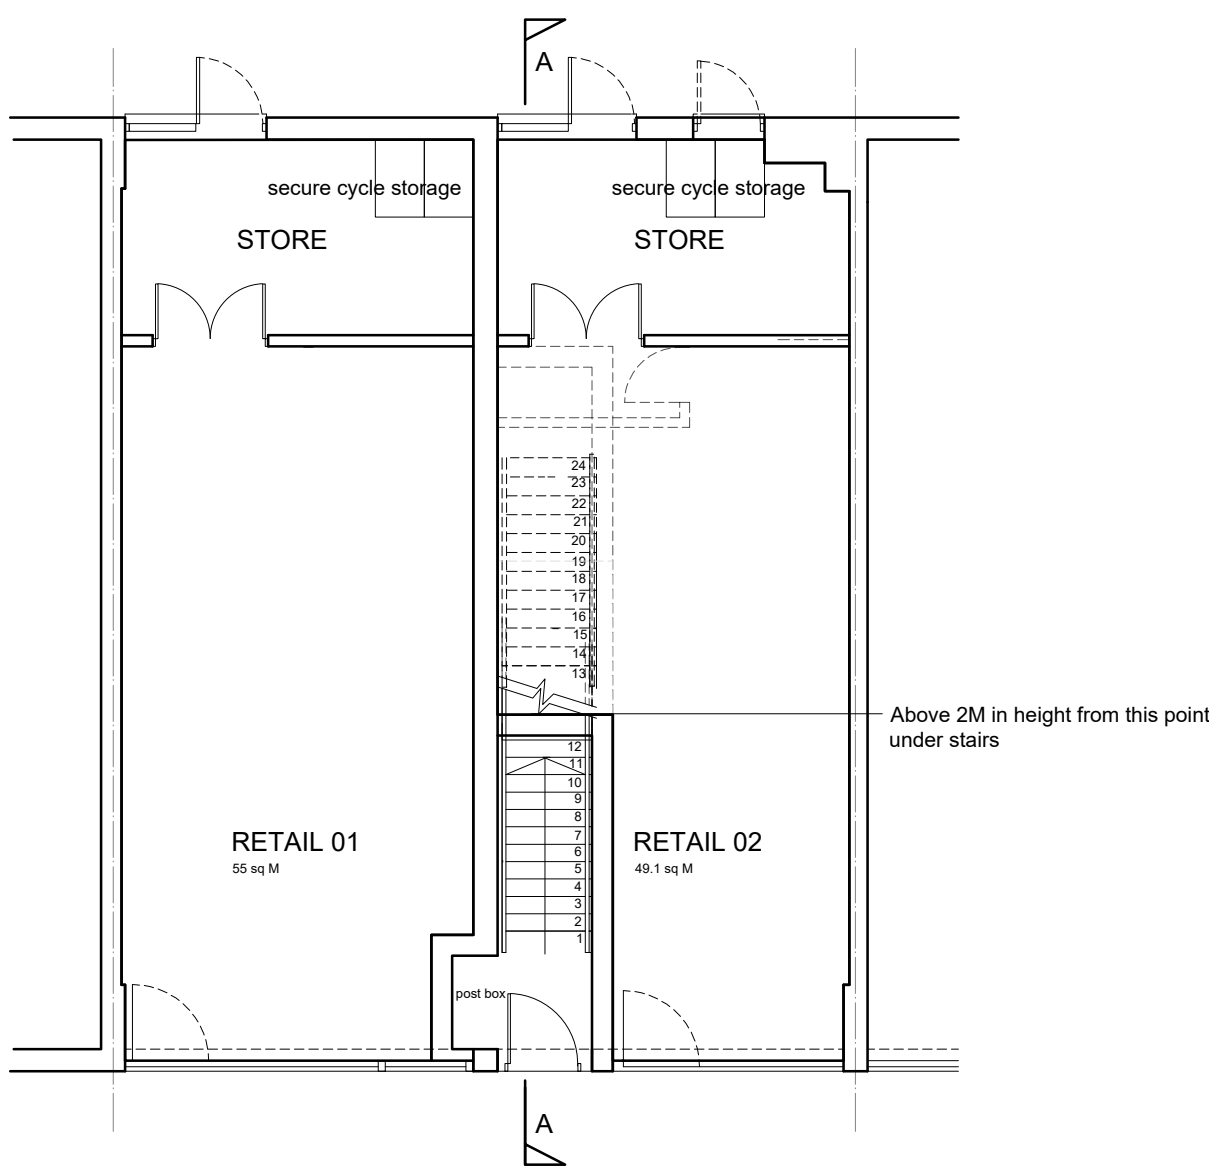


Ground Floor Plan As Proposed

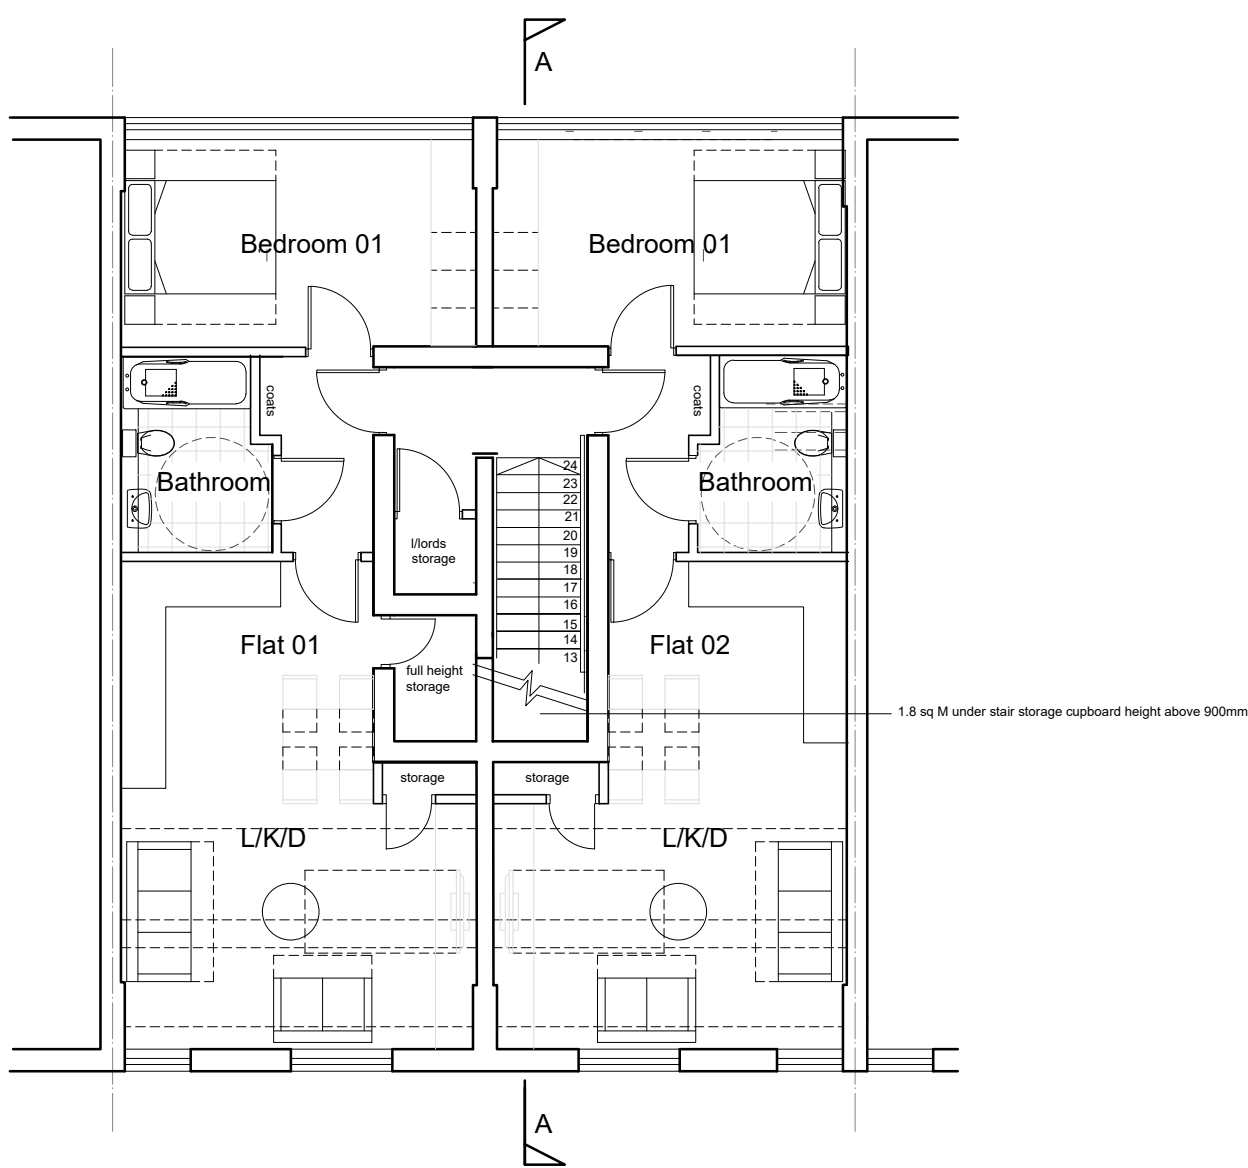

First Floor Plans Proposed

Flat 01 = 51.1 sq M Flat 02 = 49.7 sq M

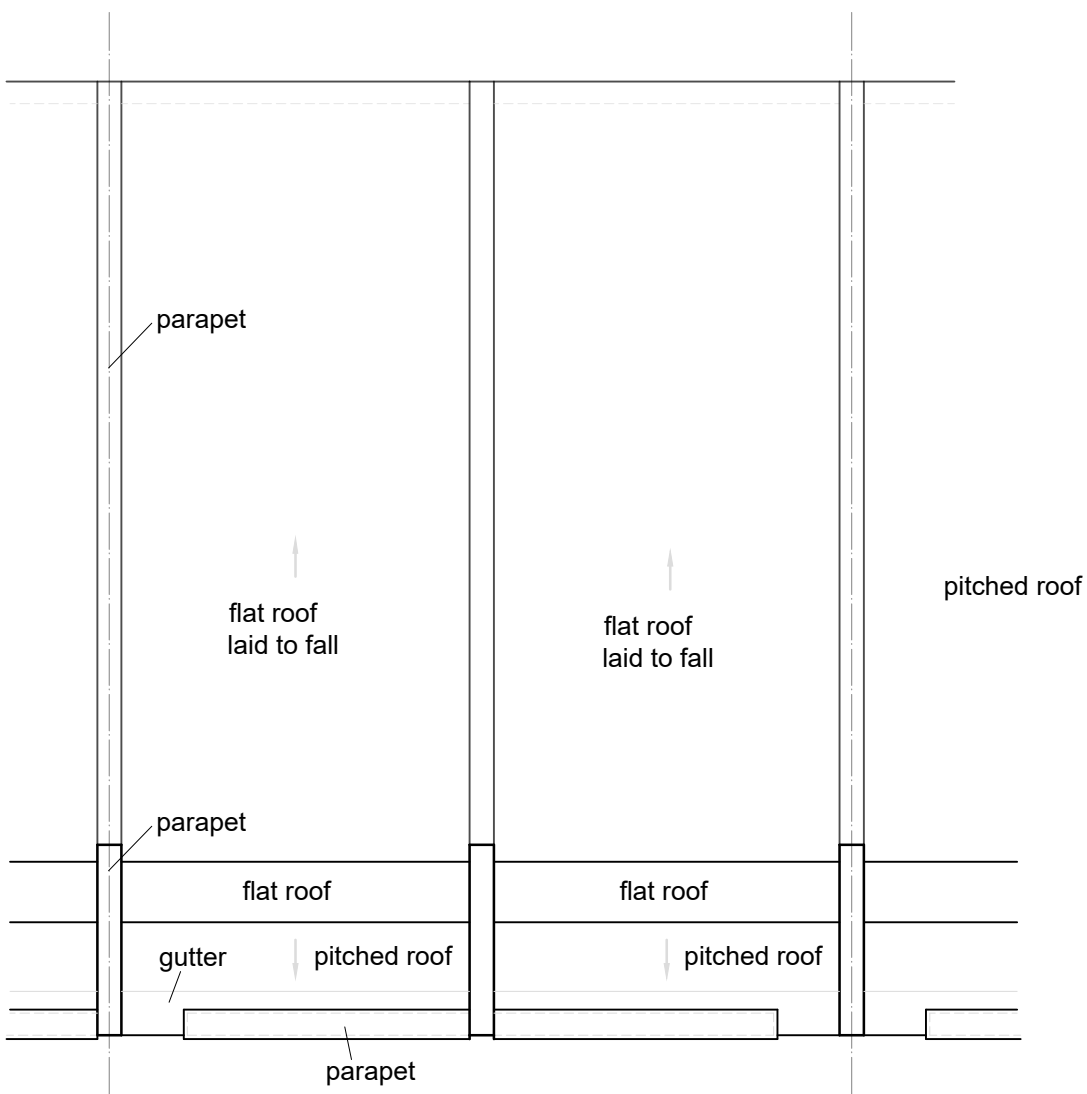

Roof Plan
As Existing