


Existing Elevations
1:100




Front

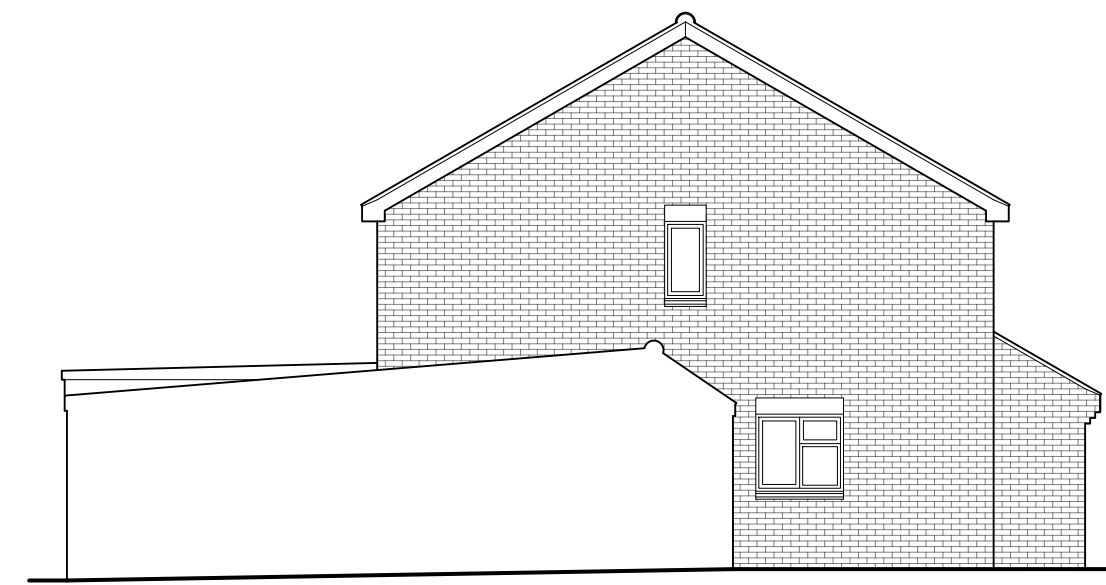




Side




Rear

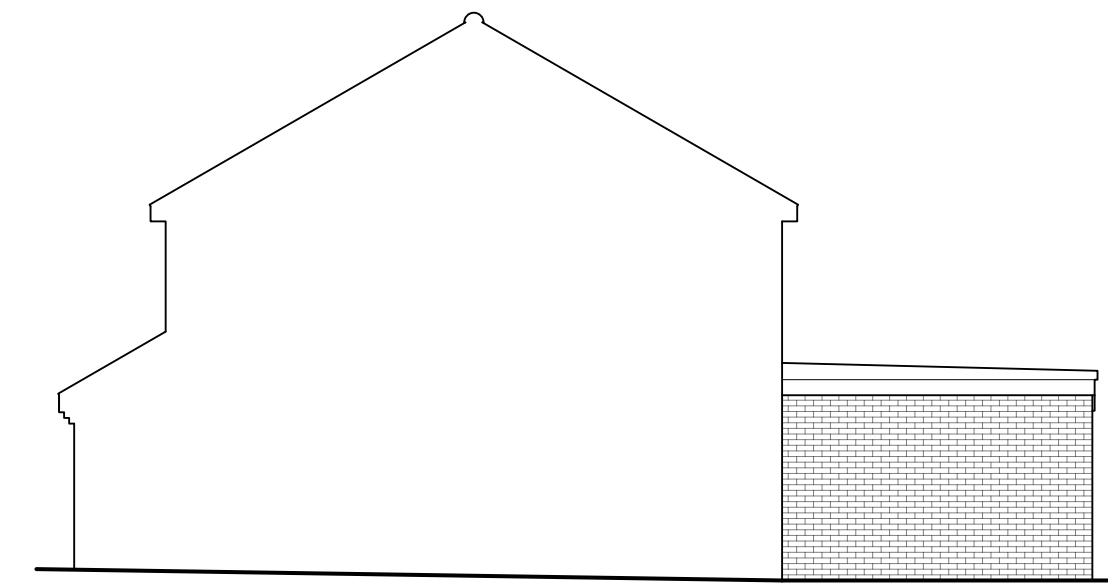


Side

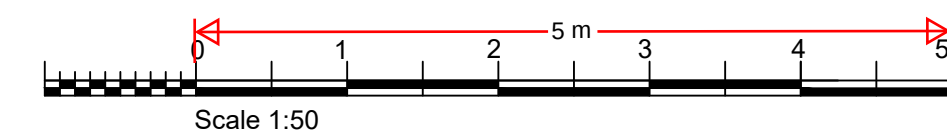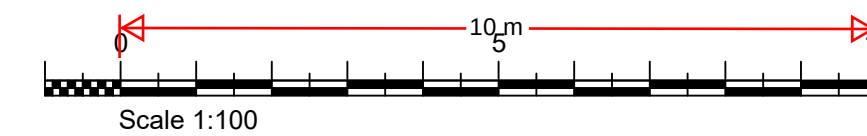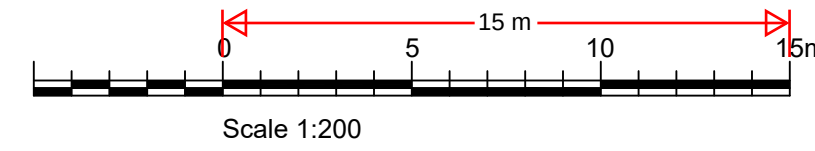

Proposed Elevations
1:100

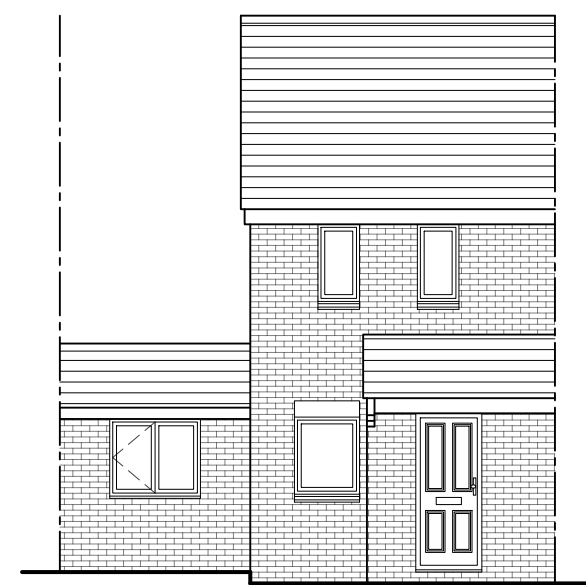


Front

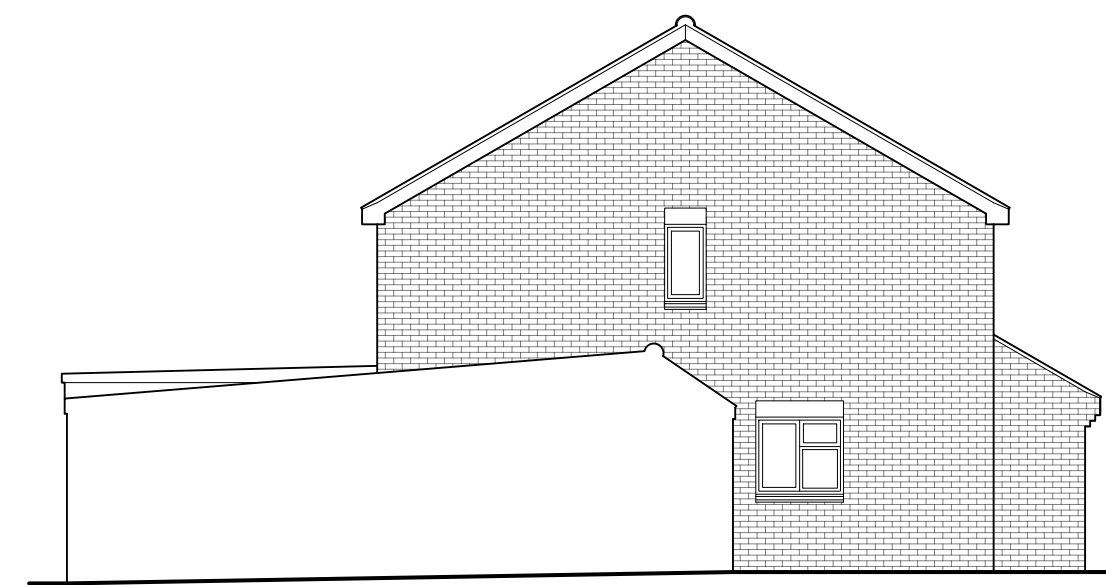


Side




Rear

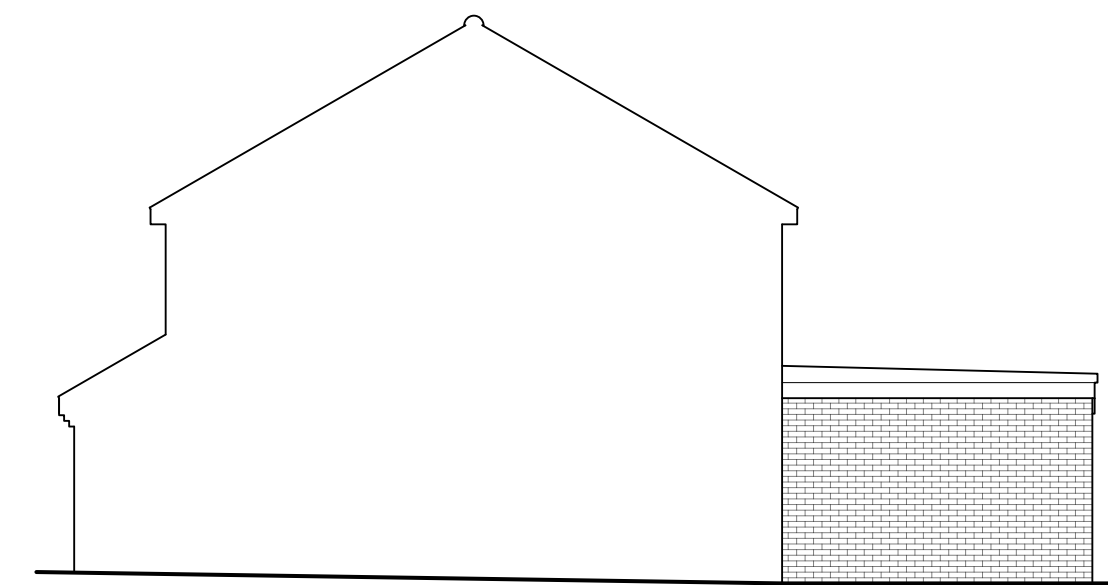


Side

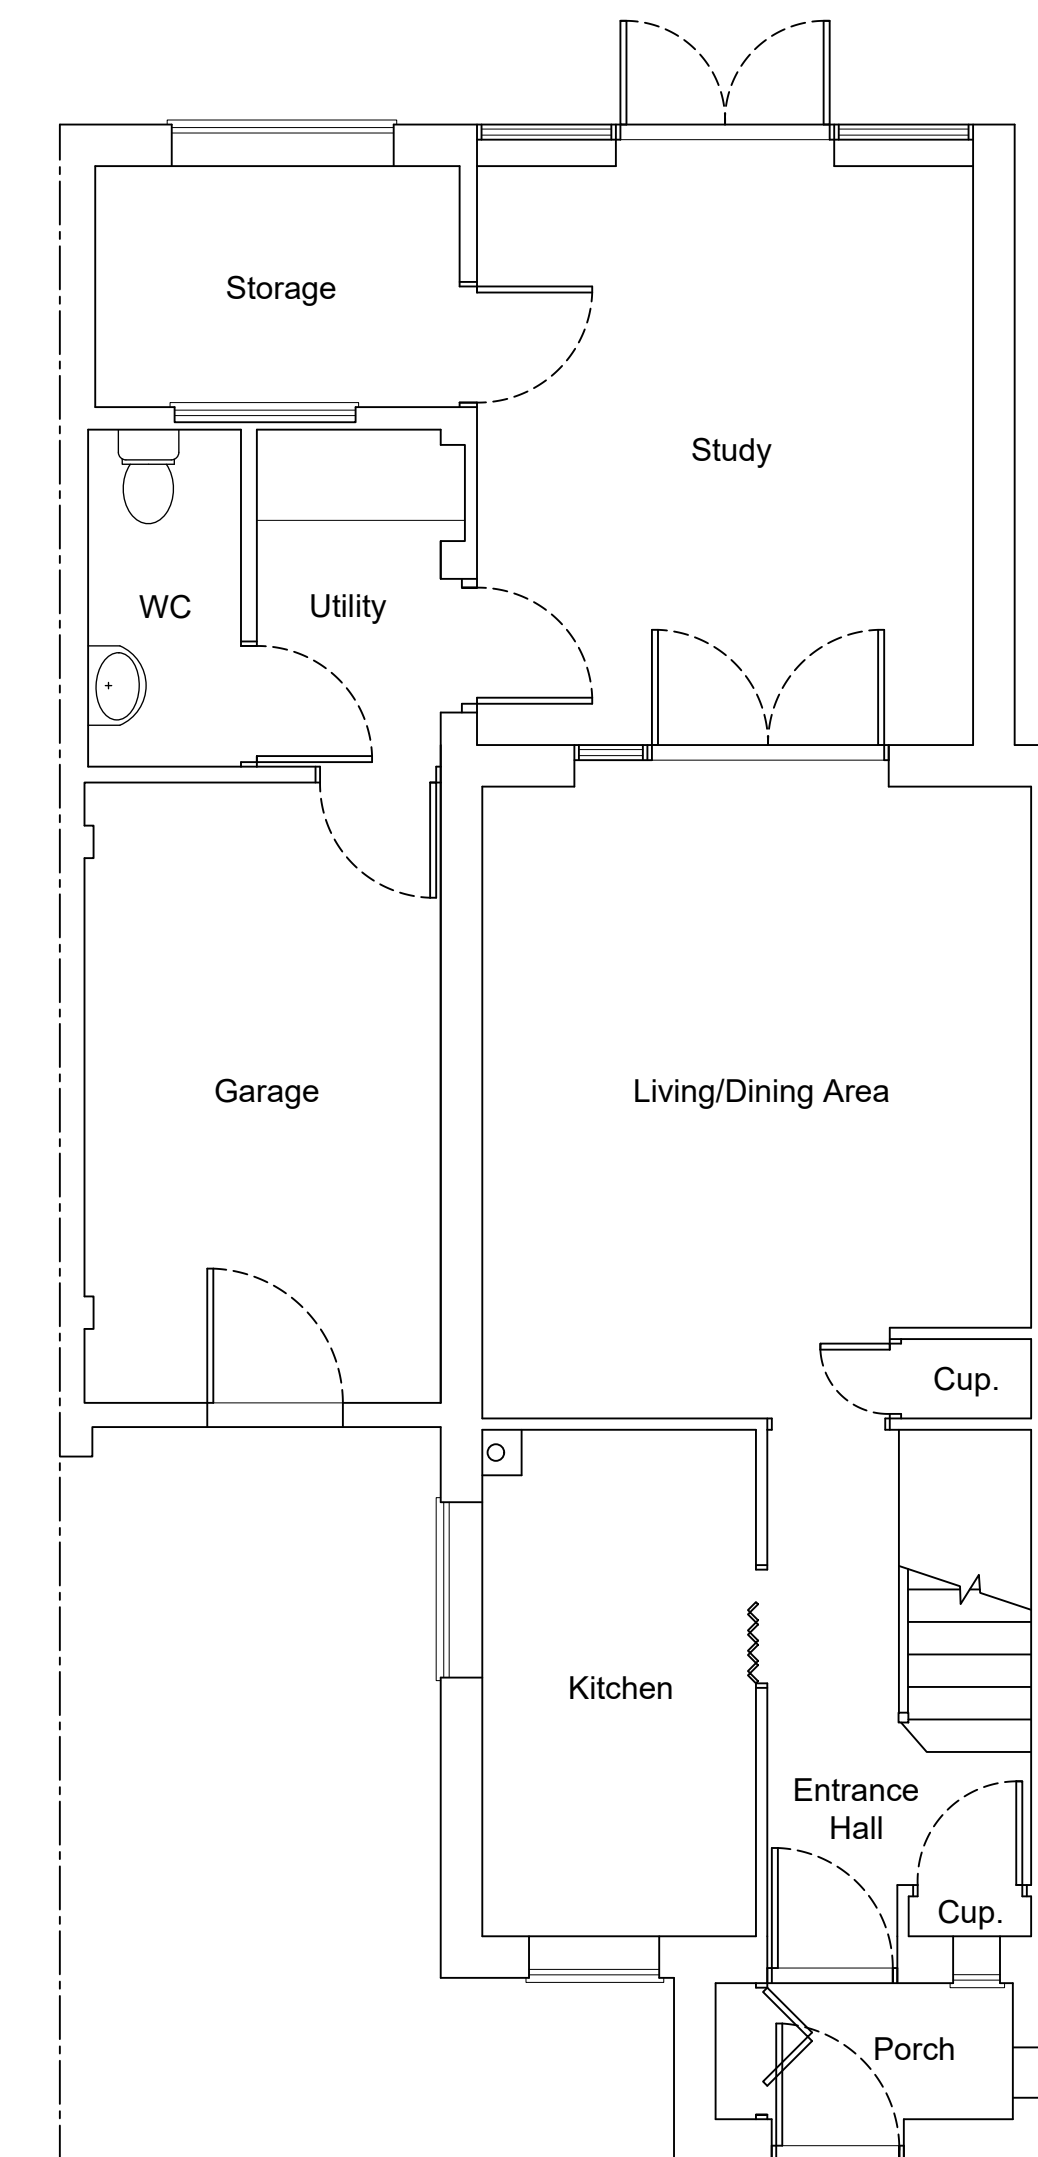

Existing Ground Floor Plan
1:50

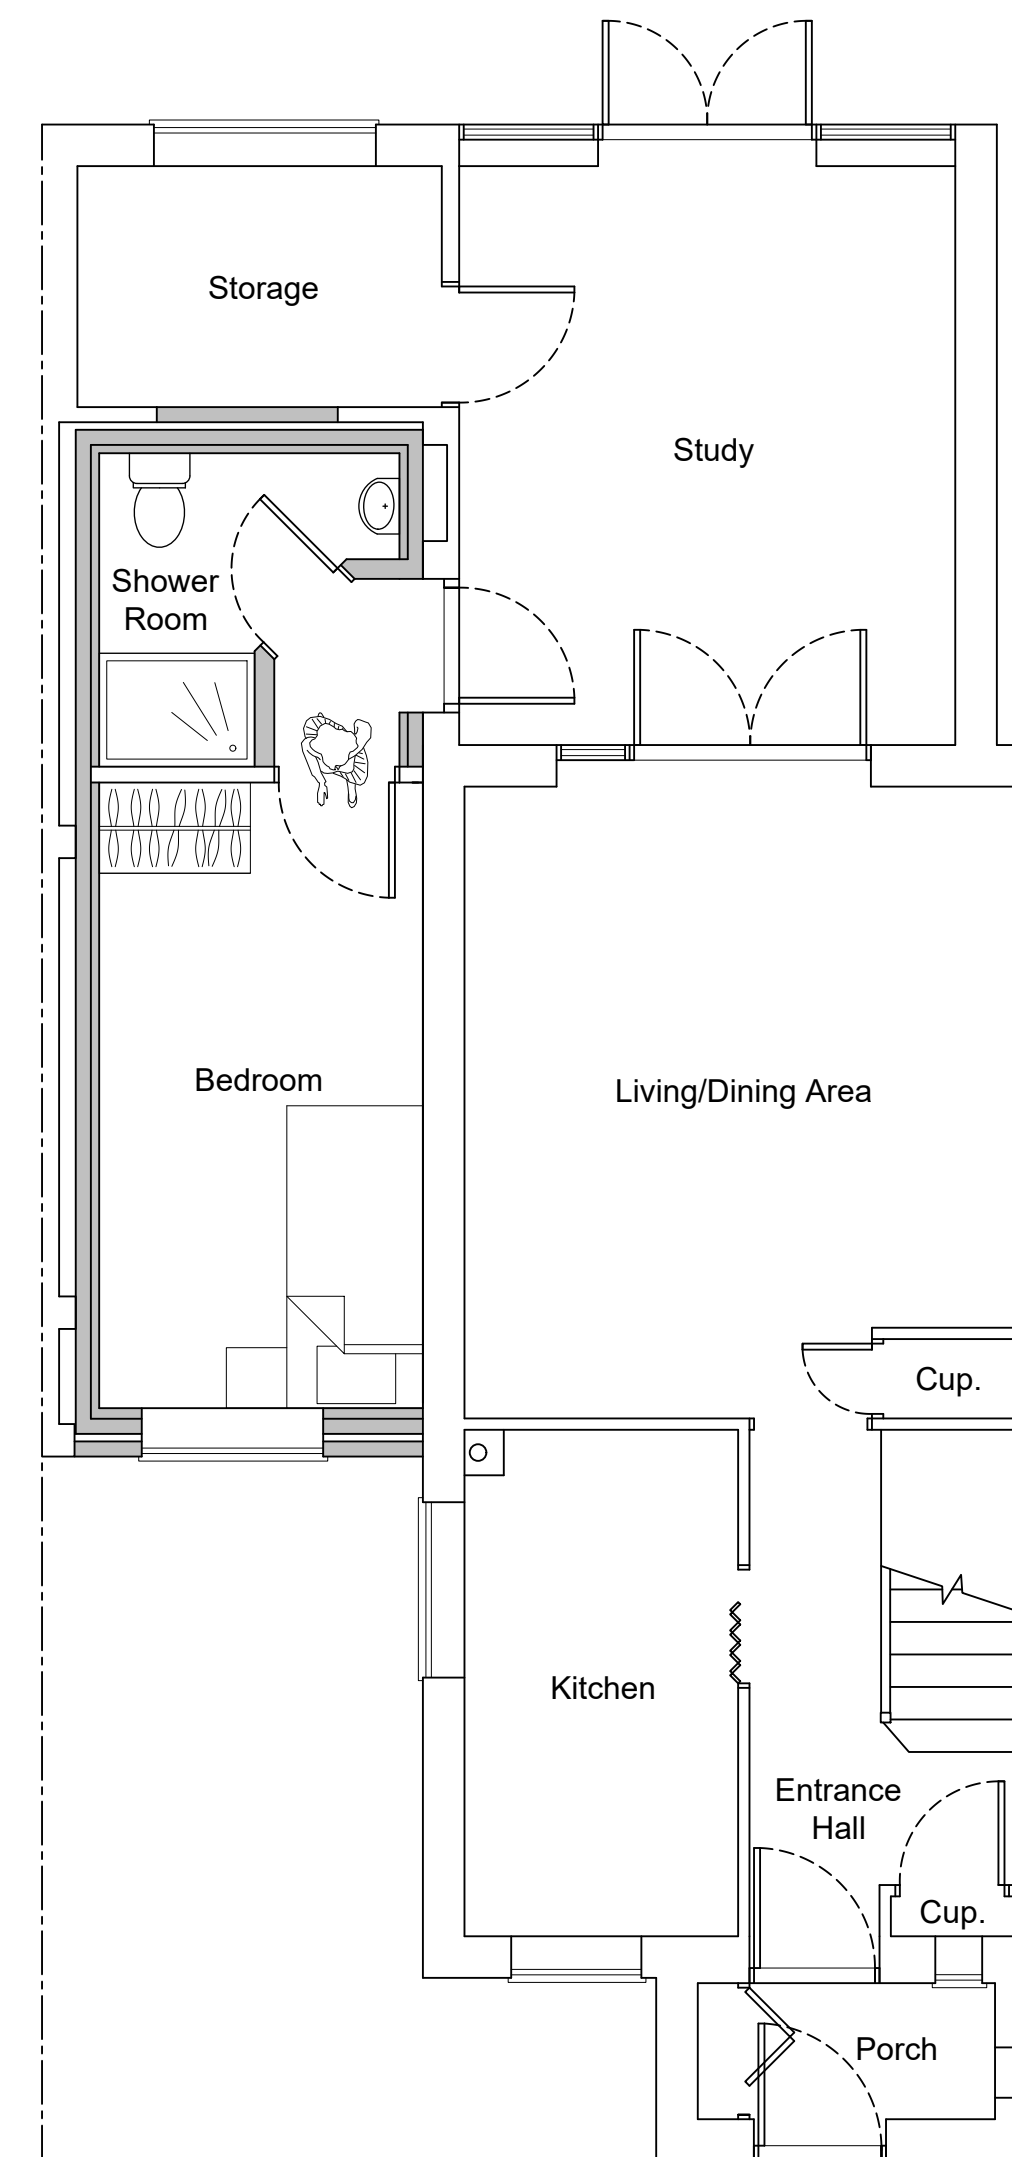

Proposed Ground Floor Plan
1:50

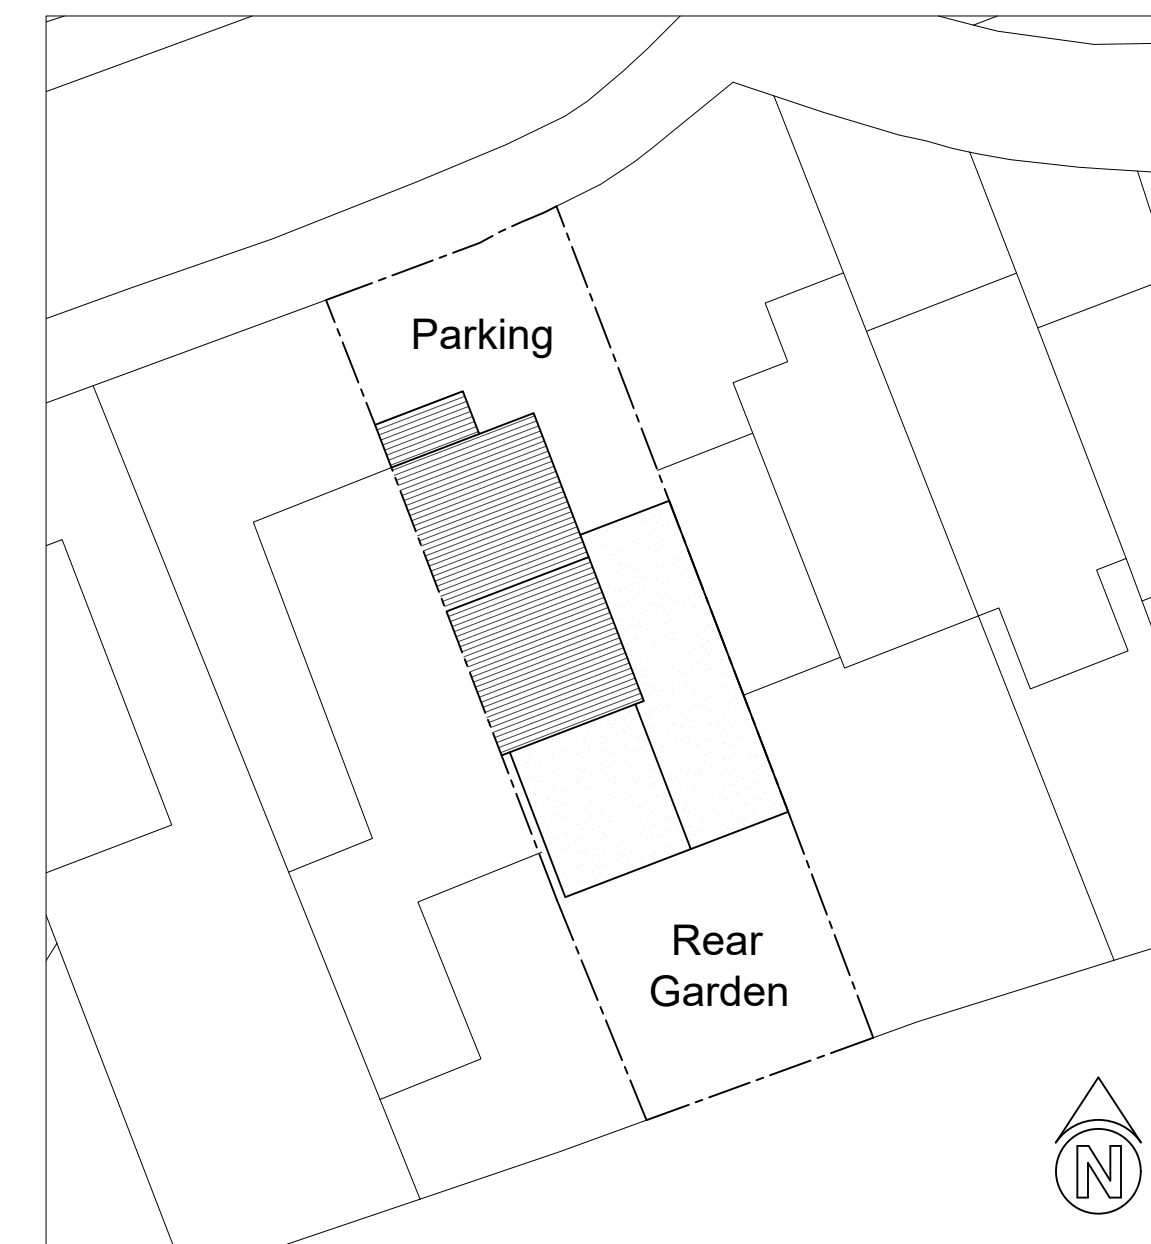

Existing & Proposed Block Plan
1:200

Notes.

- All proposed materials to match the existing.

Designed by:

RIPLEY

architecture

30 Boxley Road, Chatham, Kent ME5 9LF
Mobile - 07767 338389
Web: www.ripleyarch.co.uk

No.	Revision/Issue

Client/Project Name and Address

Kat James & Gary Newton

24 Chiffinch Gardens

Northfleet

Gravesend

DA11 8SL

Proposal:

Converting the existing garage space into a habitable living area.

Drawn by:	M.Ripley	Drawing Number:	024KG/P
Date:	01/07/2025	Sheet:	
Scale:	1:200, 1:100, 1:50 @ A1		