




Front Elevation

Scale 1:100  
0 1 2 3 4 5 6 7 8 9 10

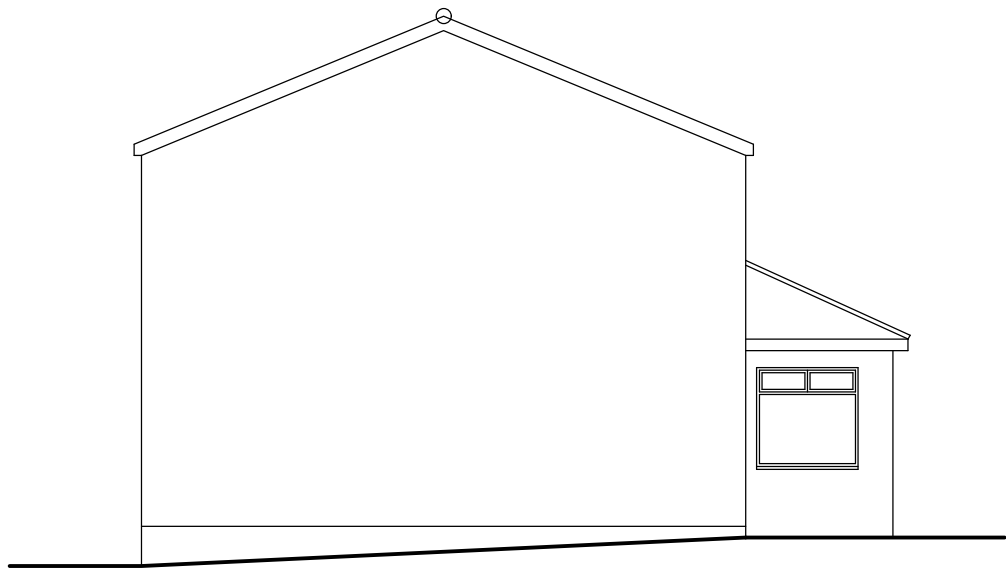

Side Elevation




Rear Elevation





Location Plan  
Scale 1:1250

0 5 10 15 20 25

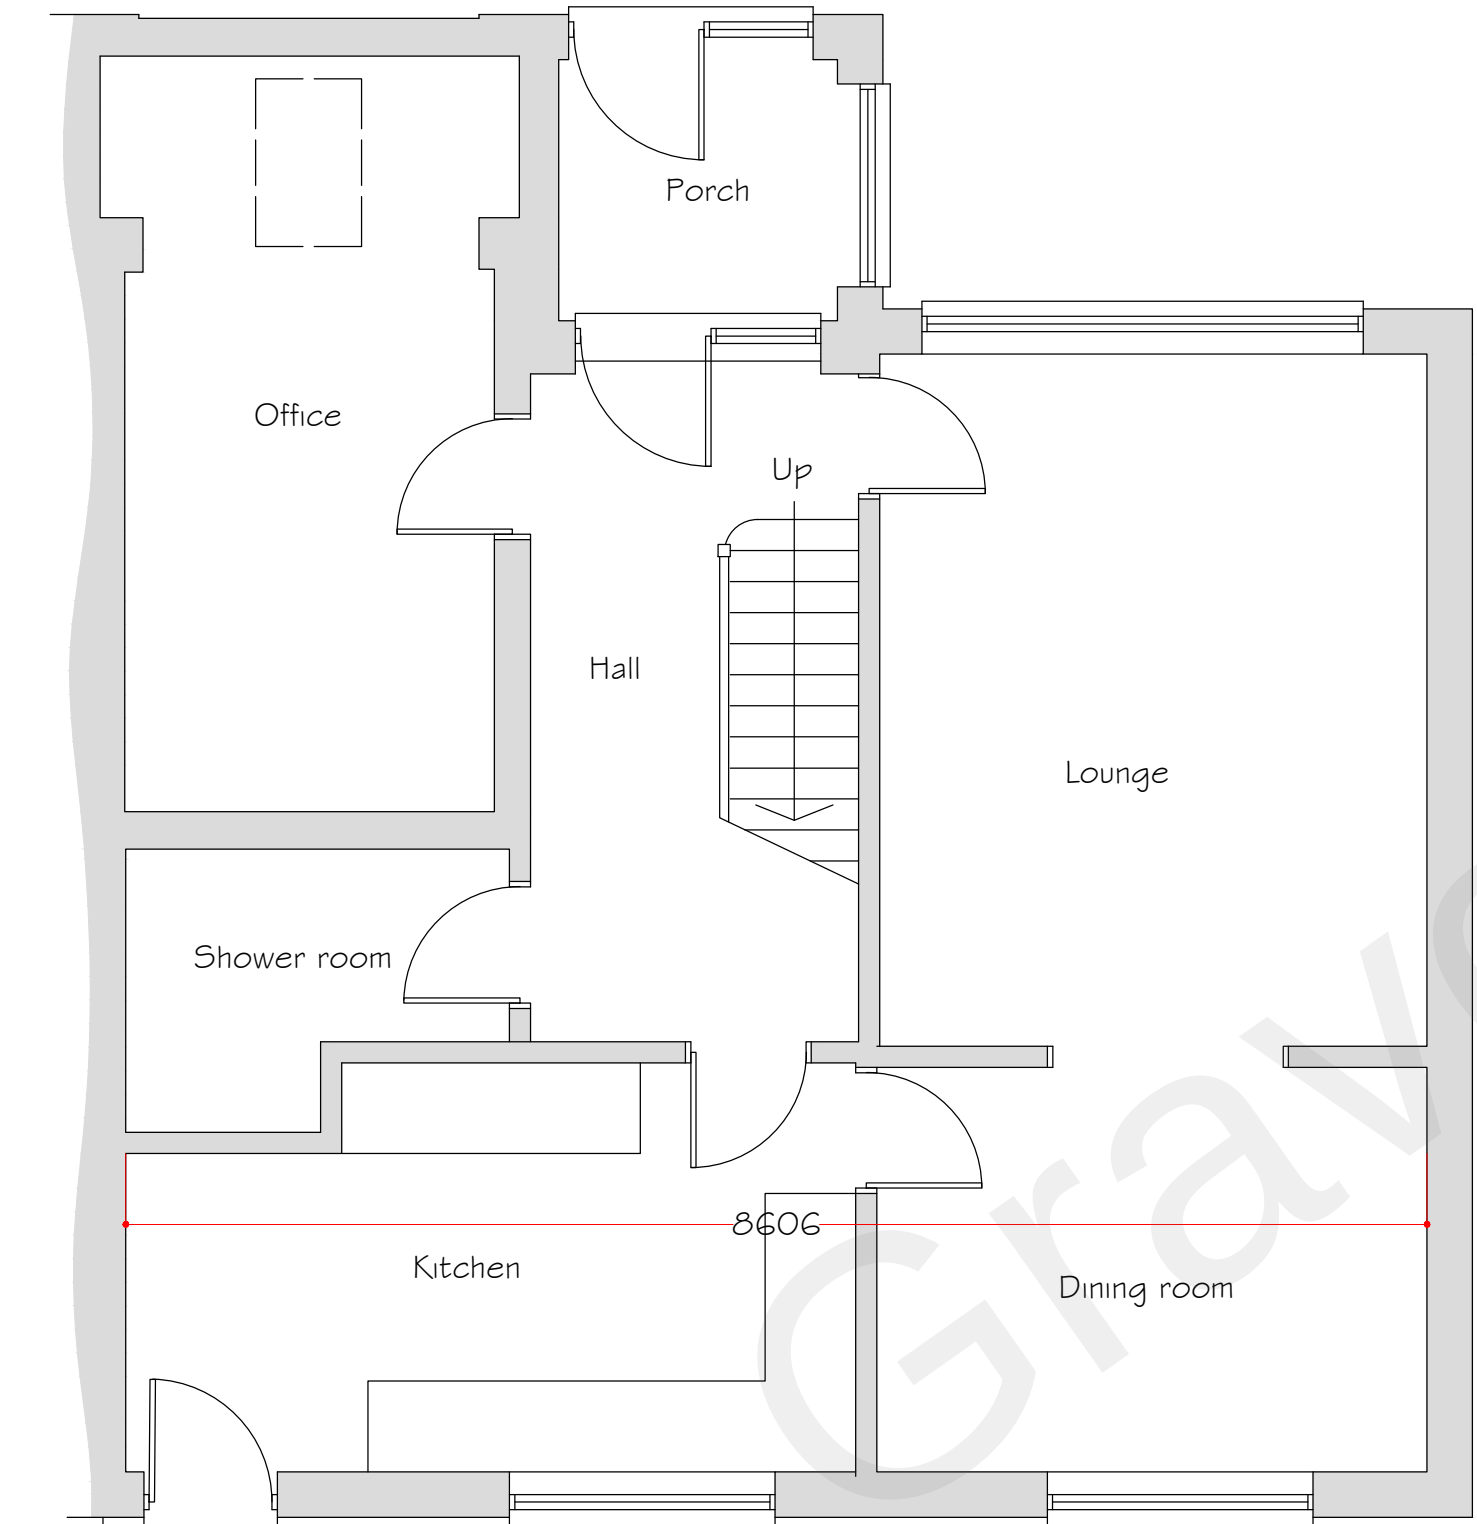


Ground Floor Plan

Scale 1:50  
0 0.5 1 2 3 4 5 6 7 8 9 10

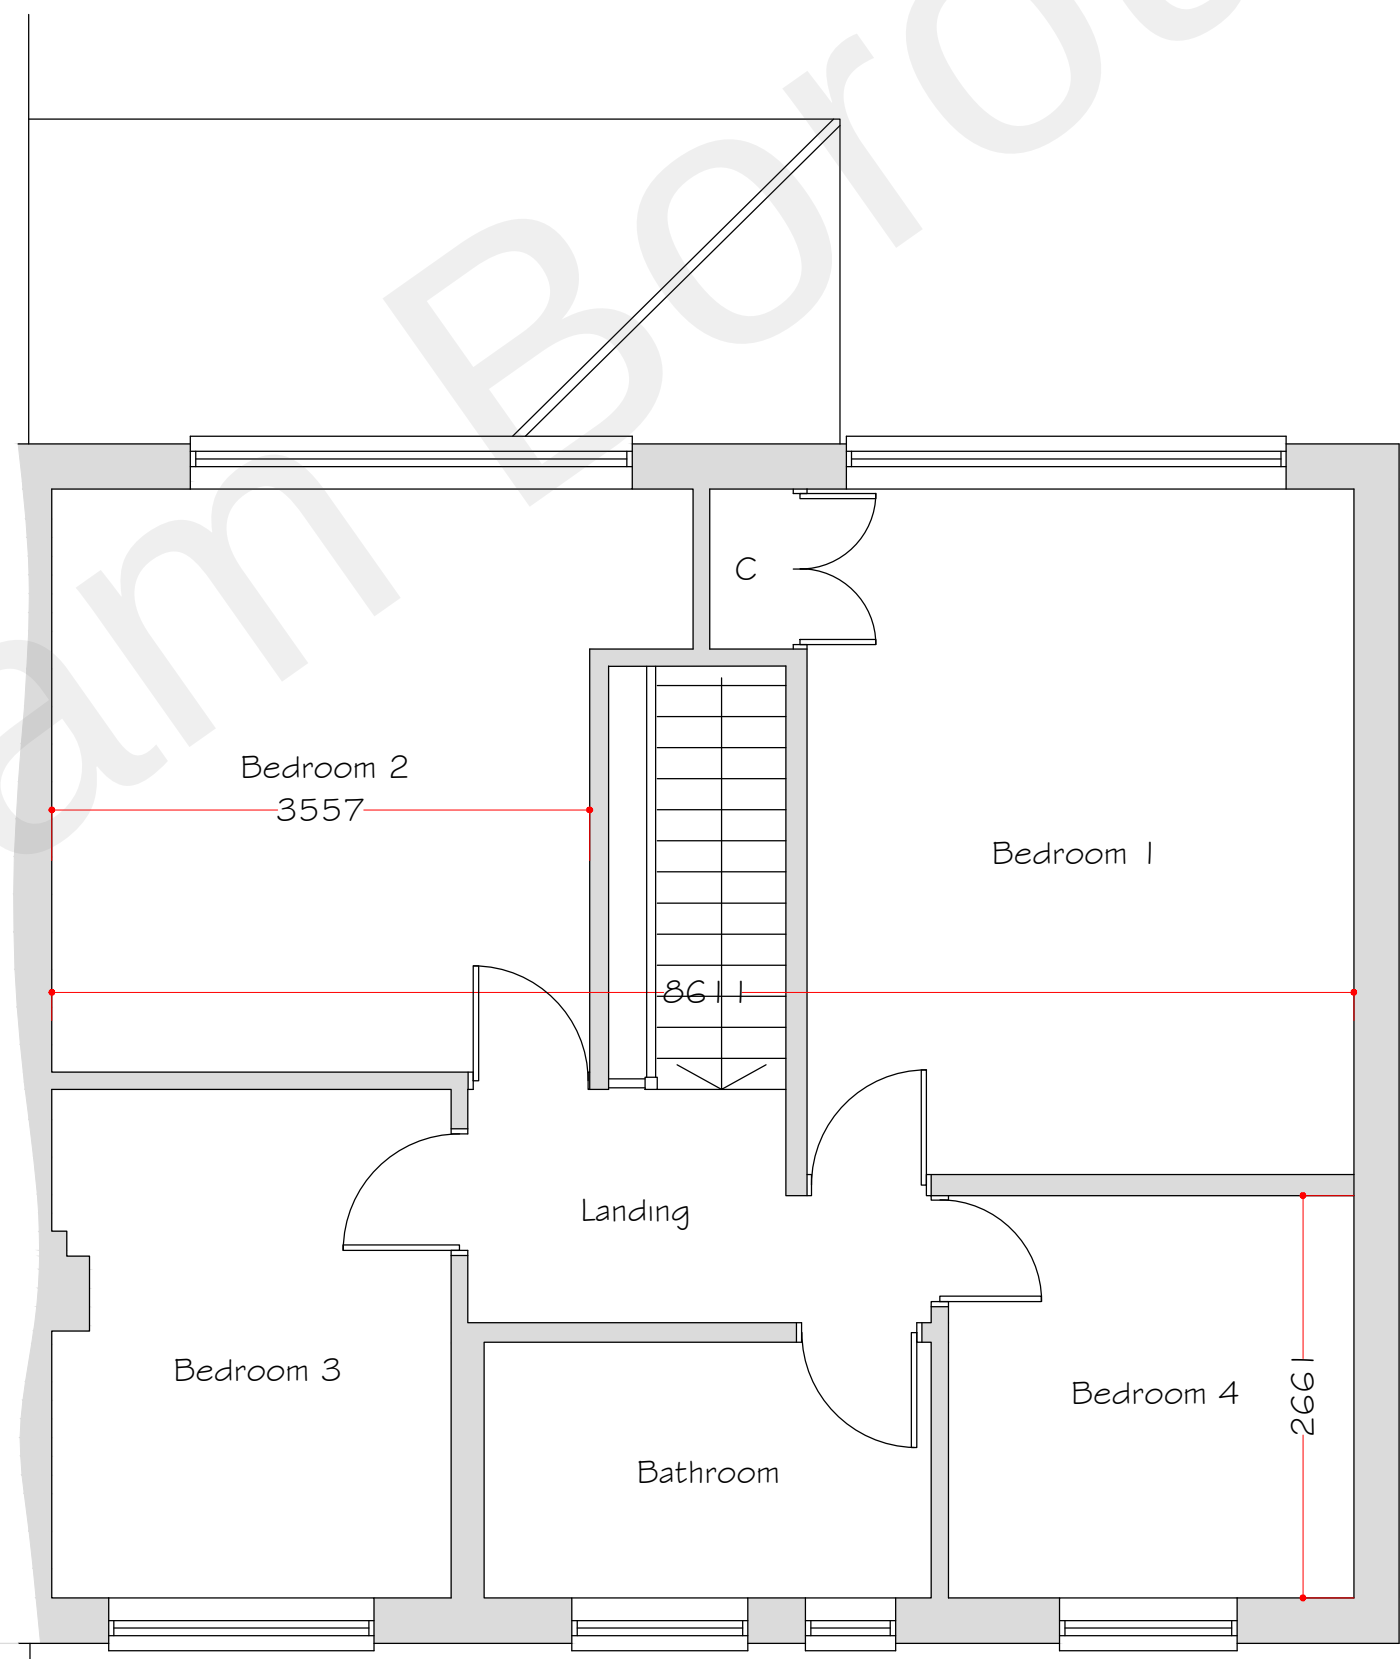 


First Floor Plan

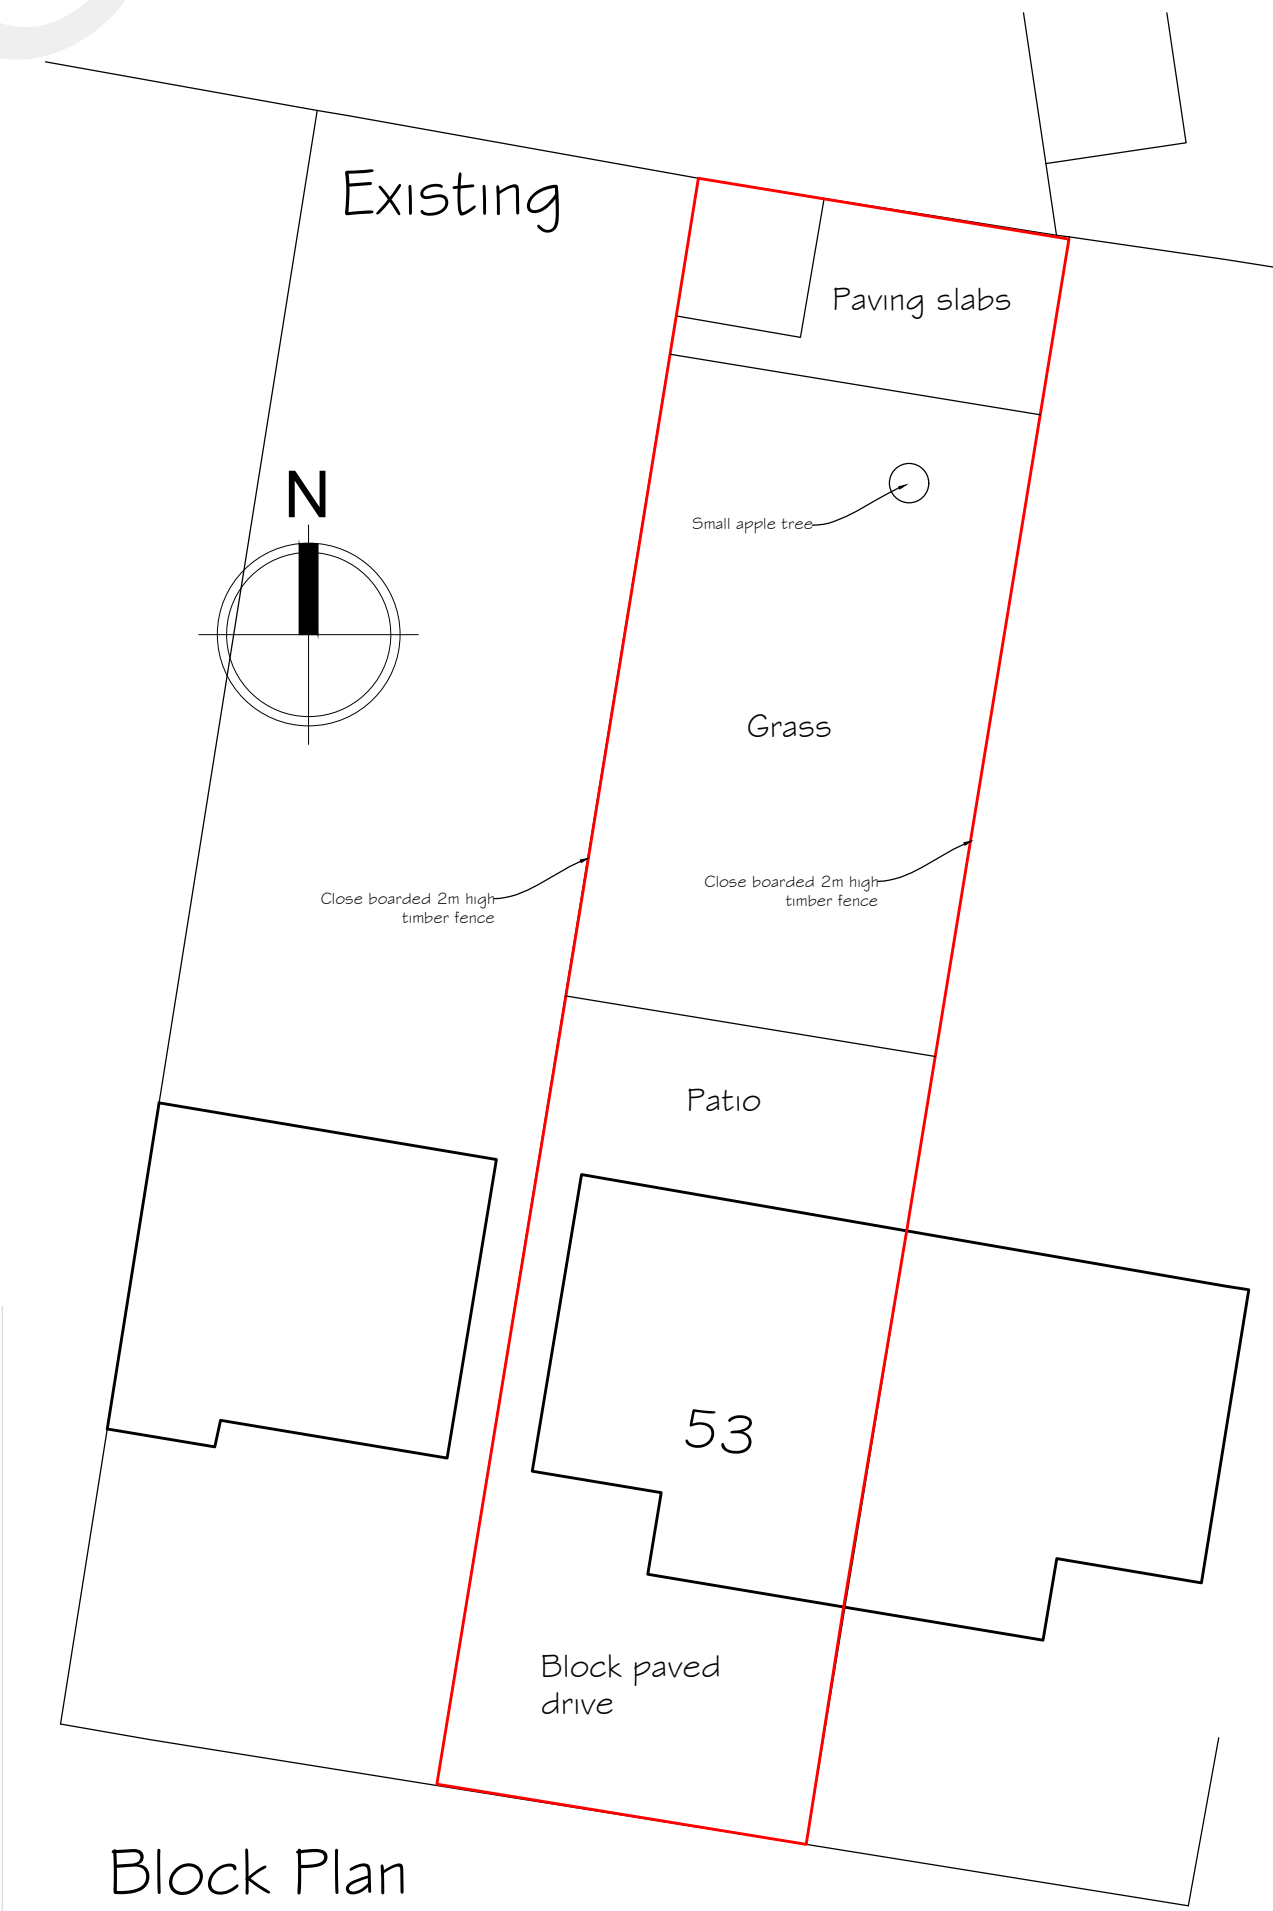

Block Plan

Scale 1:200  
0 5 10 15 20 25

 

Rev B- Block plan added.  
Rev A- 45 deg line added.

11 May 2021  
8 April 2021

**Synergy**  
Planning & Property Consultants Ltd

Suite 6 Laser Quay  
Marine City Centre  
Rochester  
Kent ME2 4HU

Client  
**Mr & Mrs M Sheikh**

Address  
**53 Nickleby Road Chalk**

Drawing title  
**Survey drawing**

Scale  
**1:100/1:50**

Date  
**December 2020**

Drawing No  
**20/310/01**

Drawn by

**B**