



Note
This drawing is protected by copyright and must not be copied or reproduced without the written consent of Graham Simpkin Planning. All dimensions and sizes to be checked on site. North points are Indicative. ©

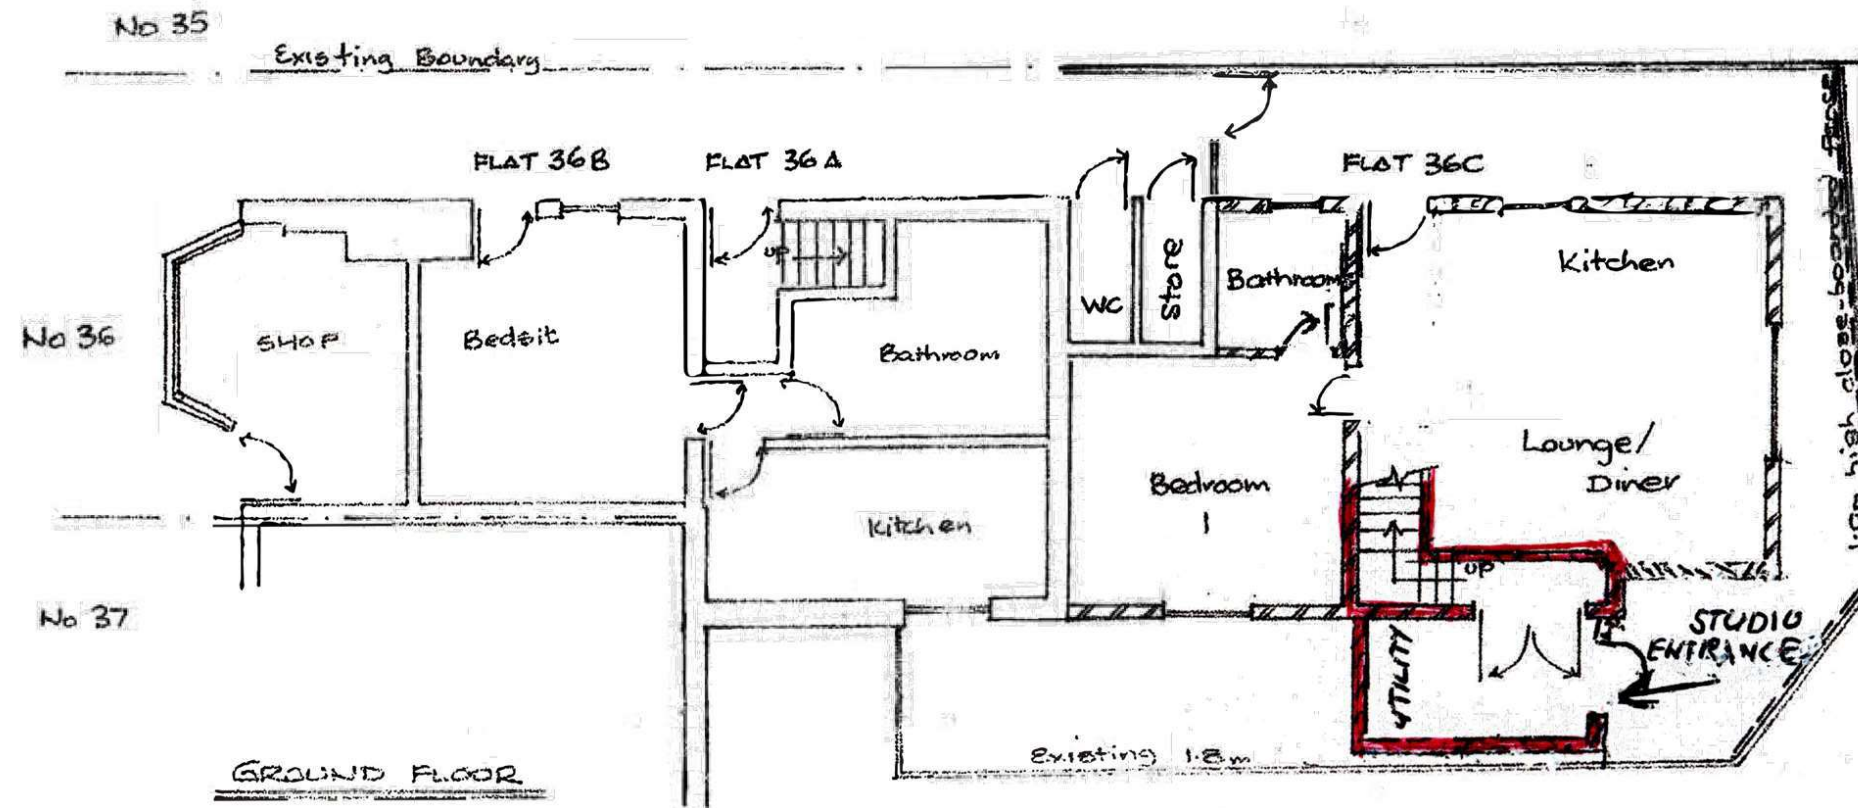

1.8m HIGH MESHWEED
FENCE FOR SAFETY
PURPOSES BEHIND
EXISTING CLOSE-BOARDED
FENCE

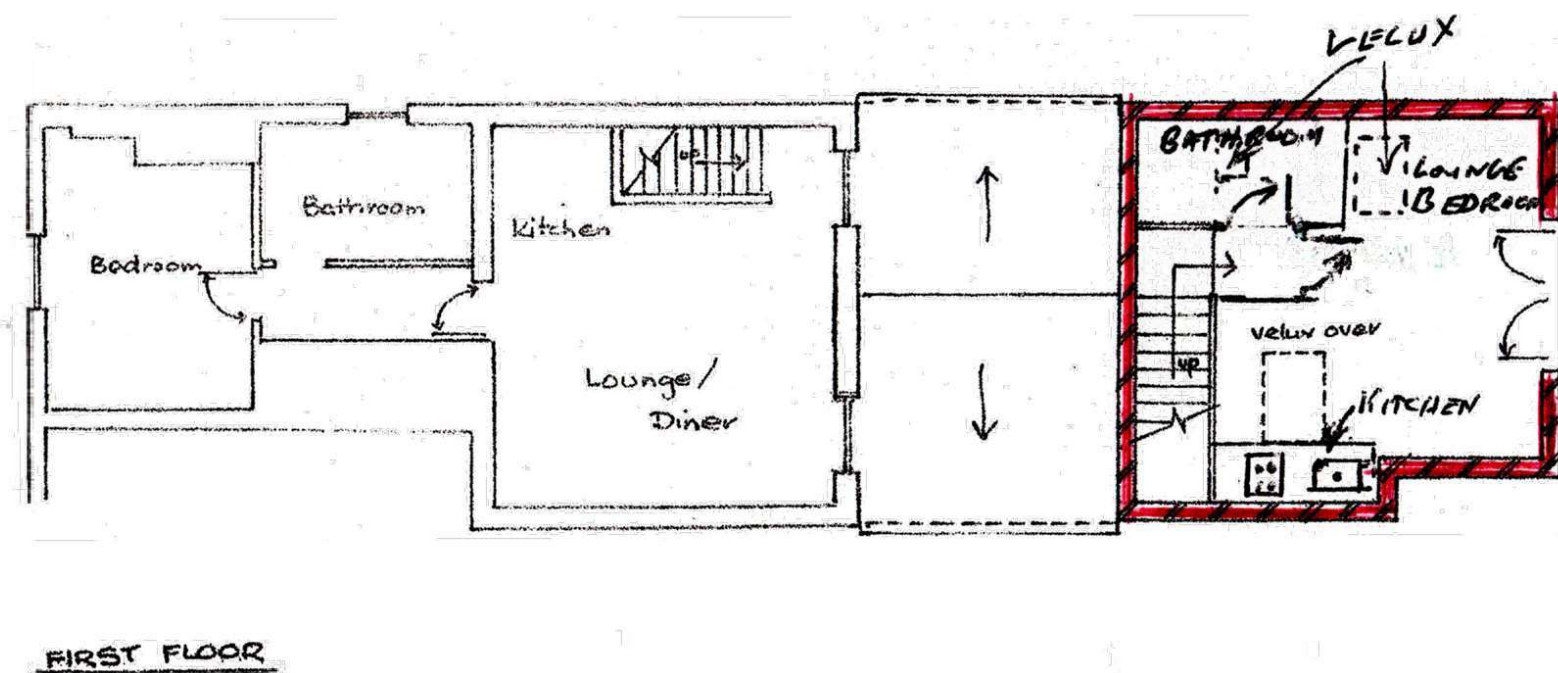

Project Title 36, The Hill, Northfleet Kent, DA11 9EX		Job No 2634
Drawing Title Proposed floor plans	Drawing No 05	Revision
Date JUN 2023	Drawn by	Checked by
Scale 1:100 @ A3	Note	
		