



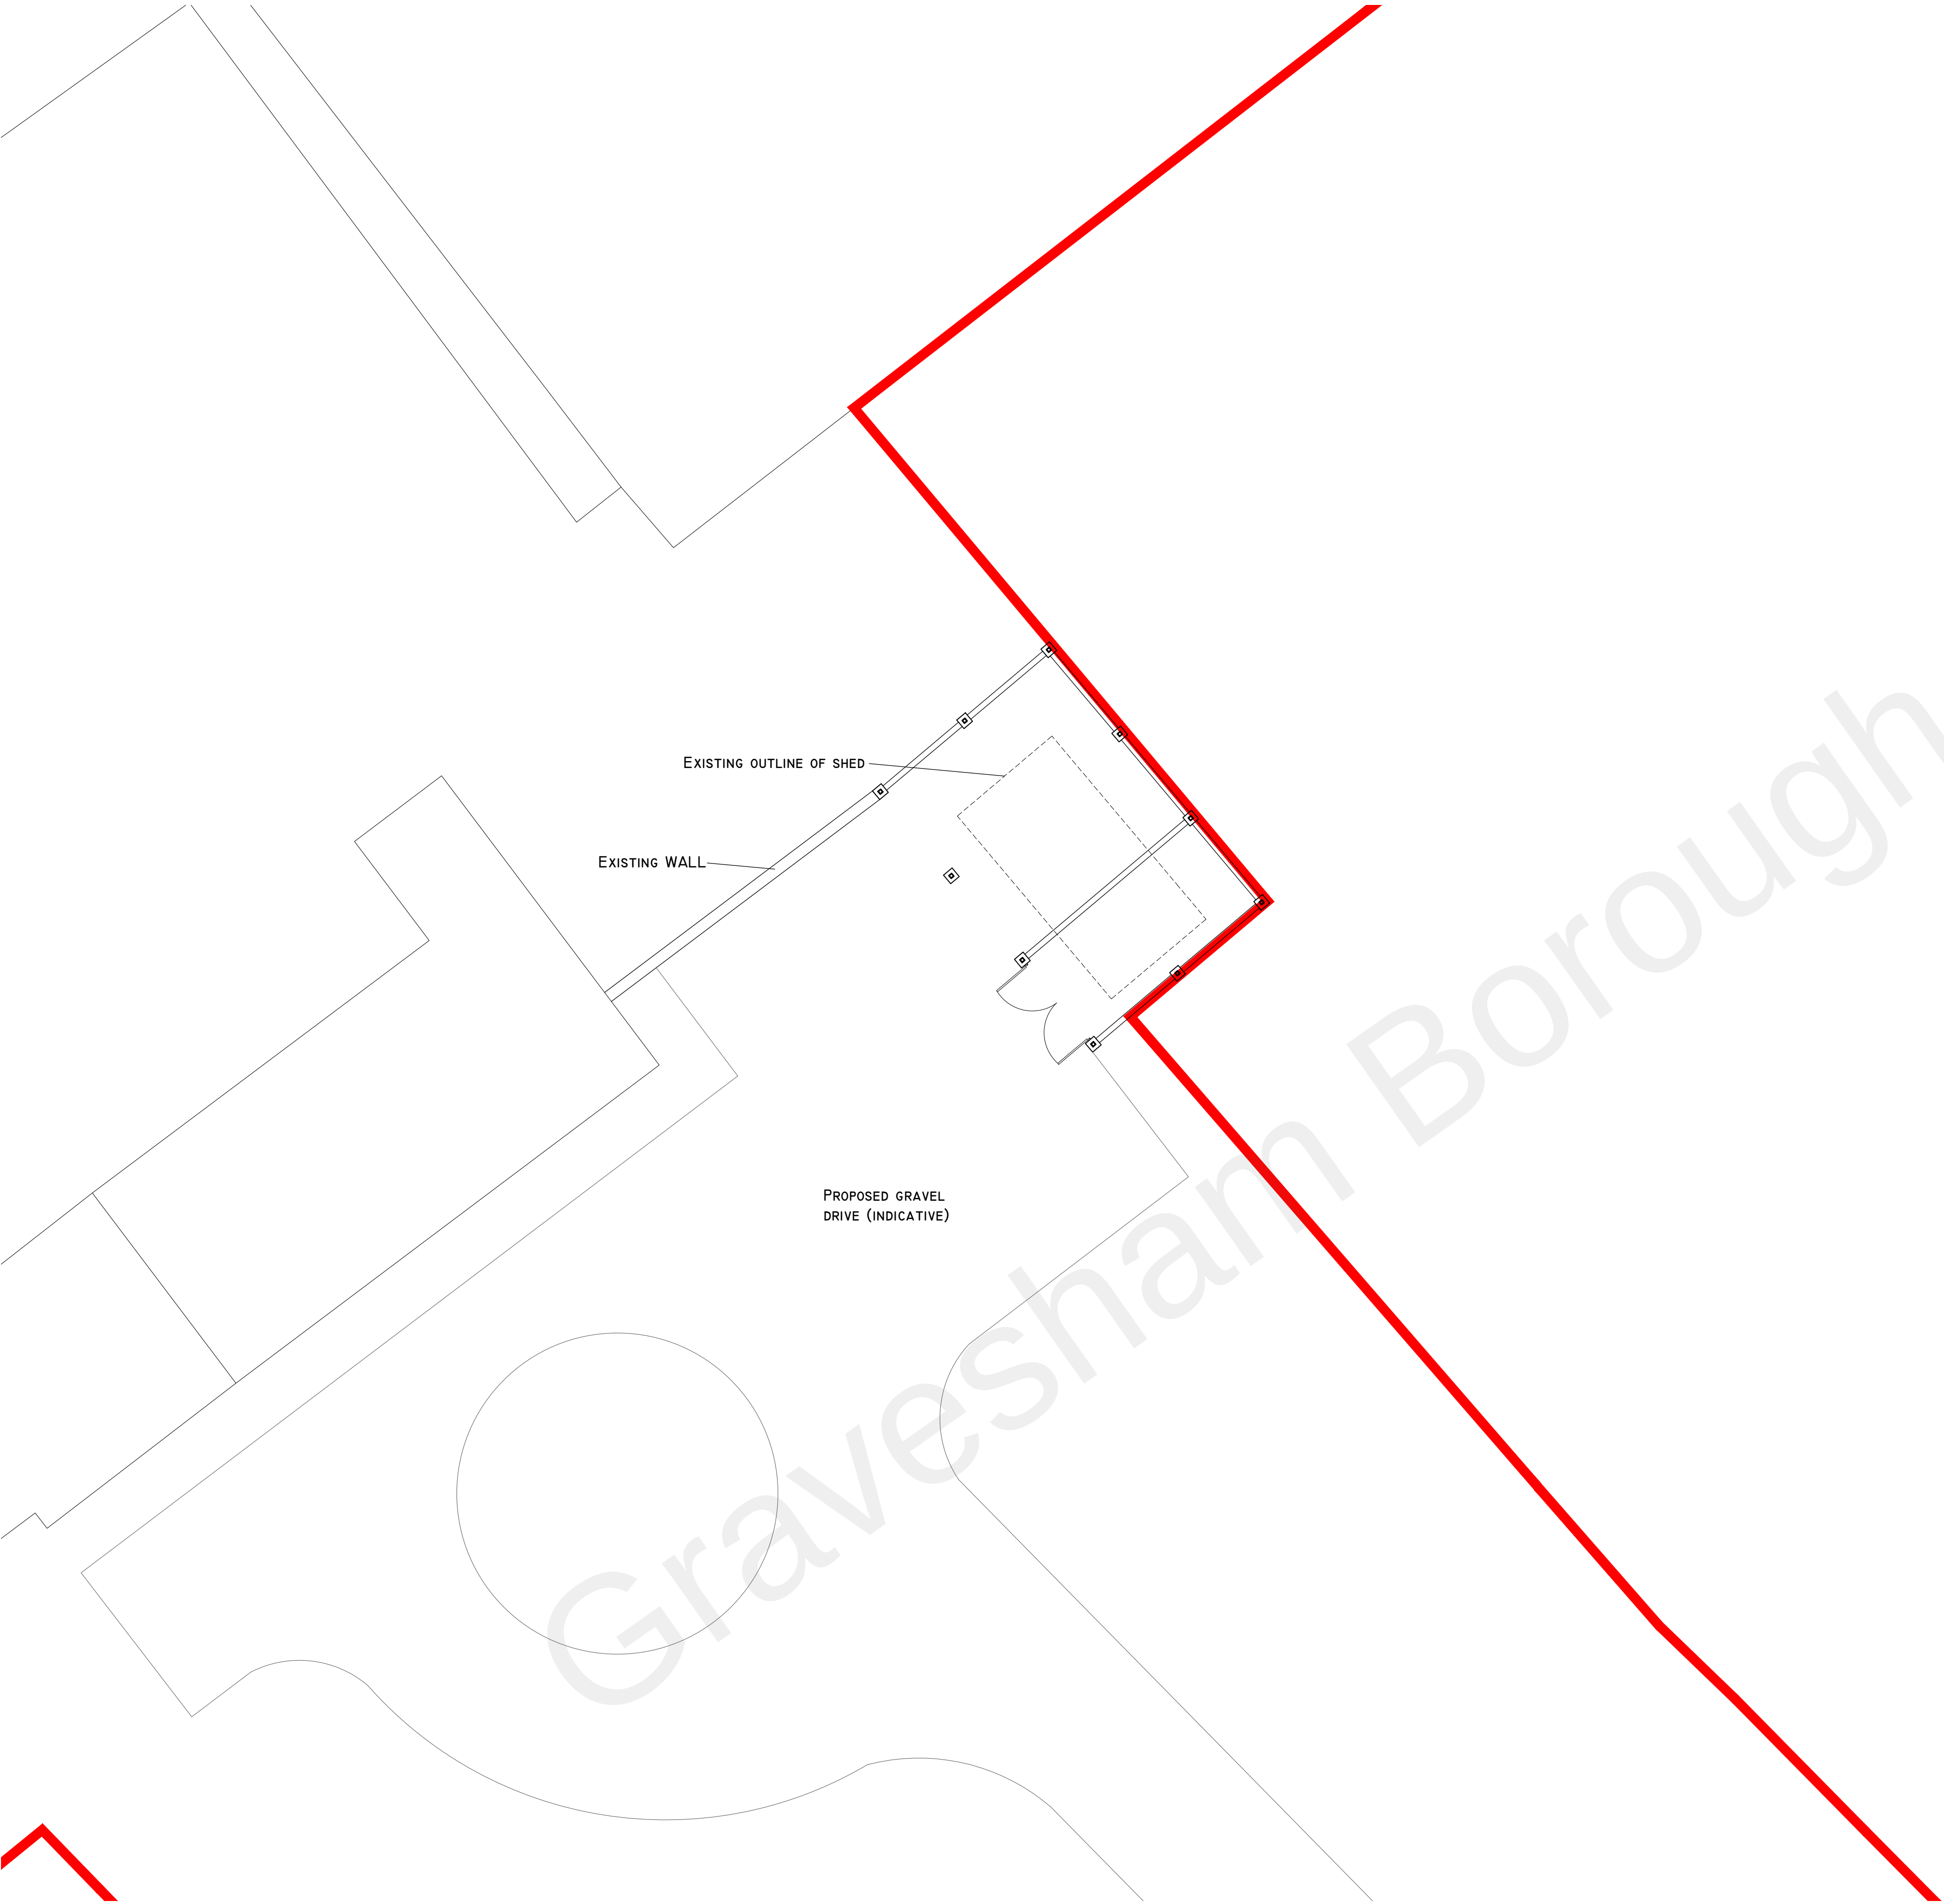

SITE PLAN
SCALE 1:100 @ A1

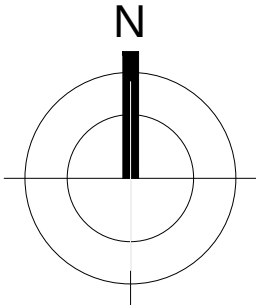


Notes:

Do Not Scale. Use only figured dimensions.
All dimensions to be checked on site prior to construction.
Any discrepancies to be notified to the architect.

All Copyright Reserved to **Haskins Designs Ltd.**

LOCATION PLAN
SCALE 1:1250 @ A1

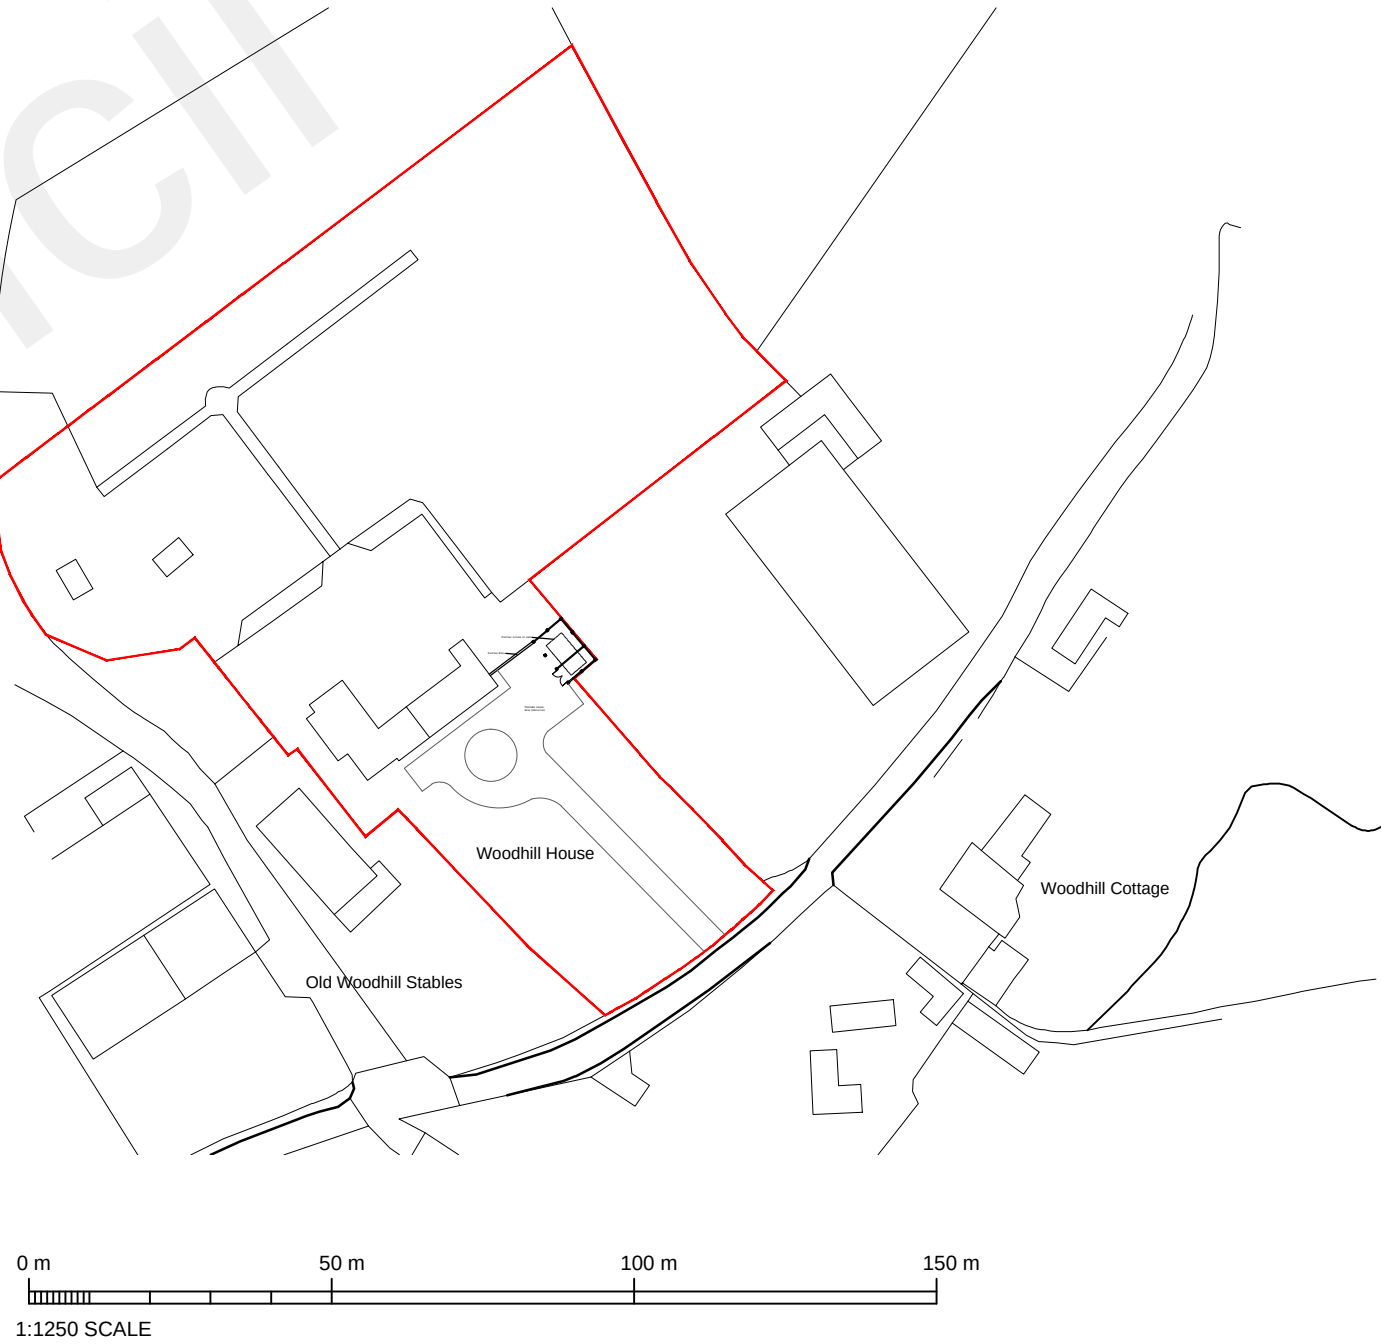

BLOCK PLAN
SCALE 1:500 @ A1



PLANNING

Client Mr Tomlinson	Project Woodhill House Meopham Gravesend DA13 0DJ	 HASKINS DESIGNS LTD.		The Civic Centre, St Mary's Road, Swanley, Kent, BR8 7BU. Phone: 01322 479561 Mobile: 07802 182202 info@haskinsdesigns.co.uk Website: haskinsdesigns.co.uk	
Title Location Plan Site Plan Block Plan	Project No. 209	Scale	Drawn	mh	
		As shown @ A1	Check		
		Drawing No. 209PD-03	Revision	Date APRIL 22	

HD HASKINS
DESIGNS LTD.

The Civic Centre, St Mary's Road, Swanley, Kent, BR8 7BU.
Phone: 01322 479561 Mobile: 07802 182202
info@haskinsdesigns.co.uk Website: haskinsdesigns.co.uk

Rev	Date	Comments	Rev	Date	Comments
-----	------	----------	-----	------	----------