



Notes:

Do Not Scale. Use only figured dimensions.
All dimensions to be checked on site prior to construction.
Any discrepancies to be notified to the architect.


All Copyright Reserved to **Haskins Designs Ltd.**

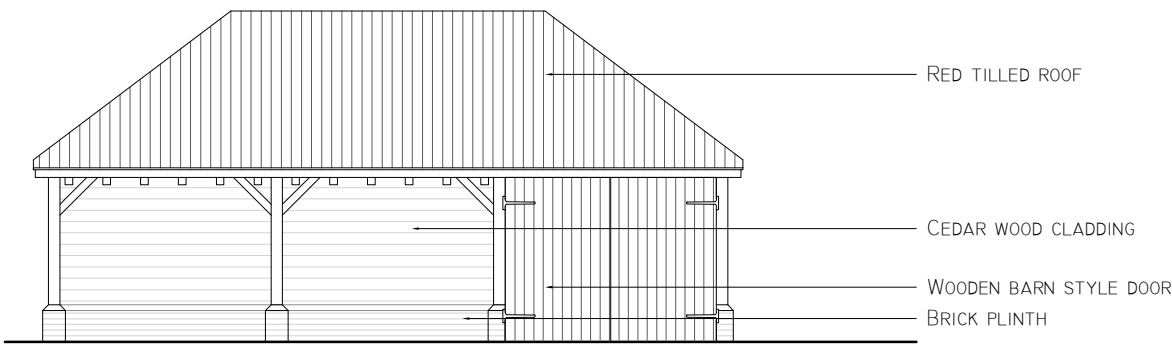


PROPOSED FRONT ELEVATION SCALE 1:100

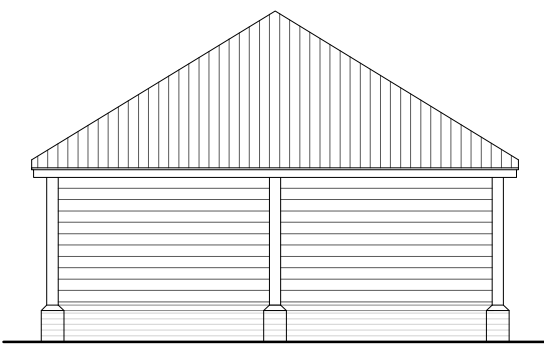


PROPOSED SIDE ELEVATION SCALE 1:100

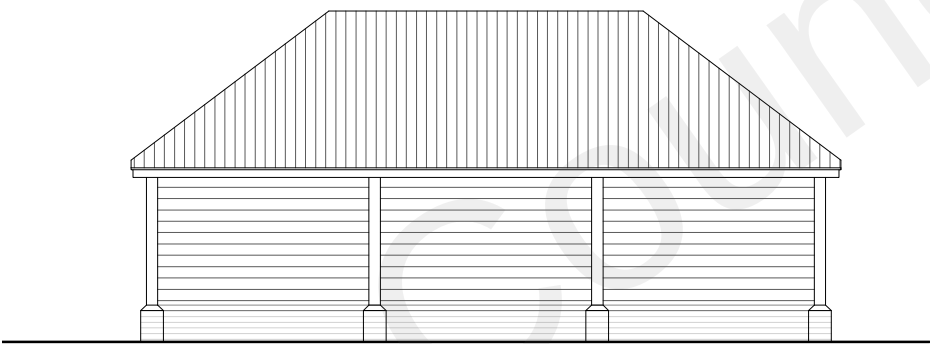


PROPOSED REAR ELEVATION SCALE 1:100

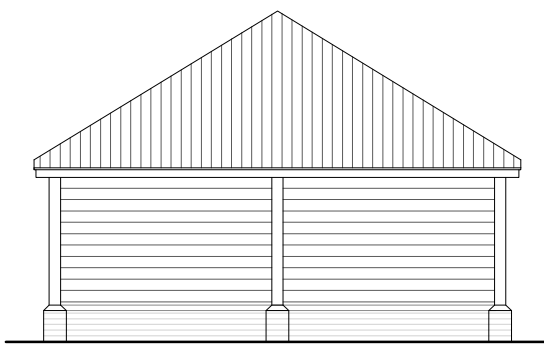

PROPOSED SIDE ELEVATION SCALE 1:100

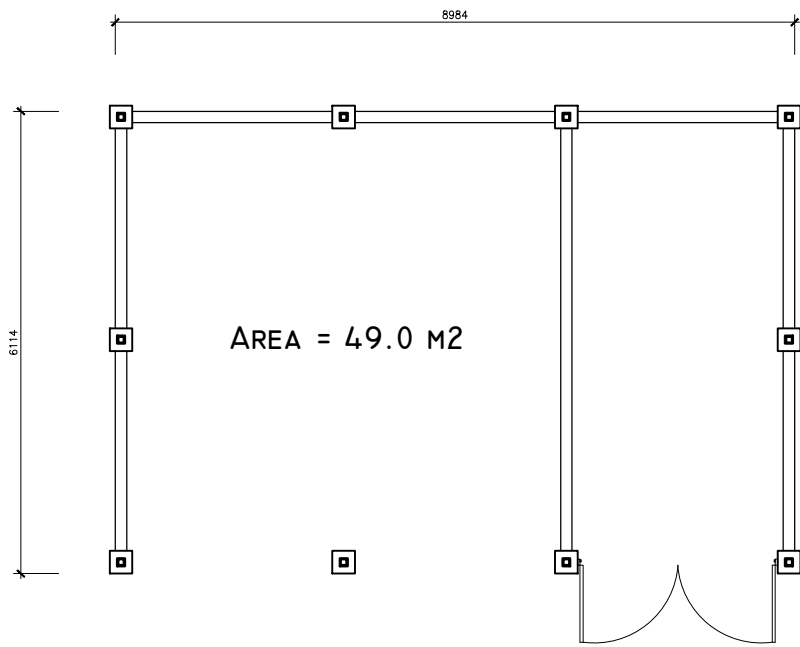

PROPOSED GROUND FLOOR PLAN SCALE 1:100

 

PLANNING

Client
Mr Tomlinson

Project
Woodhill House
Meopham
Gravesend
DA13 0DJ

Title
Proposed Elevations
Floor Plan

Project No.
209

Drawing No.
209PD-02

HASKINS
DESIGNS LTD.

The Civic Centre, St Mary's Road, Swanley, Kent, BR8 7BU.
Phone: 01322 479561 Mobile: 07802 182202
info@haskinsdesigns.co.uk Website: haskinsdesigns.co.uk

Scale
As shown @ A2

Drawn
MH

Check
JH

Revision

Date
April 22

Rev	Date	Comments

Rev	Date	Comments