


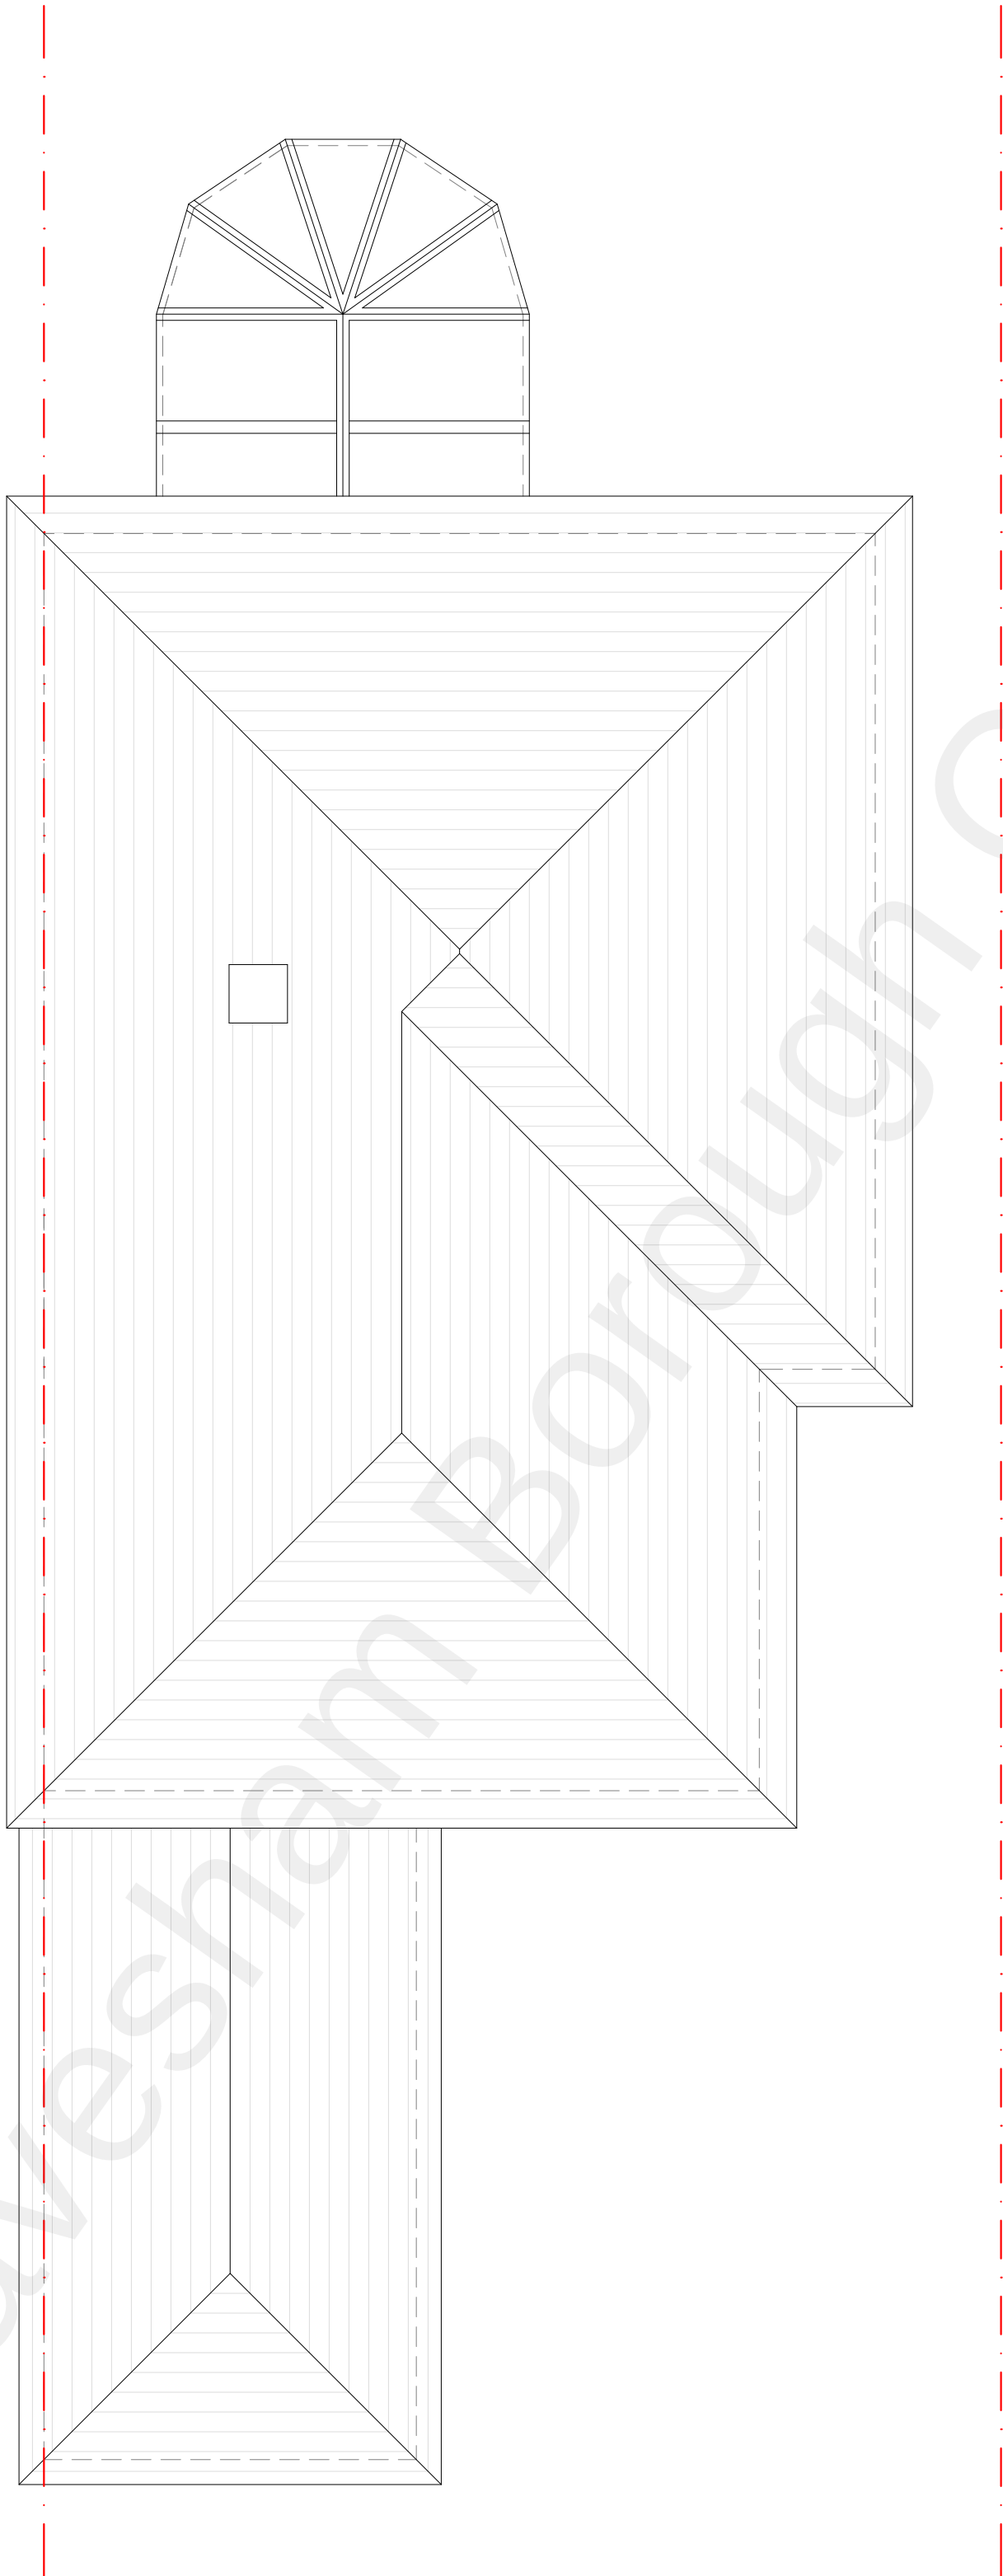

Existing Roof Plan



Copyright in the design and this drawing is the property of RESI.

Reproduction in whole or in part is forbidden without written sanction of RESI.

All dimensions to be cross-checked on site prior to completing a Planning, structural engineering, the party wall process and construction.

Print to scale (as actual size)

NOTES

GENERAL KEYS

--- Boundary line

Existing walls

REV	DESCRIPTION	DRN	CHK
PP1	PLANNING DRAWINGS	MW 19.04.2022	FD 19.04.2022

Job Title

Garage conversion and loft conversion at 42a Hollybush Road, DA12 5QQ

Drawing Status

Planning Drawings

Client

Mohamed Elkhoul

Drawing Title

Existing Roof Plan

Scale	1/50 @ A2, 1/100 @ A4	Drawn	MW
Date	March 22	Checked	FD

Drawing No.

22-0650 - 04