


Copyright in the design and this drawing is the property of RESI.

Reproduction in whole or in part is forbidden without written sanction of RESI.

All dimensions to be cross-checked on site prior to completing a Planning, structural engineering, the party wall process and construction.

Print to scale (as actual size)

NOTES

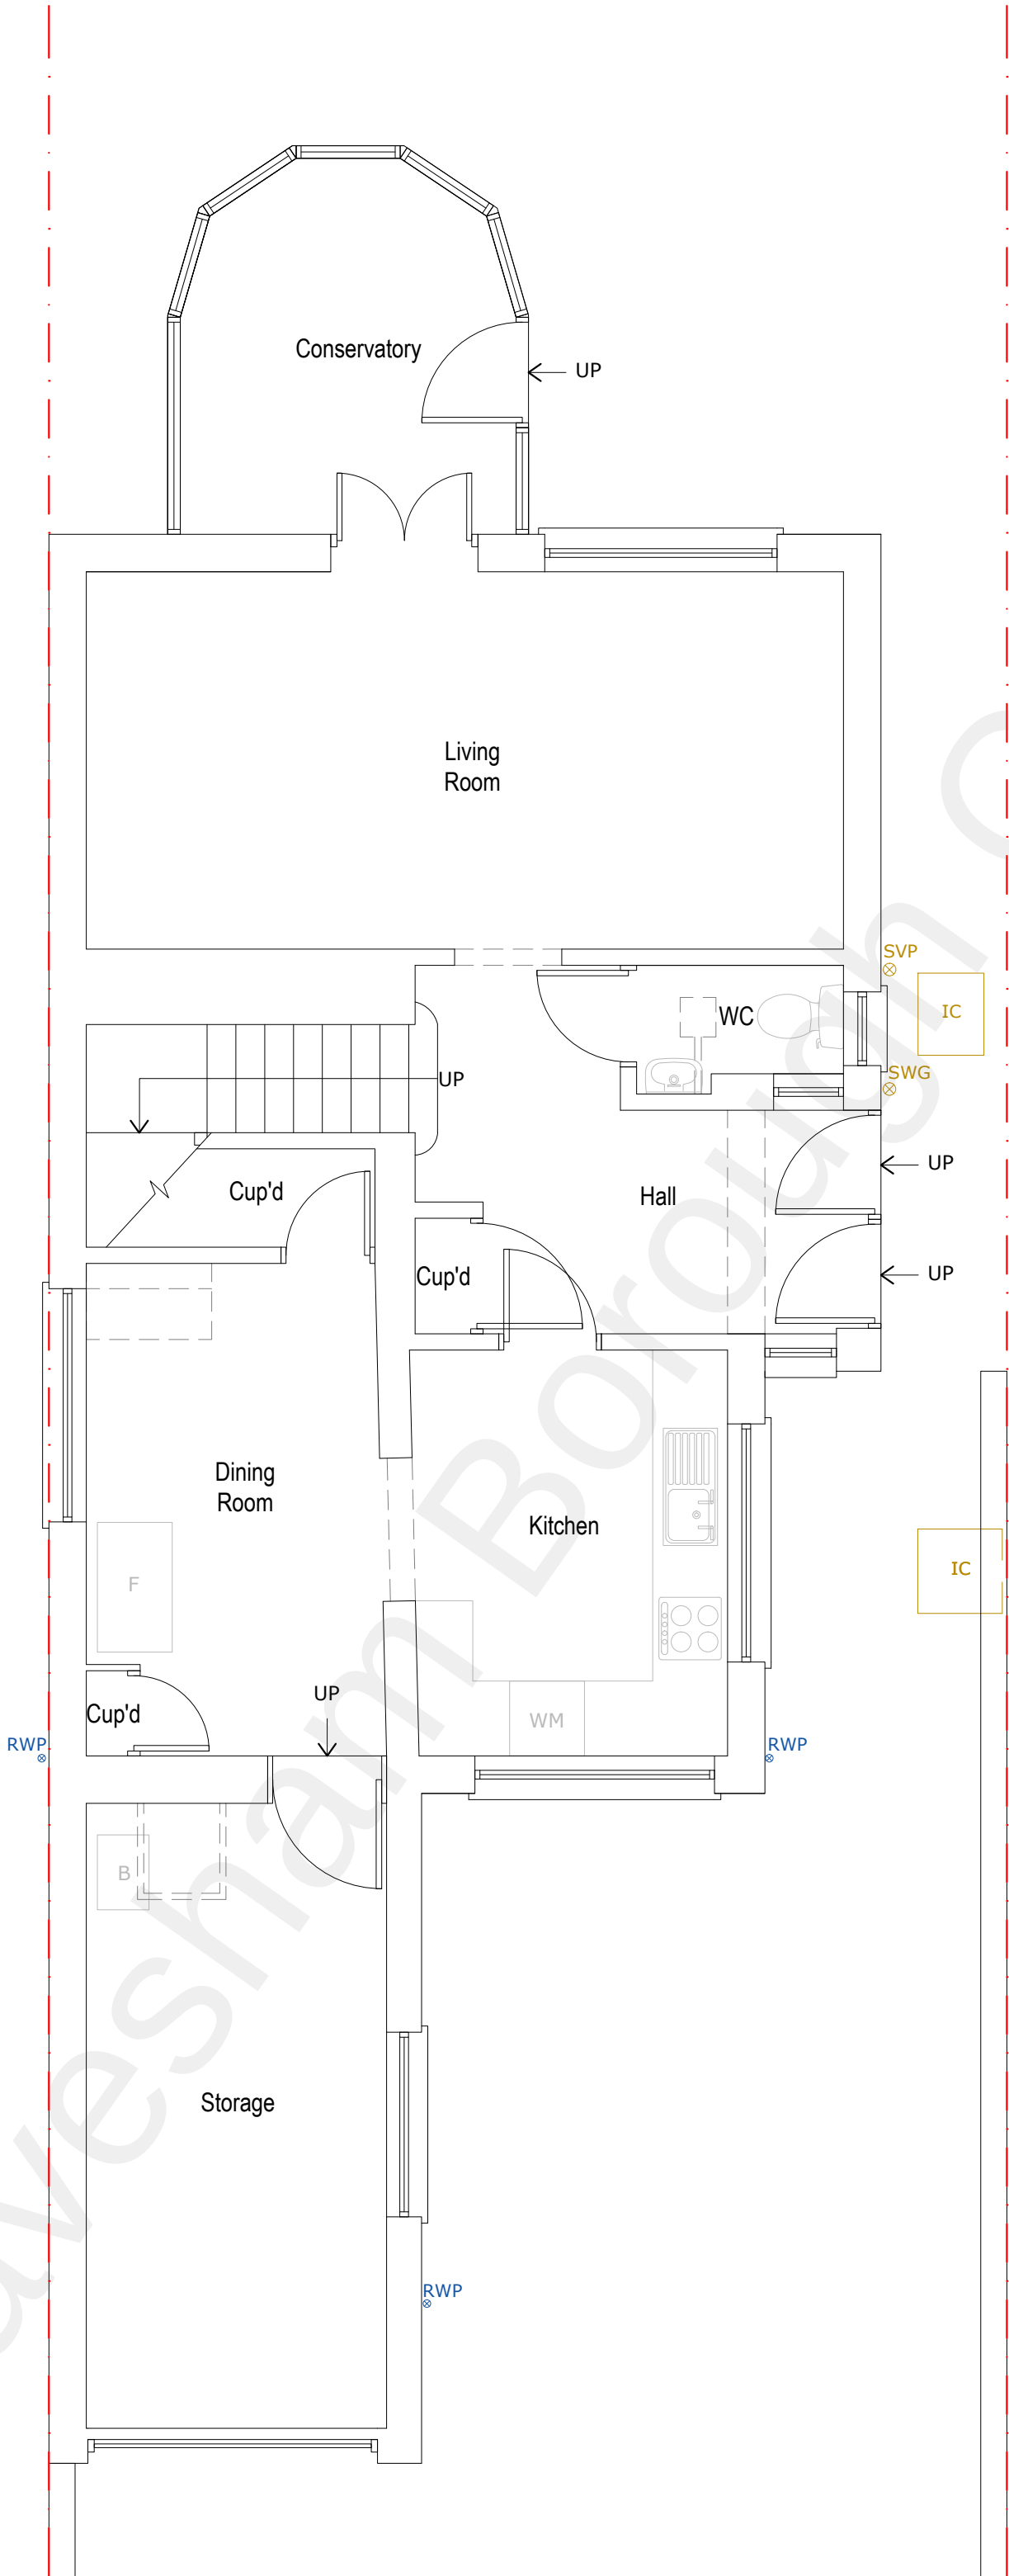

Existing Ground Floor Plan

Existing ground floor area ca. 75.63 m²

GENERAL KEYS

--- Boundary line

Existing walls

REV	DESCRIPTION	DRN	CHK
PP1	PLANNING DRAWINGS	MW 19.04.2022	FD 19.04.2022



Job Title
Garage conversion and loft conversion at
42a Hollybush Road, DA12 5QQ

Drawing Status
Planning Drawings

Client
Mohamed Elkhoul

Drawing Title
Existing Ground Floor Plan

Scale 1/50 @ A2, 1/100 @ A4	Drawn MW
Date March 22	Checked FD

Drawing No.
22-0650 - 02

