




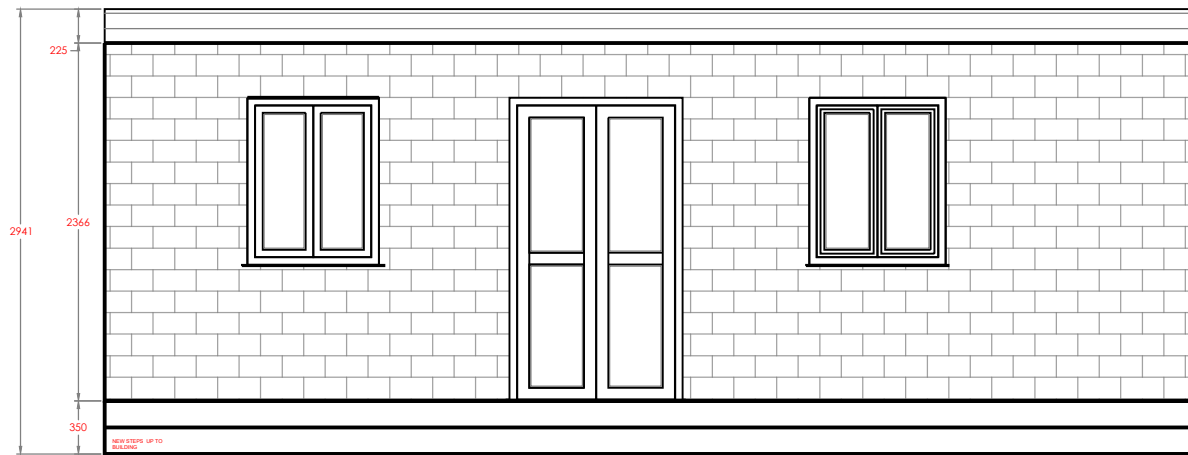


PROPOSED FRONT ELEVATION
@ 1:50 SCALE

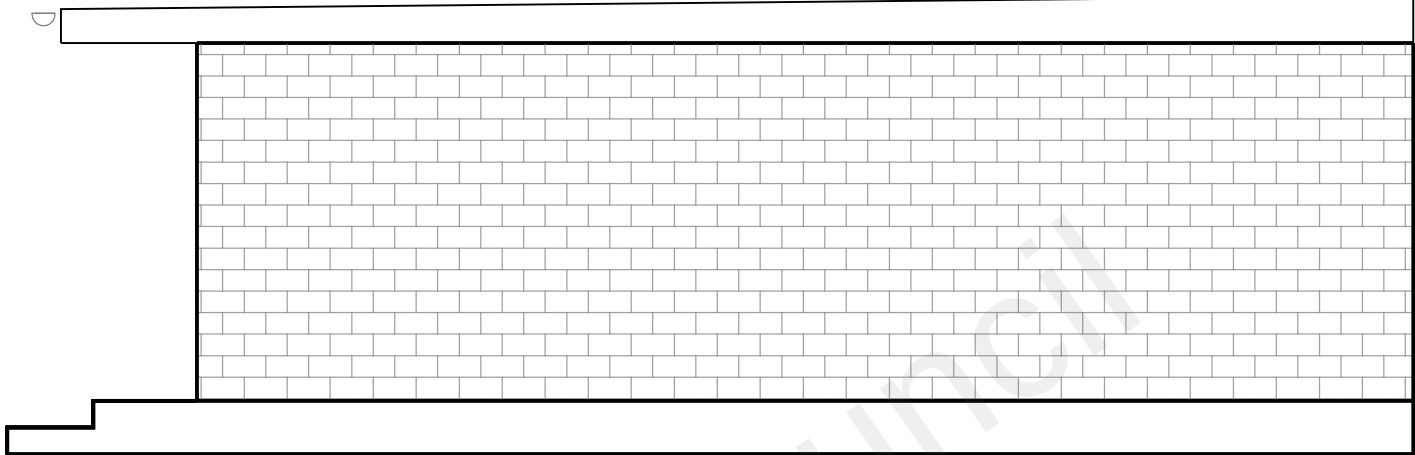


PROPOSED SIDE ELEVATION
@ 1:50 SCALE

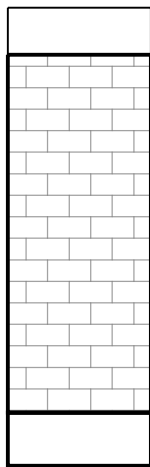

PROPOSED REAR ELEVATION
@ 1:50 SCALE

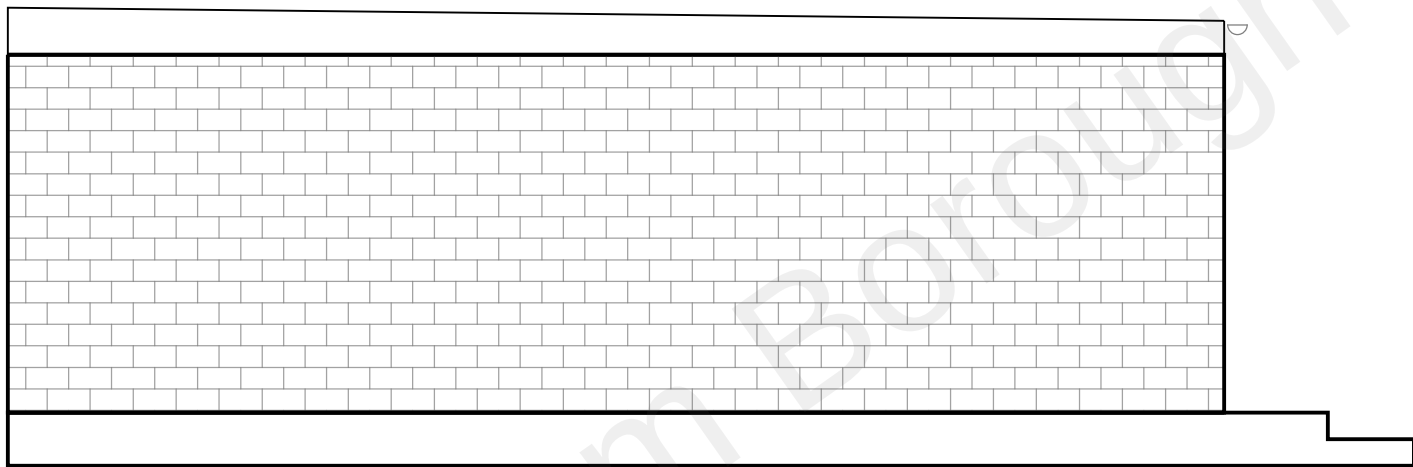

PROPOSED SIDE ELEVATION
@ 1:50 SCALE

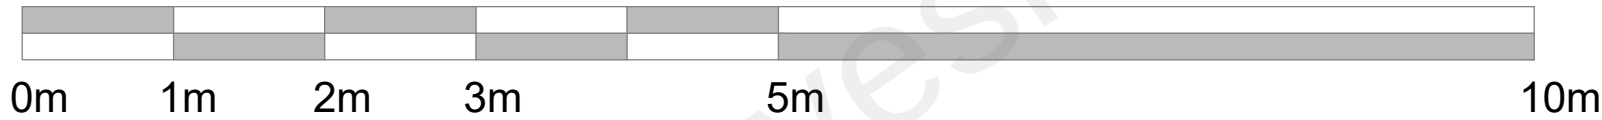

SCALE BAR

client MRS B BEDESHA		
project 5 MASEFIELD ROAD GRAVESEND, KENT, DA11 8EL		
title PROPOSED ELEVATIONS		
scales 1:50, 1:1250 @ A1		
date 13.05.22	drawn mss	size A1
drawing no. MR-001-200	revision P1	