




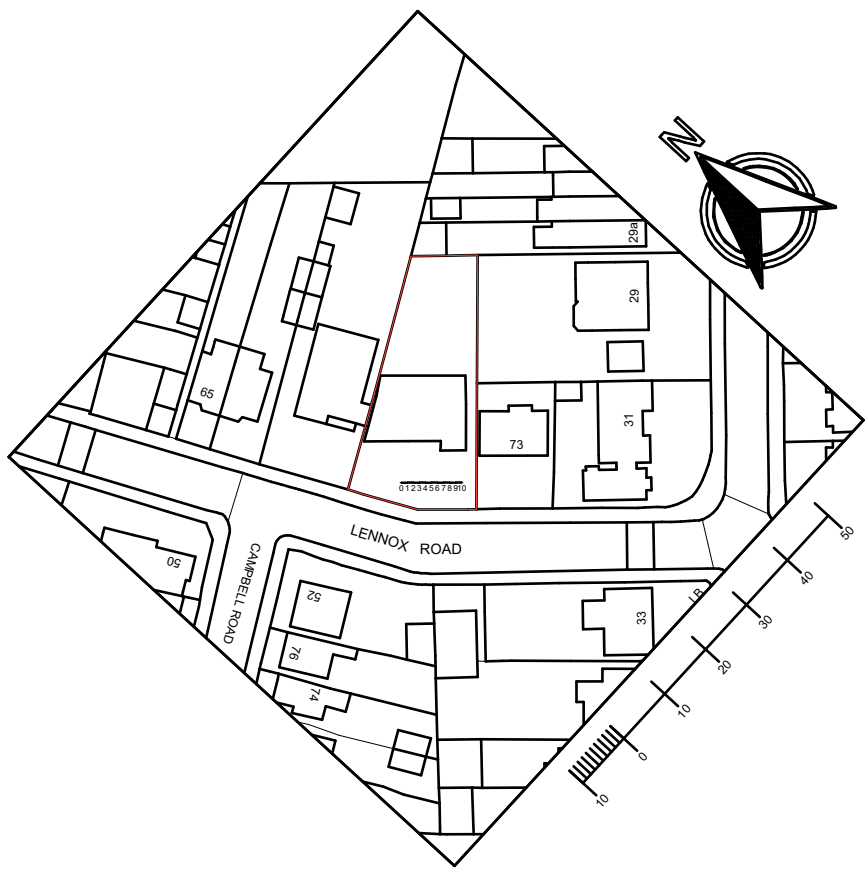

1 Location Plan 1:1250

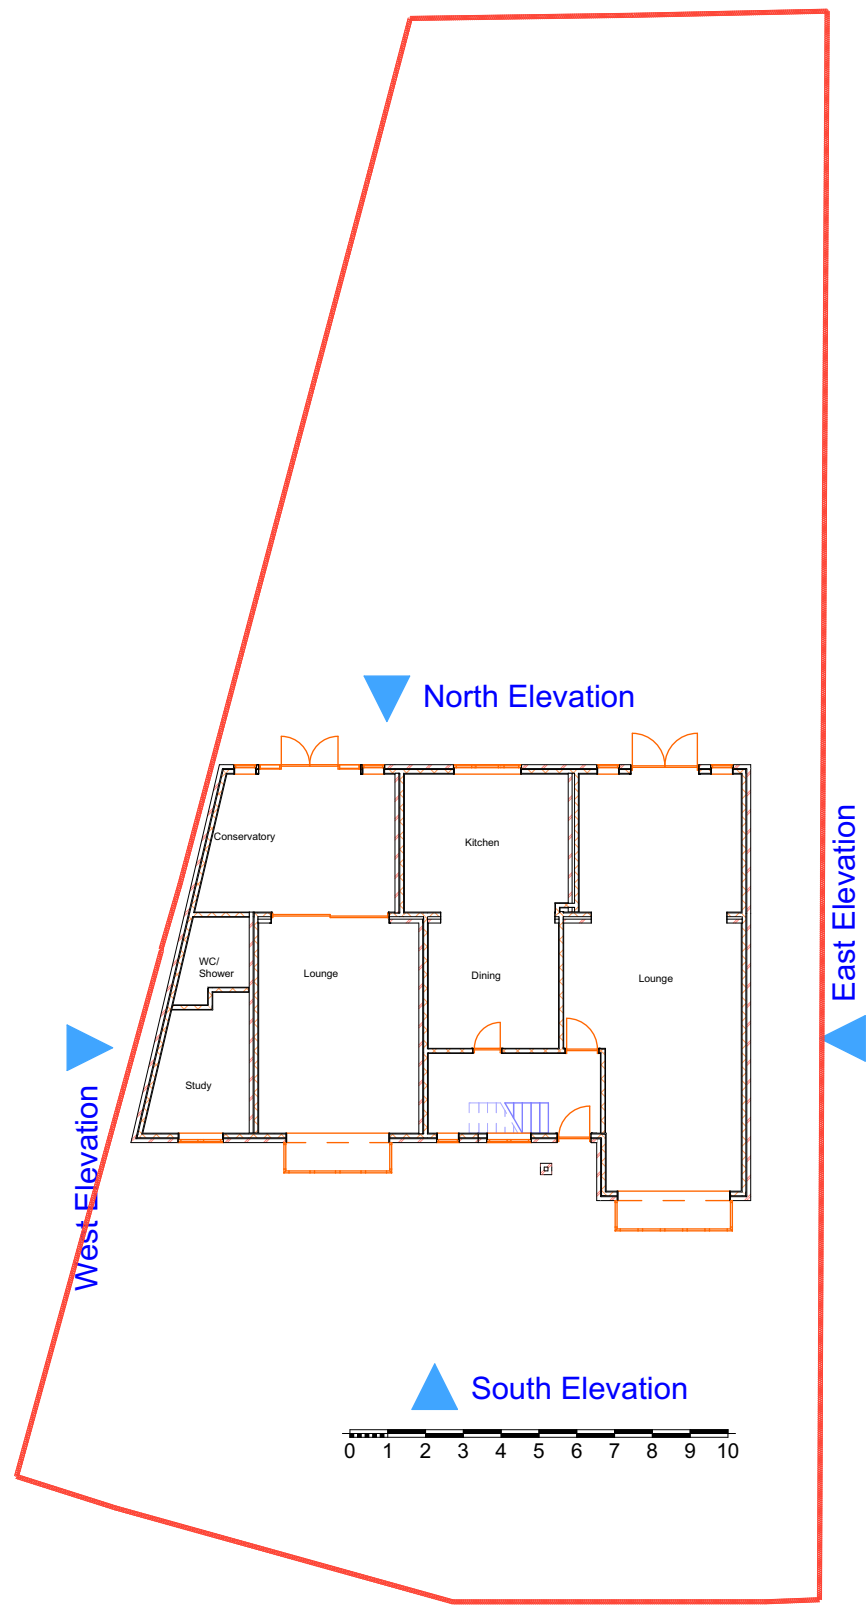

2 Site Plan Existing 1:200

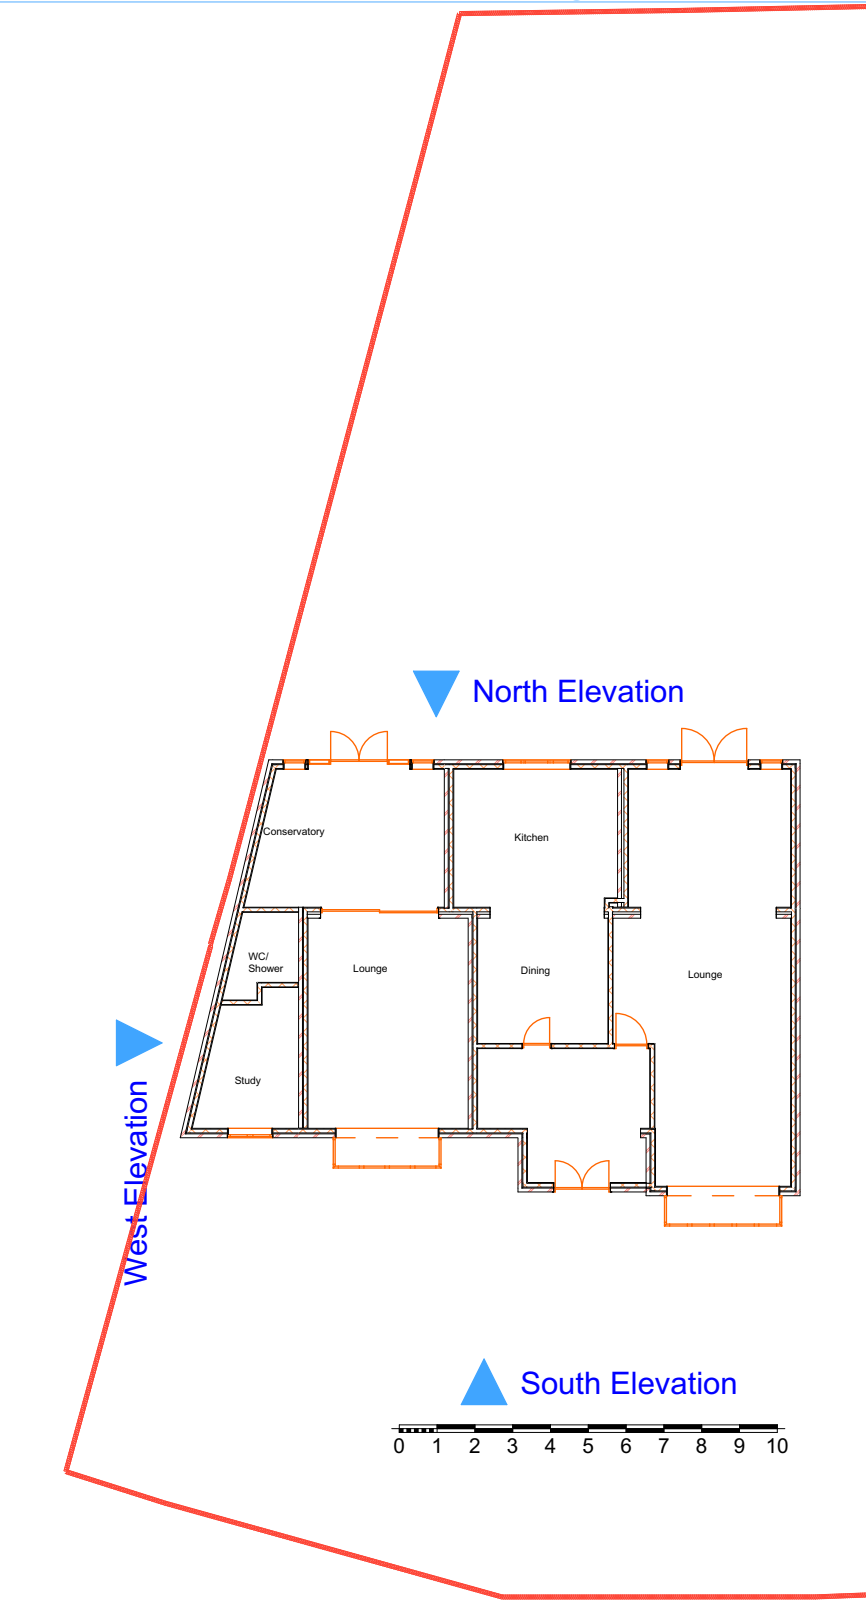

3 Site Plan Proposed 1:200



5 Front 1:6.67



4 Back 1:6.67



6 3D Front Existing (Not Materials) 1:133.33



7 3D Front Proposed (Not Materials) 1:125

ARCHITECHNOLOGY. DESIGN

This document and its design content is copyright ©. It shall be read in conjunction with all other associated project information including models, specifications, schedules and related consultants documents. Do not scale from documents. All dimensions to be checked on site. Immediately report any discrepancies, errors or omissions on this document to the Originator. If in doubt ASK.

Scales @ A1	Date
1:1250, 1:200, 1:6.67, 1:133.33, 1:125	2022-05-11

Client Approval	1:133.33, 1:125
A - Approved	
B - Approved with Comments	
C - Do Not Use	

Layout Title	Site Plan
--------------	-----------

Architect	Architect
179 Edwin Road Rainham, Kent ME8 0AH	info@architecttechnology.design

Project	71 Lennox road - Parm - DA11 0ES
---------	----------------------------------

status	Planning Application - Porch
--------	------------------------------

Site Address	71 Lennox Road Gravesend Kent DA11 0ES
--------------	--

Drawing Number	project	originator	zone	level	type	role	number	rev
Layout ID	01							01 - WIP