
 
 



LEGENDS:

EXISTING WALL		PROPOSED WALL	
EXISTING RENDER		PROPOSED RENDER	
EXISTING ROOF TILES		PROPOSED ROOF TILES	
EXISTING BRICKS		PROPOSED BRICKS	
EXISTING DOOR & WINDOWS		PROPOSED DOOR & WINDOWS	
DEMOLISHED			

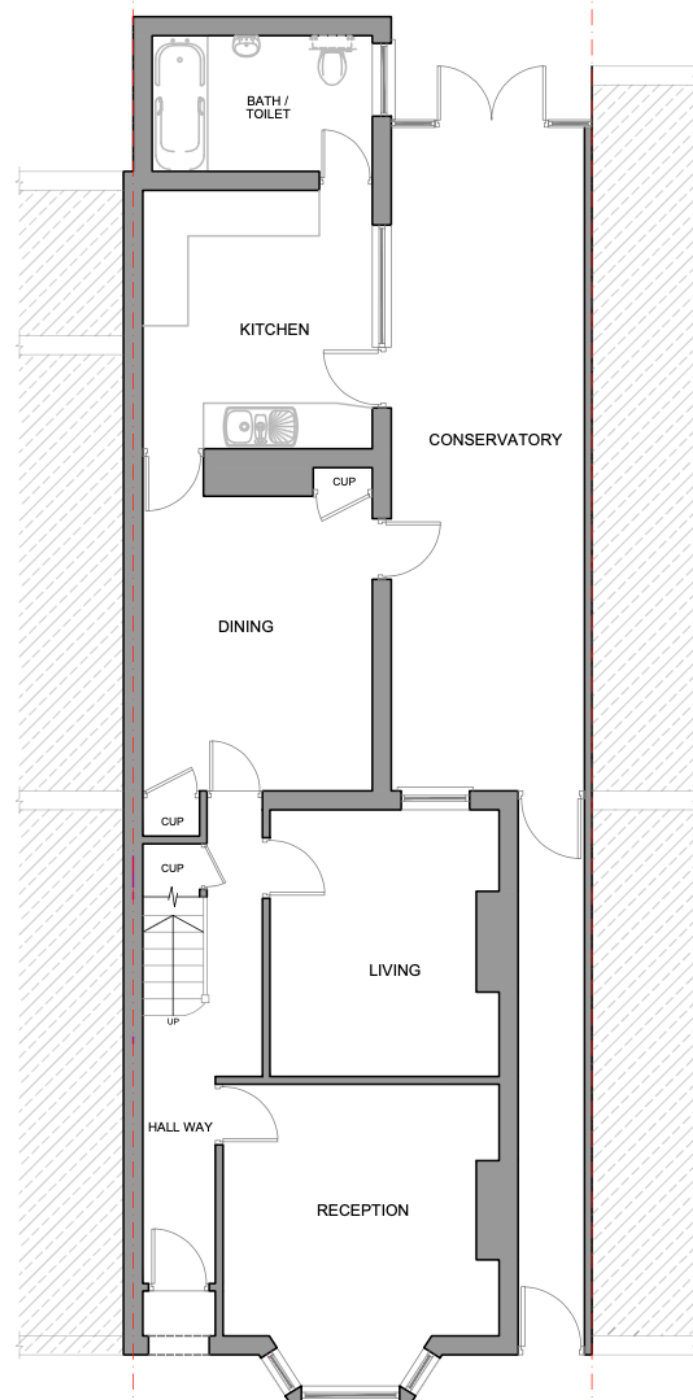


GROUND FLOOR PLAN

Pre existing

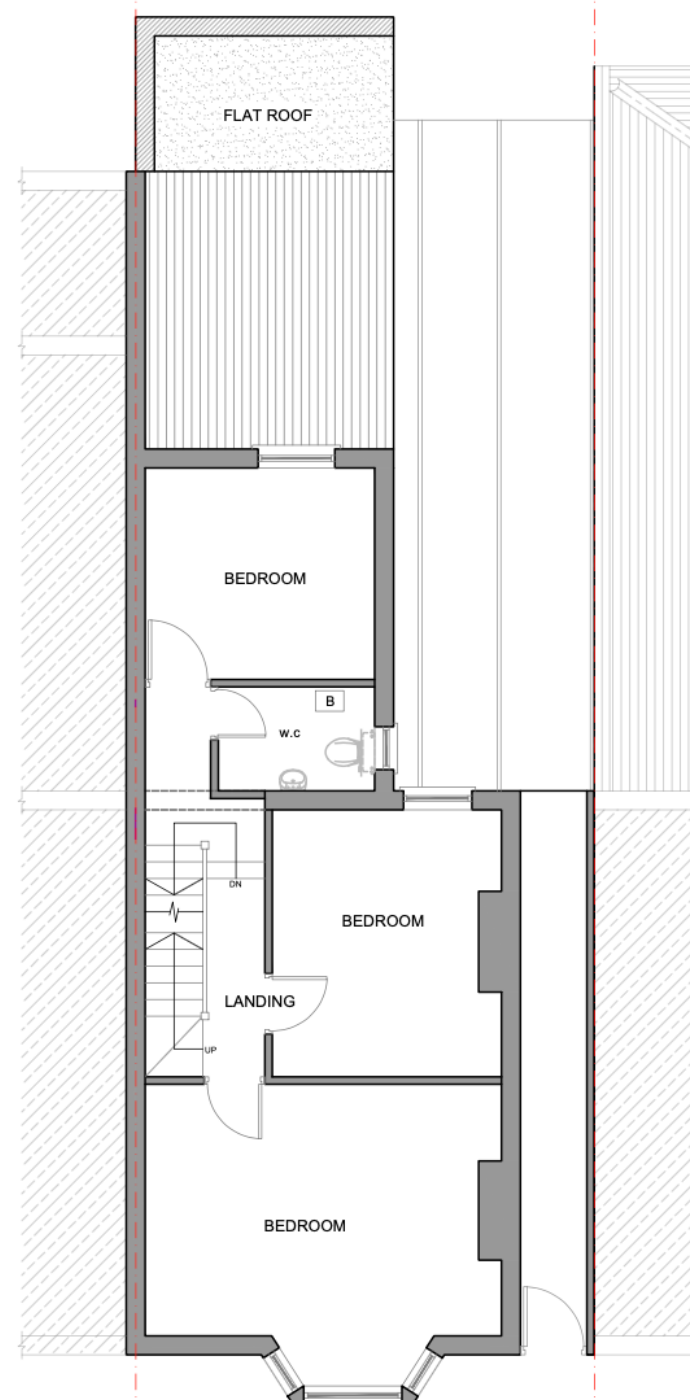


FIRST FLOOR PLAN

Pre existing

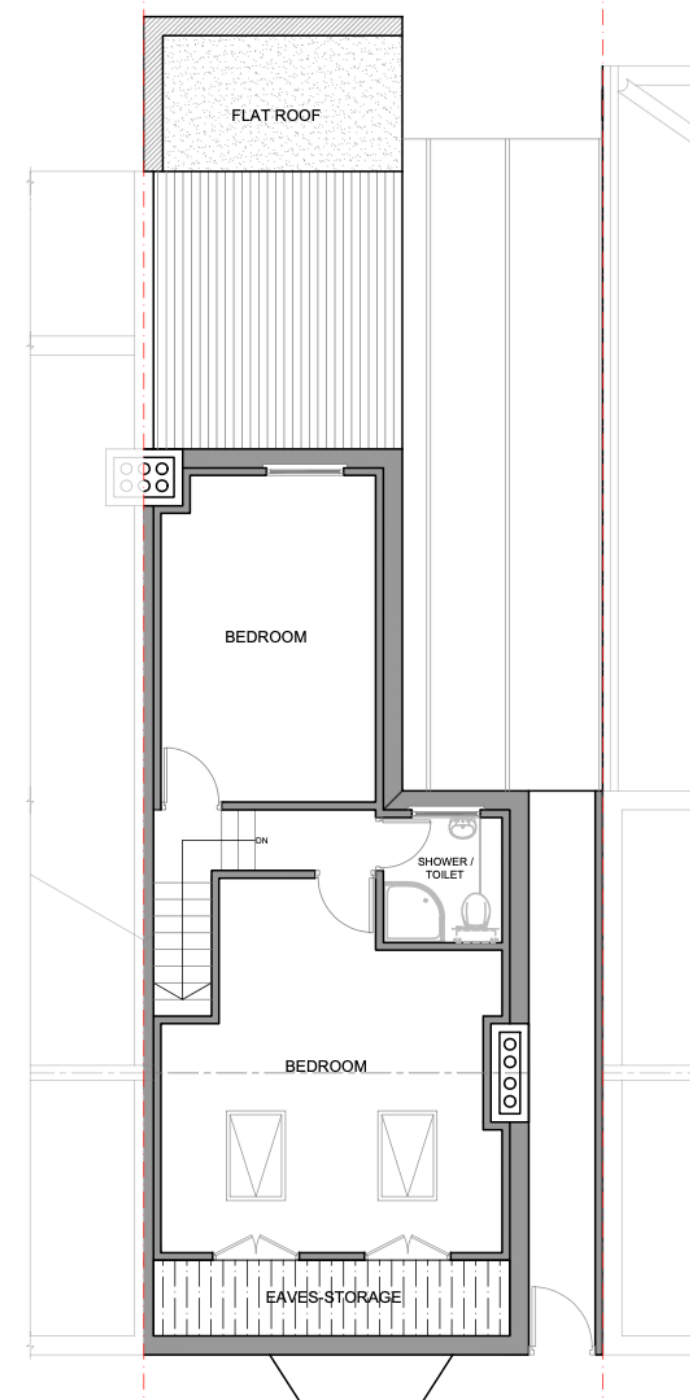

LOFT FLOOR PLAN

Pre existing

 Project Name		32 Brandon Street GRAVESEND DA11 0PL	
Sheet Title : Pre existing floor plan			
Project Title:			RE 01
Date:	02/04/26	 5.02 m Meters Scale: 1:100@ A3	
Drawn by: MAN			
Checked by MAN		Client	