

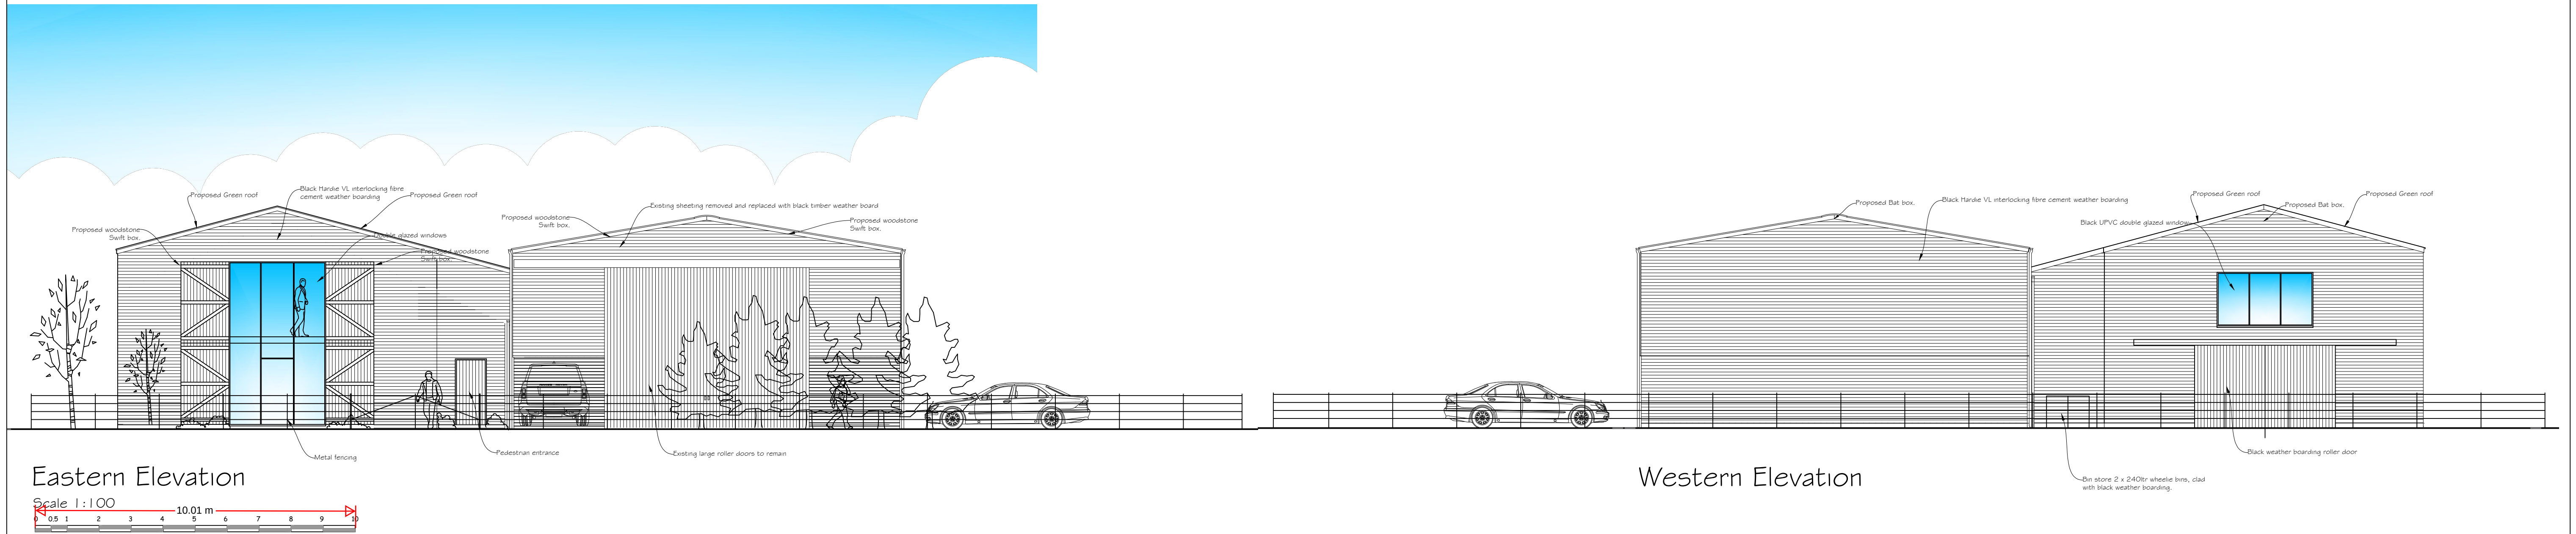


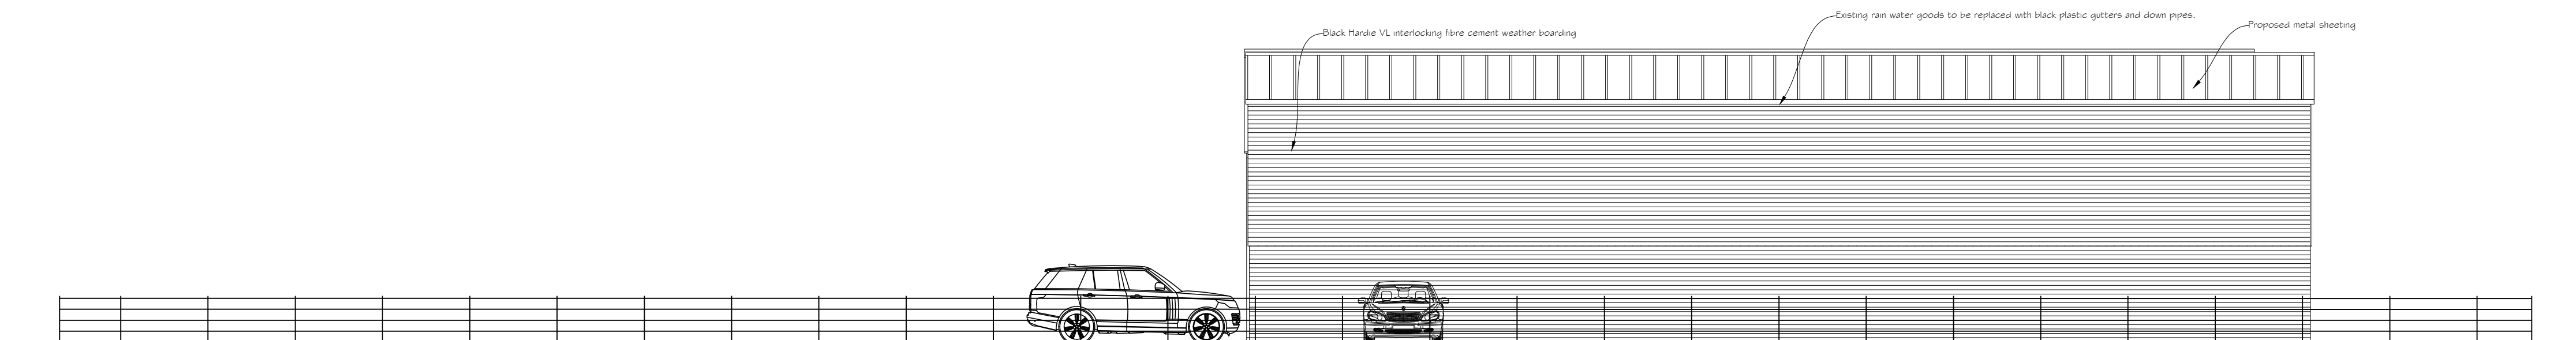

Southern Elevation

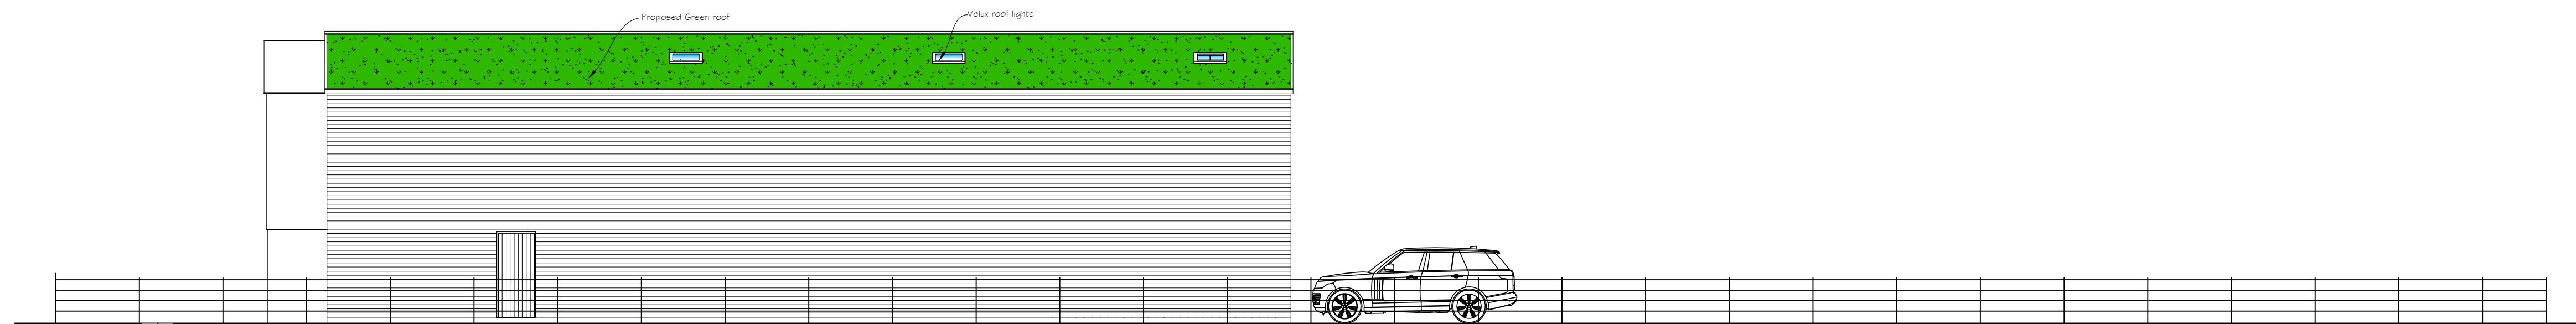

North Elevation

Rev B- Materials amended.	3 February 2025
Rev A, Scale bar added.	29 July 2024

Synergy

Planning & Property Consultants Ltd
The Office
The Larches
Rochester
Kent ME3 7NQW

Client
BB Contractor's

Address

Cheyne Farm Barns Thong Lane Gravesend

Drawing title

Proposed elevations

Scale	
1:100	
Date	Drawn by
February 2024	

Drawing No	23/422/03	B
------------	-----------	---