


General Notes:

Do not scale from this drawing: refer only to stated dimensions. If in doubt request clarification from this office. This drawing, and associated copyright, is the property of Convery Prently Shields Architects Ltd.

Revision Initials Date  
A WG 24.01.25  
1. Further coordinate points noted on Northern Boundary

B WG 25.02.25  
1. Construction Issue

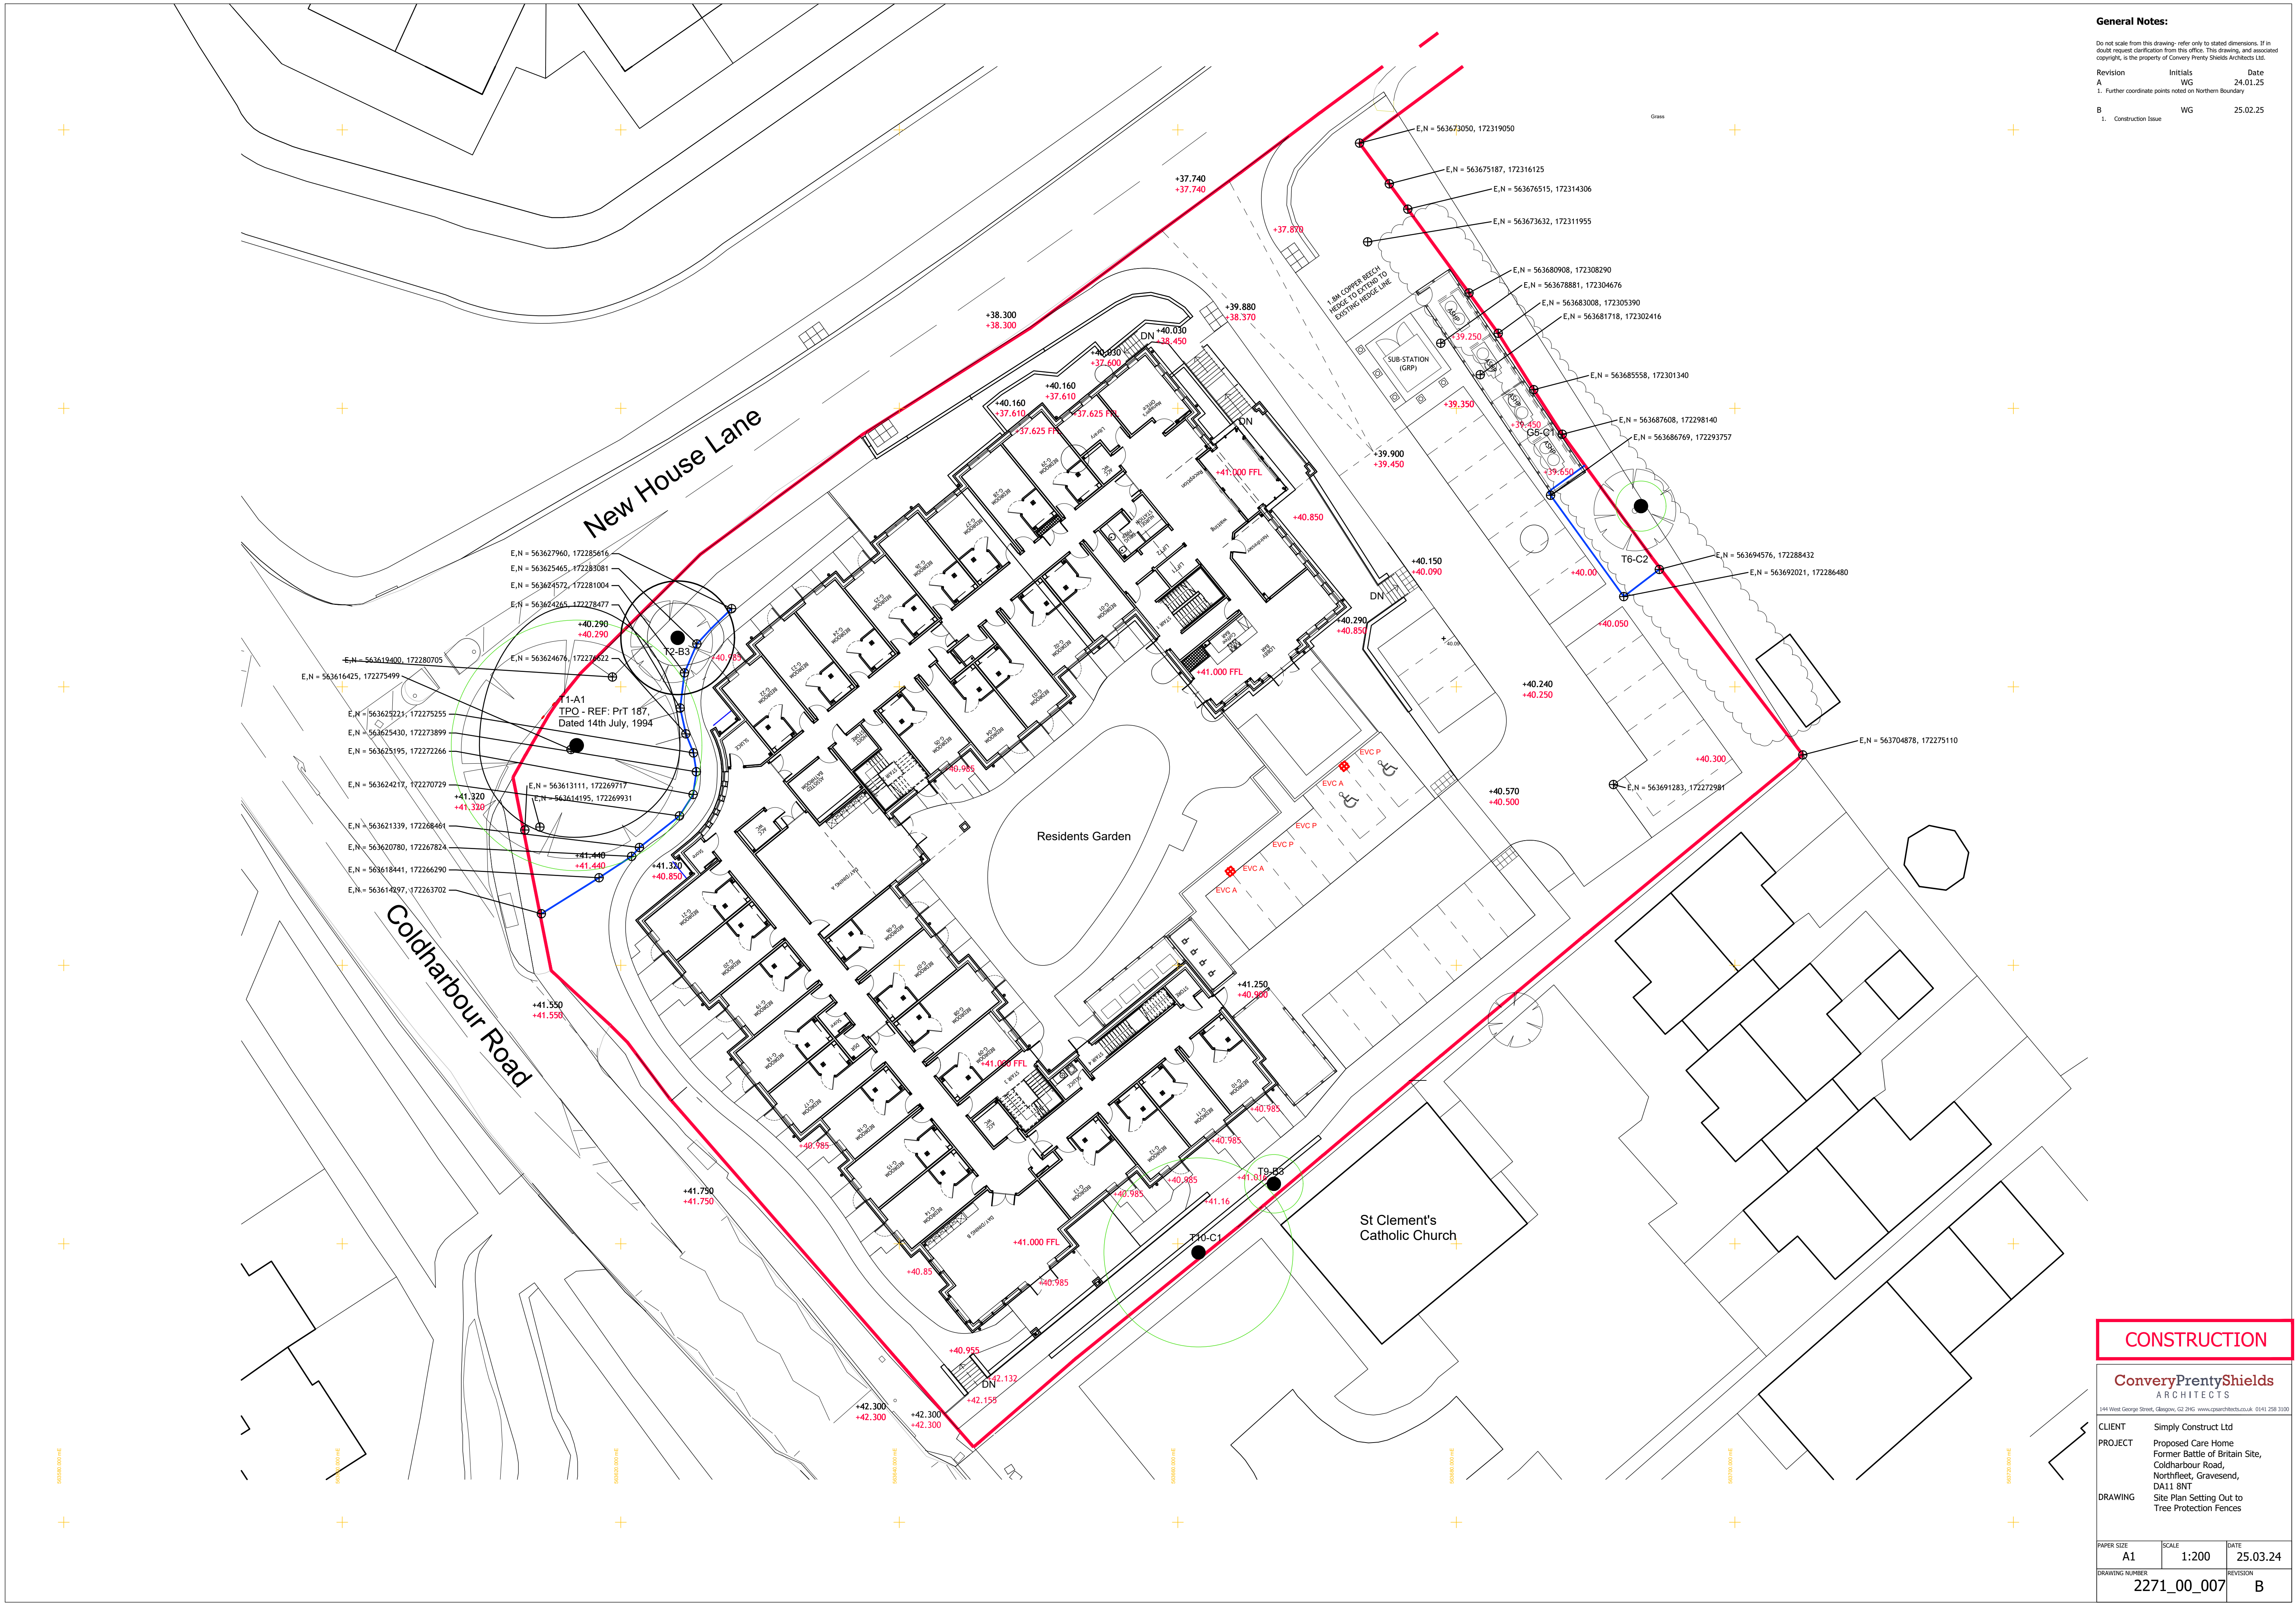

CONSTRUCTION

ConveryPrentlyShields  
ARCHITECTS

141 West George Street, Glasgow, G2 2HG www.cpsarchitects.co.uk 0141 258 3100

CLIENT Simply Construct Ltd  
PROJECT Proposed Care Home  
Former Battle of Britain Site,  
Coldharbour Road,  
Northfleet, Gravesend,  
DA11 8NT  
DRAWING Site Plan Setting Out to  
Tree Protection Fences

|                |          |          |
|----------------|----------|----------|
| PAPER SIZE     | SCALE    | DATE     |
| A1             | 1:200    | 25.03.24 |
| DRAWING NUMBER | REVISION |          |
| 2271_00_007    | B        |          |