


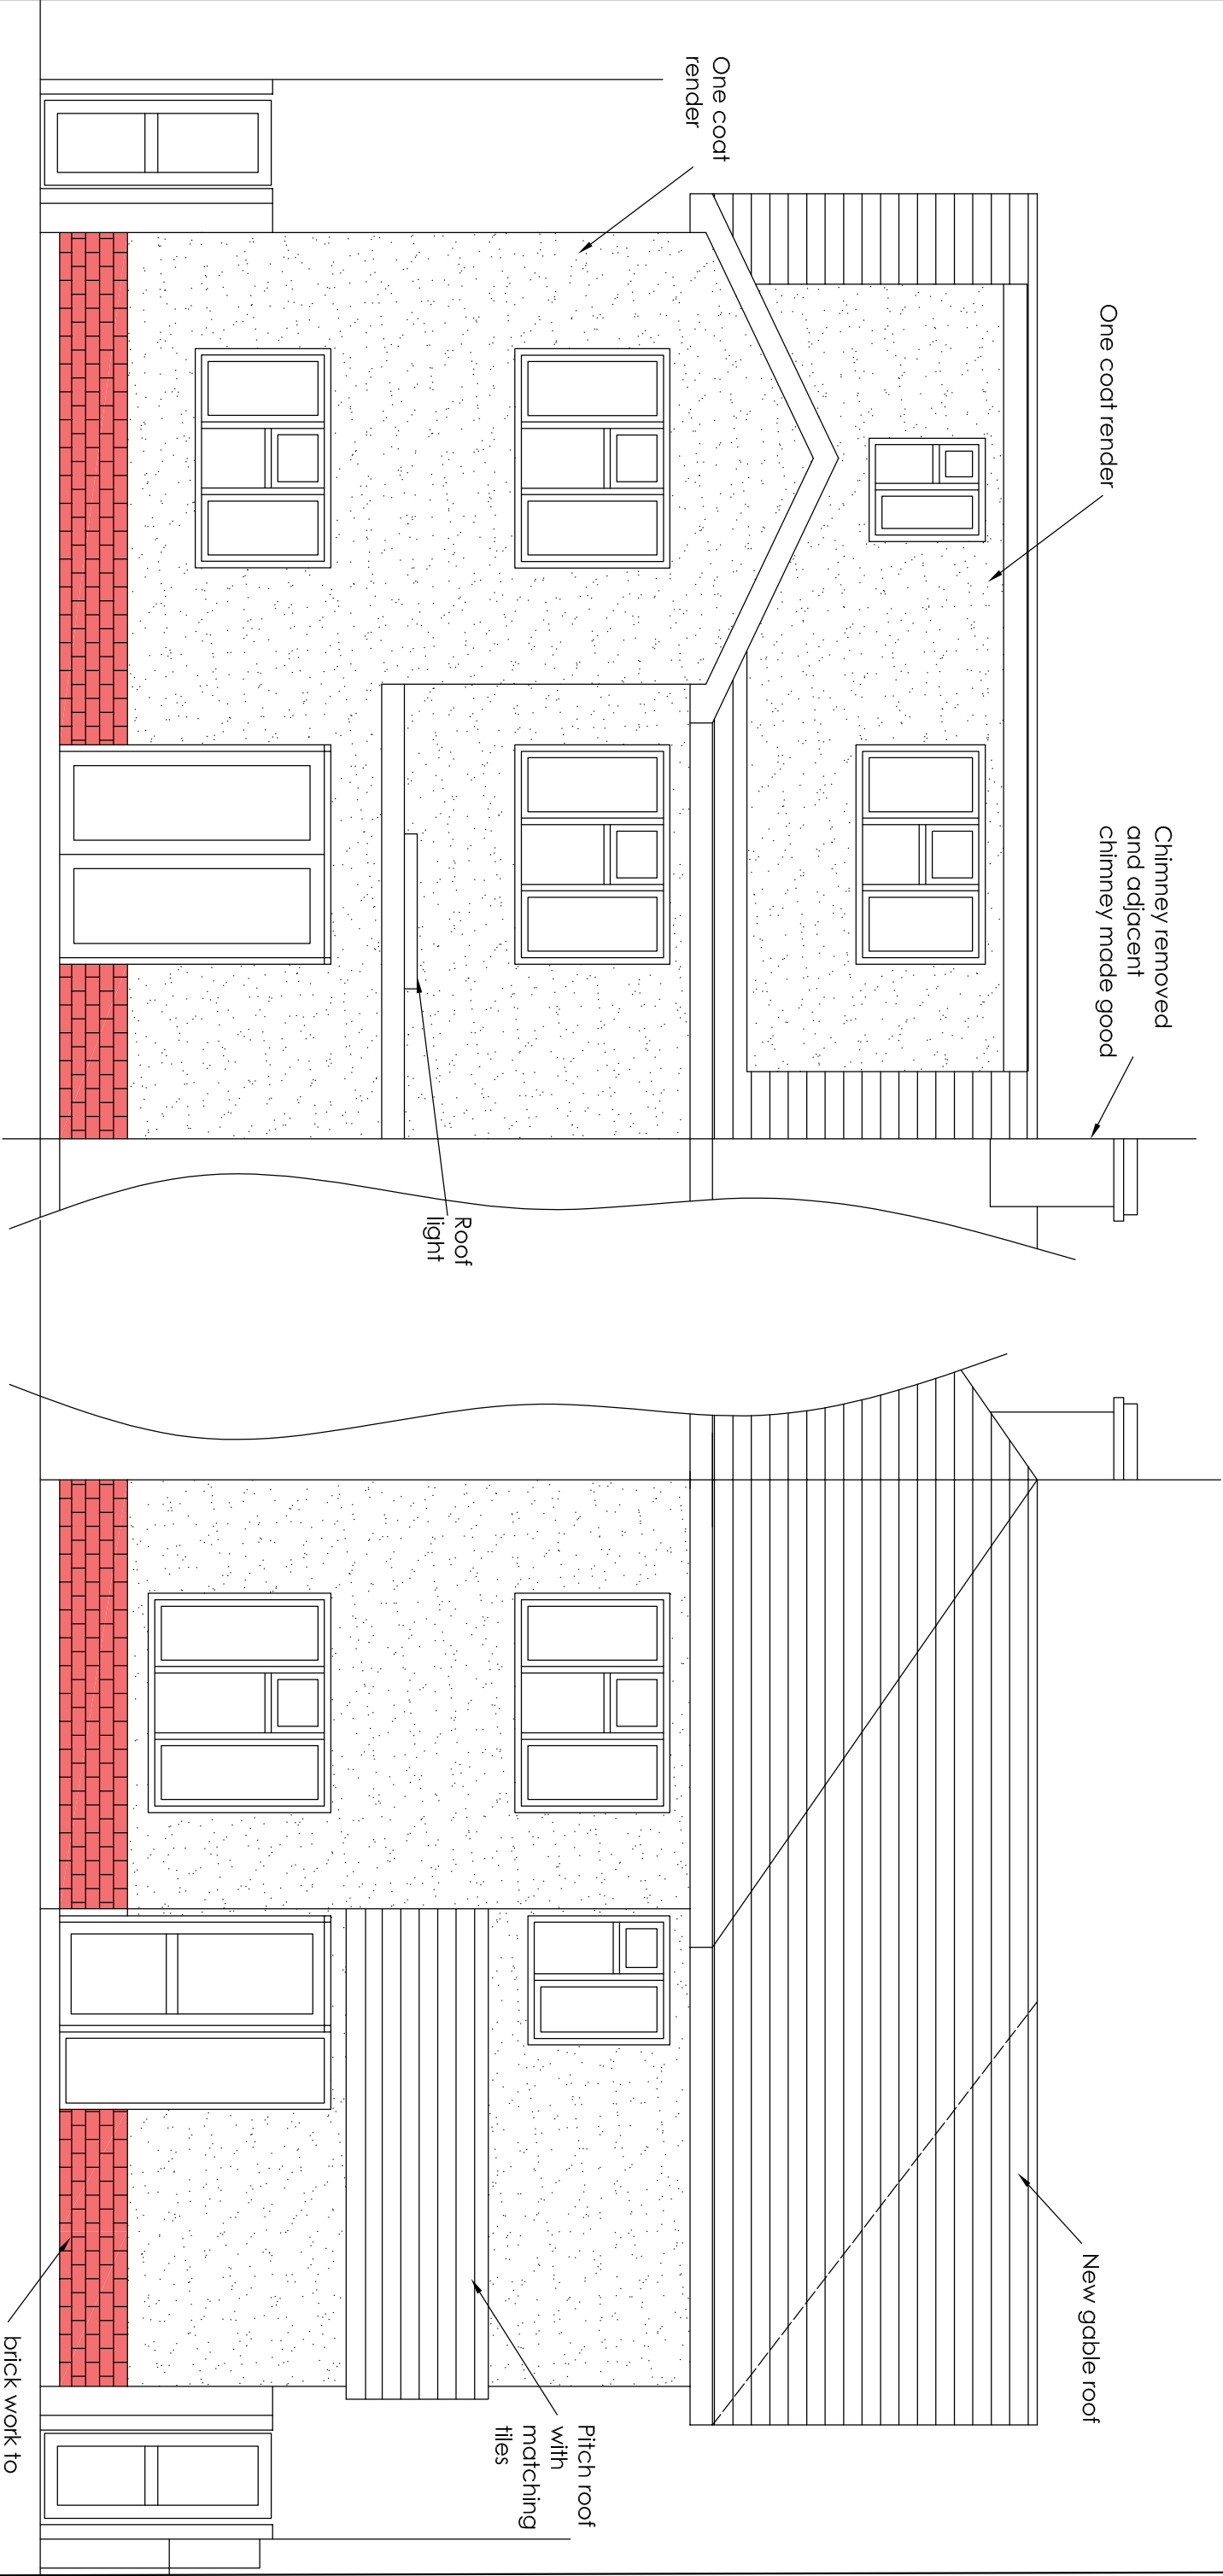

Proposed Rear Elevation

Proposed Front Elevation

Project			Mr A Singh 92 Snelling Av Gravesend Kent DA11 7ER		
			Rear GF & Part FF Extensions, Loft Conversion, Front Porch and Remove Chimney Stacks		
Drawing Title			Proposed Front and Rear Elevations		
A		Add individually annotated		06/11/23	
Rev		Description		Date	
Drawn		Date		Scale	
HC		Sept 2023		1:50	
				Drawing No.	
				92SA/A3/O6A	

H Channa

Picaroons Maidstone Road Platt Kent TN15 8LB
Tel: 07828277909 E-mail: hbechanna@tiscali.co.uk