


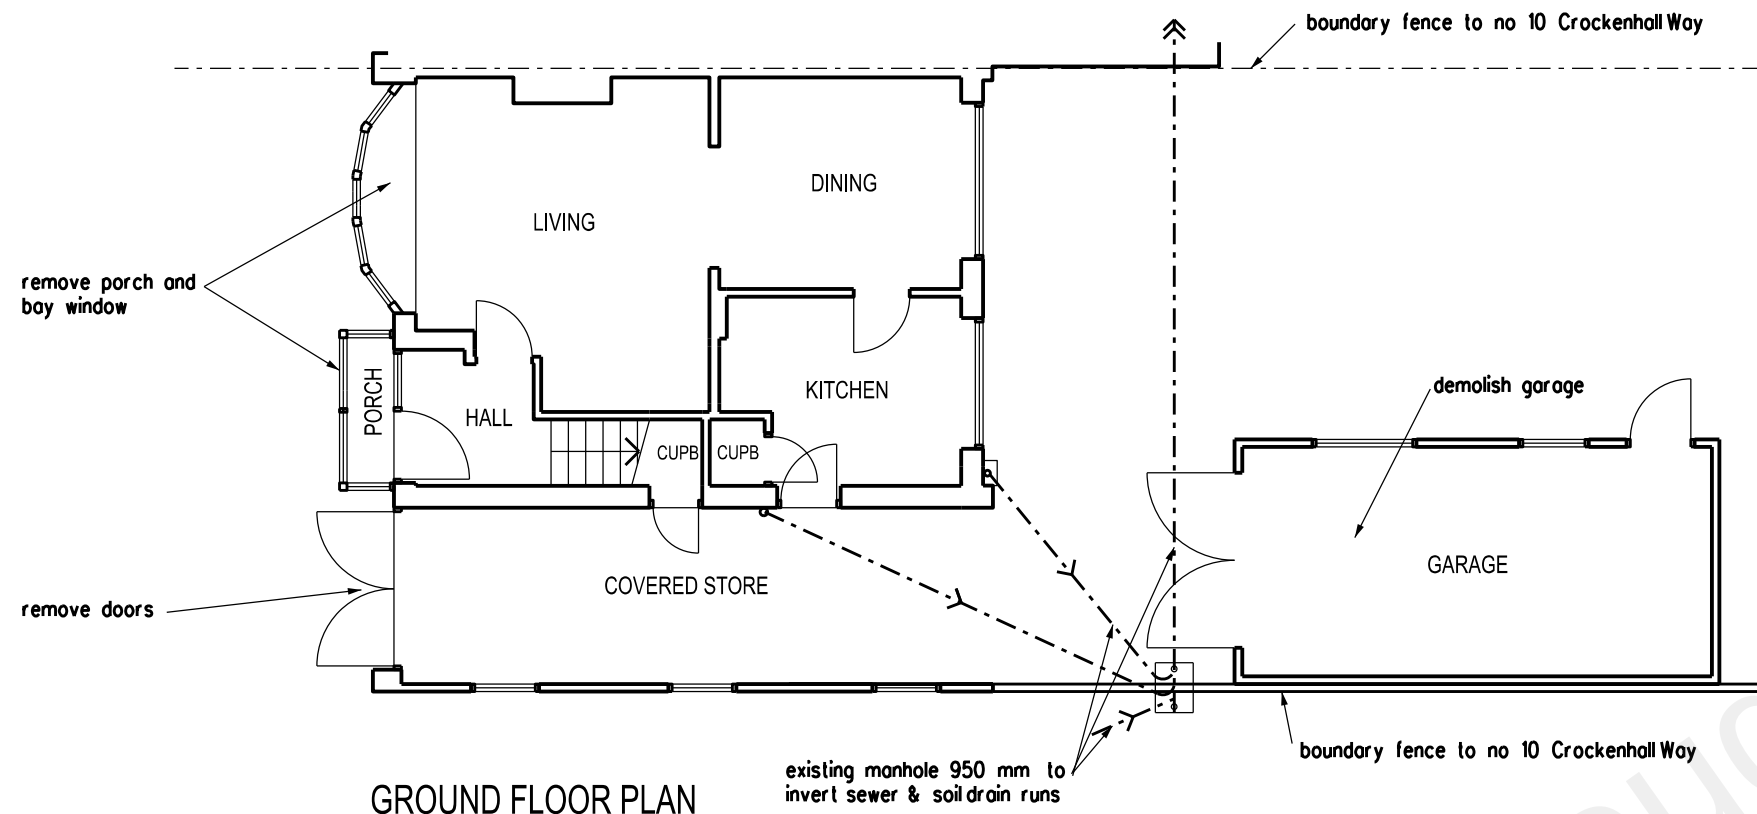


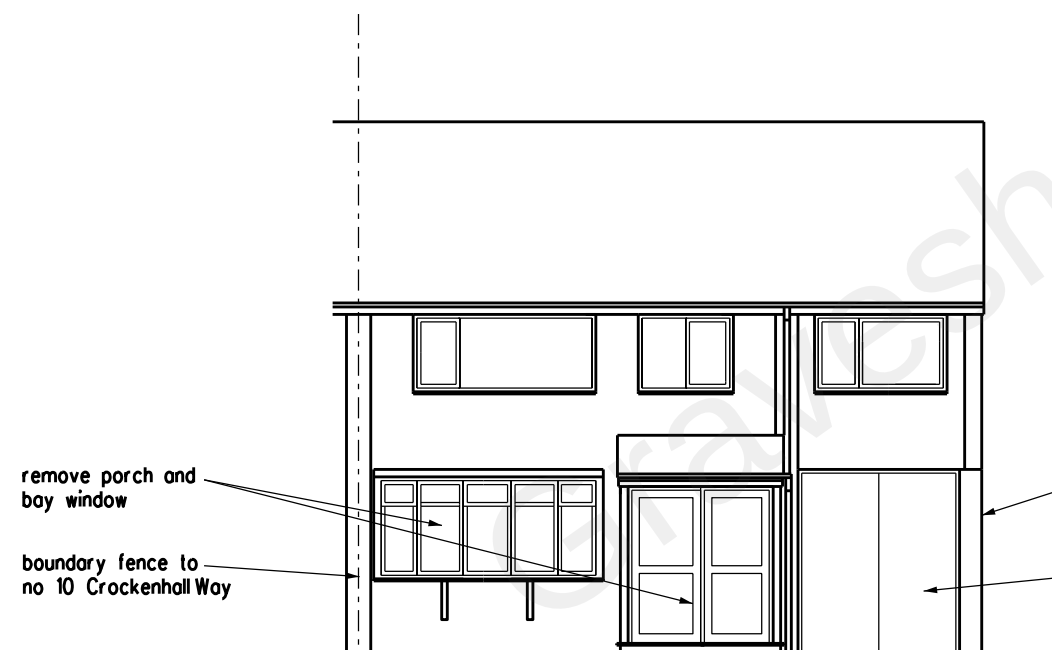

GROUND FLOOR PLAN

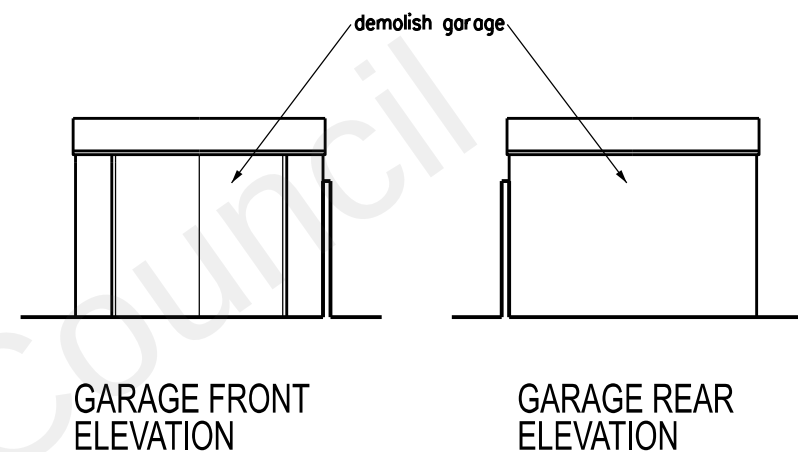

FRONT ELEVATION FACING CROCKENHILL WAY

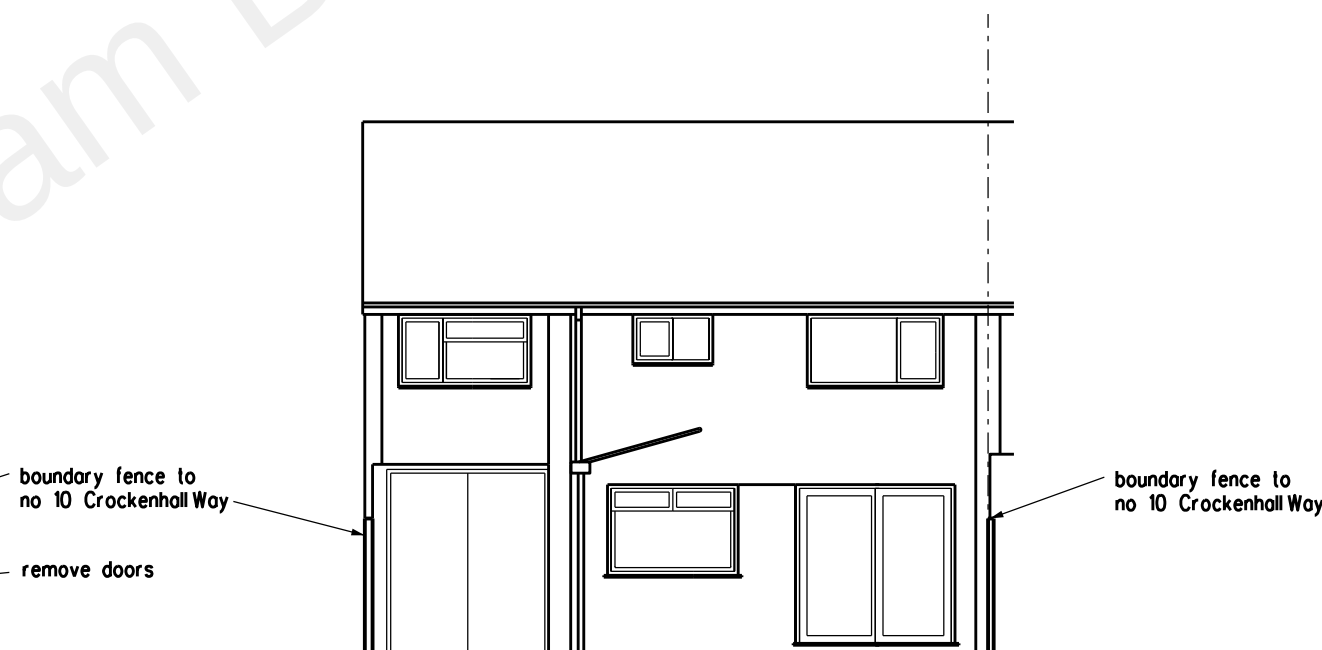

REAR ELEVATION FACING GARDEN

REVISION
ARCHITECT
TA ARCHITECTS
11 JOYDENS WOOD ROAD BEXLEY
KENT DA5 2HS Tel 07905 130591
ta140256@googlemail.com

JOB
PROPOSED GROUND FLOOR
REAR & FRONT EXTENSIONS
AT 10 CROCKENHALL WAY
ISTEAD RISE DA13 9DB

DRAWING
EXISTING GROUND FLOOR
PLAN AND ELEVATIONS

SCALE
1:100 AT A3
DATE
OCT 2021

DRAWING NO.
SK/02

