


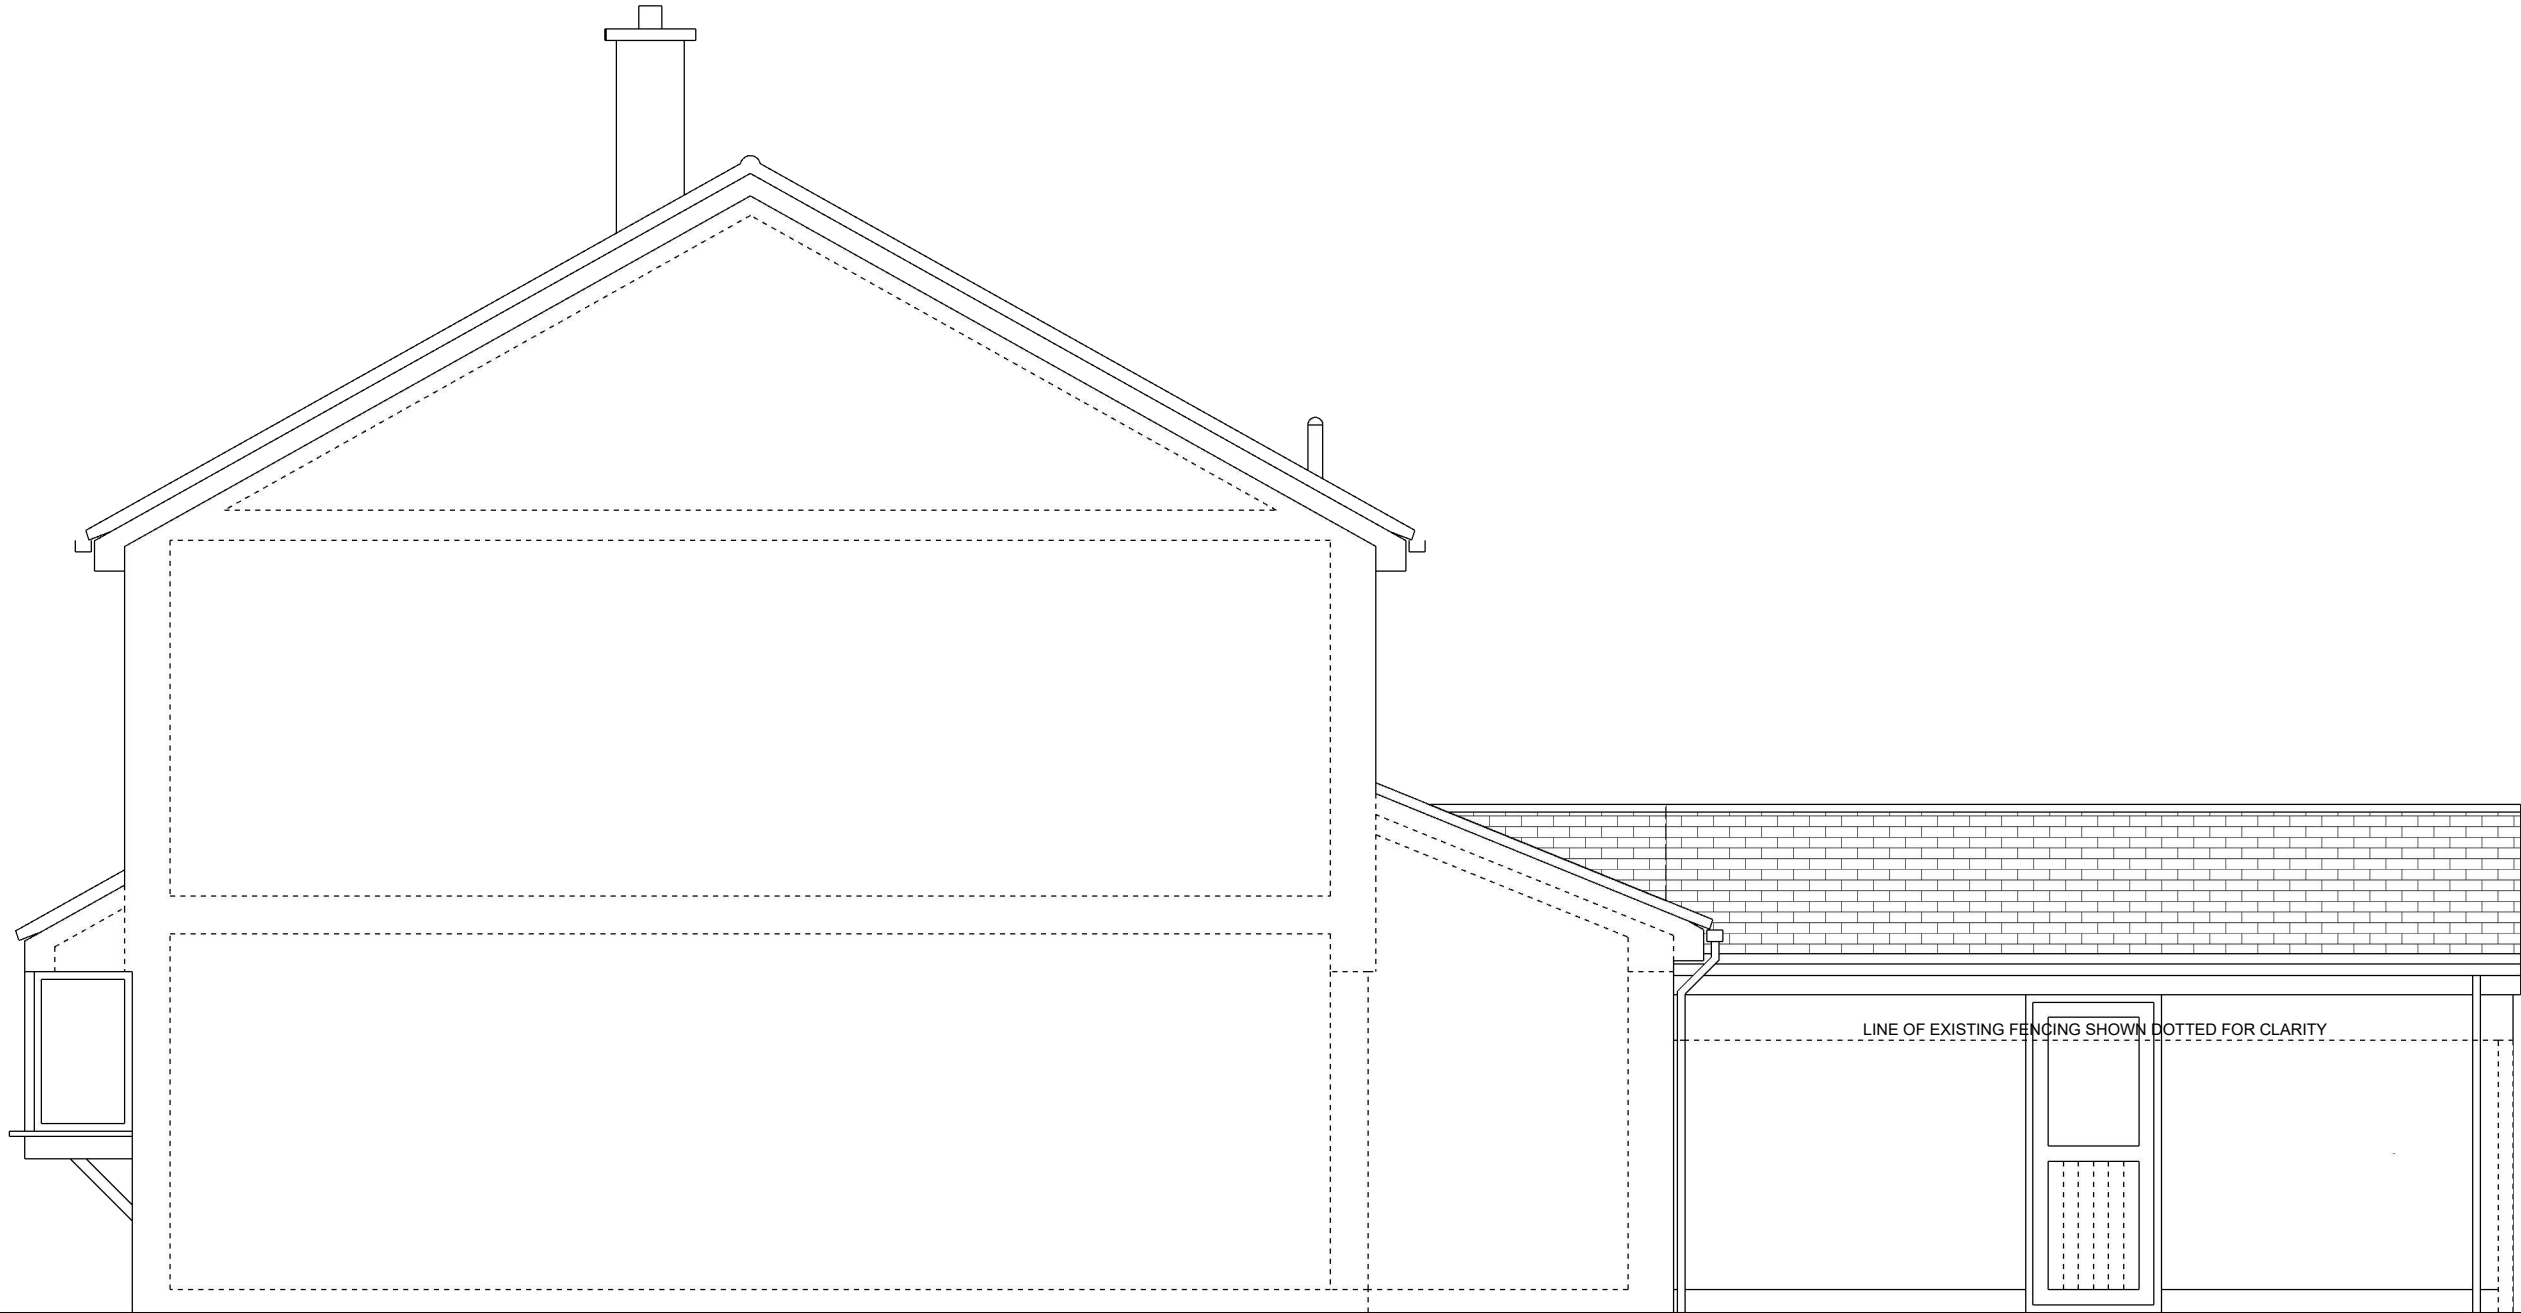

ELEVATION COMPRISES SECTION AT CENTRELINE OF PARTY WALL TO ADJOINING PROPERTY

EXTERNAL MATERIALS

ROOF

PITCHED ROOF TILES TO MATCH EXISTING

EXTERNAL WALL

VERTICAL TILES OVER BRICKWORK TO MATCH EXISTING

EXTERNAL DOORS AND WINDOWS

WHITE RAL9010 TIMBER/METAL/UPVC FRAMED CLEAR/OPAQUE DOUBLE GLAZED TO MATCH EXISTING

RAINWATER AND SANITATION GOODS

BLACK METAL/UPVC TO MATCH EXISTING


Steve Baker **Architect**
78 Pound Road East Peckham Tonbridge Kent TN12 5BJ
18 Hatton Place London EC1M 8RU
T: +44 (0)1622 870275
E: contact@stevebakerarchitect.com
W: www.stevebakerarchitect.com

S	R	Date	Description
			Note - Do not scale from this drawing except for planning application purposes. All dimensions must be checked on site by the contractor and any discrepancies reported immediately.
			© COPYRIGHT 2024 STEVE BAKER ARCHITECT Ordnance Survey. © Crown Copyright 2024. All rights reserved. Supplied by UK Map Centre Licence number 100046957.



RIBA
Chartered Practice

MR and MRS S. BARKER

 

Client:	MR and MRS S. BARKER
Project Title:	11 RYECROFT, GRAVESEND
Status:	PLANNING
Stage:	P
Scale:	1:25/50
Sheet:	A1/A3

Drawing Title:	PROPOSED EAST ELEVATION
Project No:	A25260
Disc:	A
Building:	-
Package:	-
Drawing No:	1132
Revision:	-