




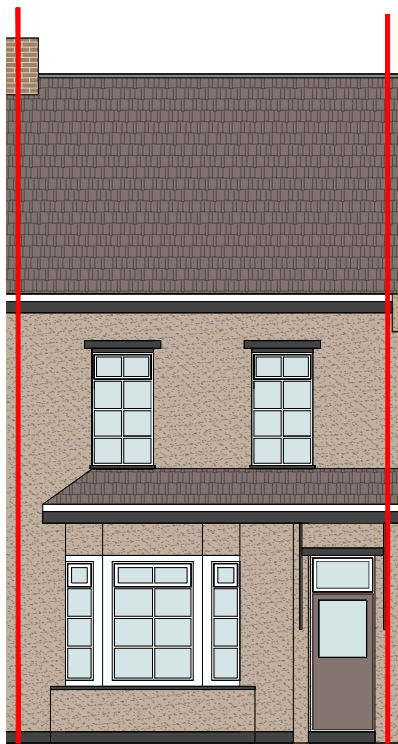


Proposed Front Elevation

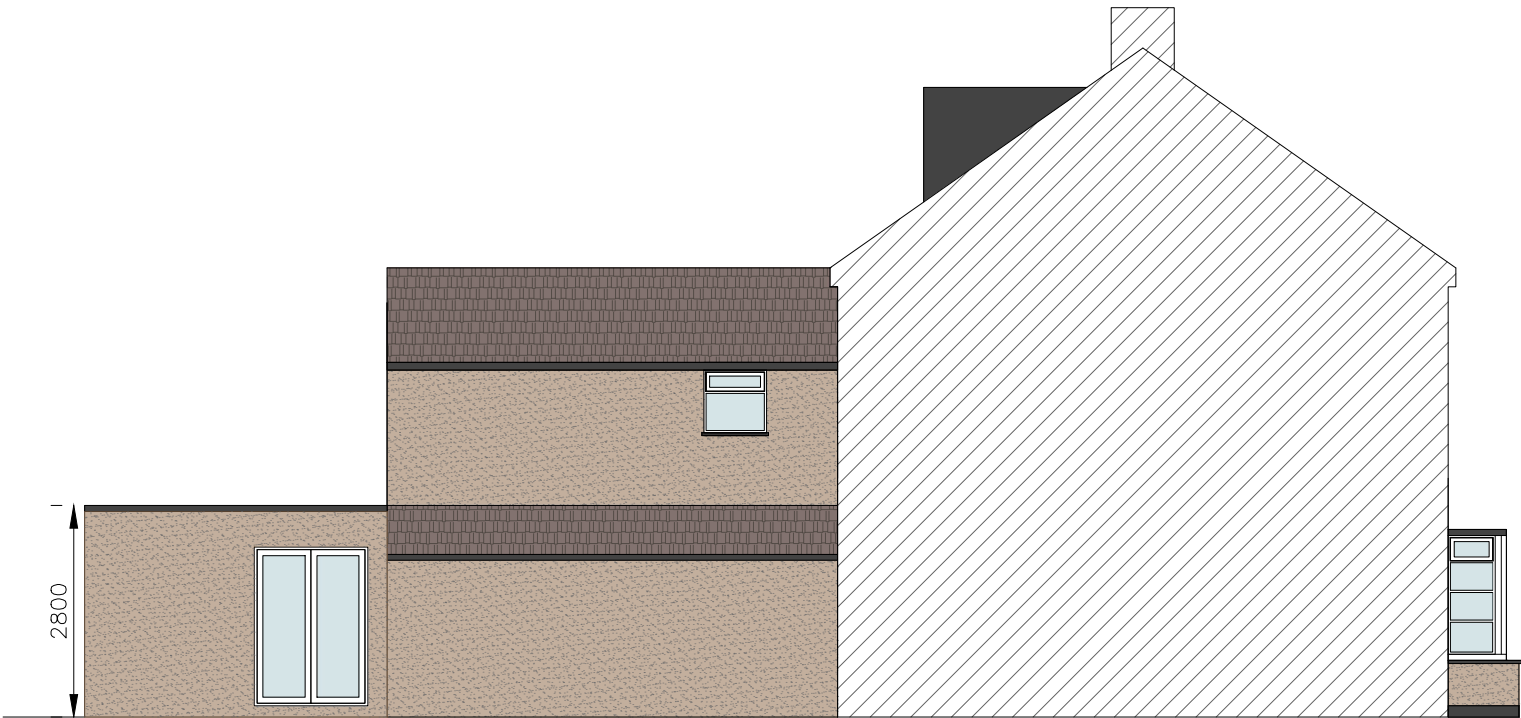

Proposed South Elevation

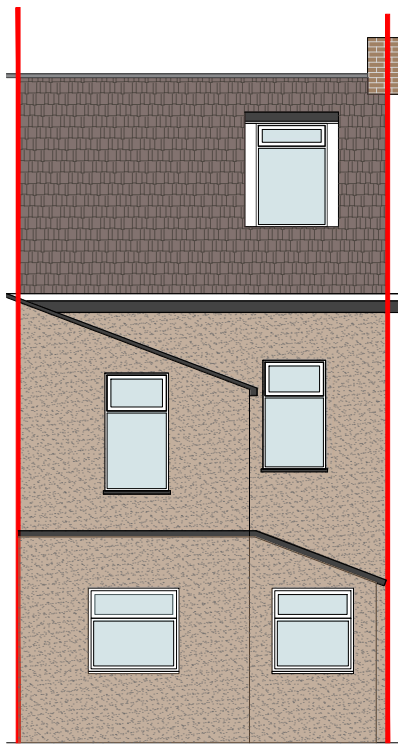

Proposed Rear Elevation

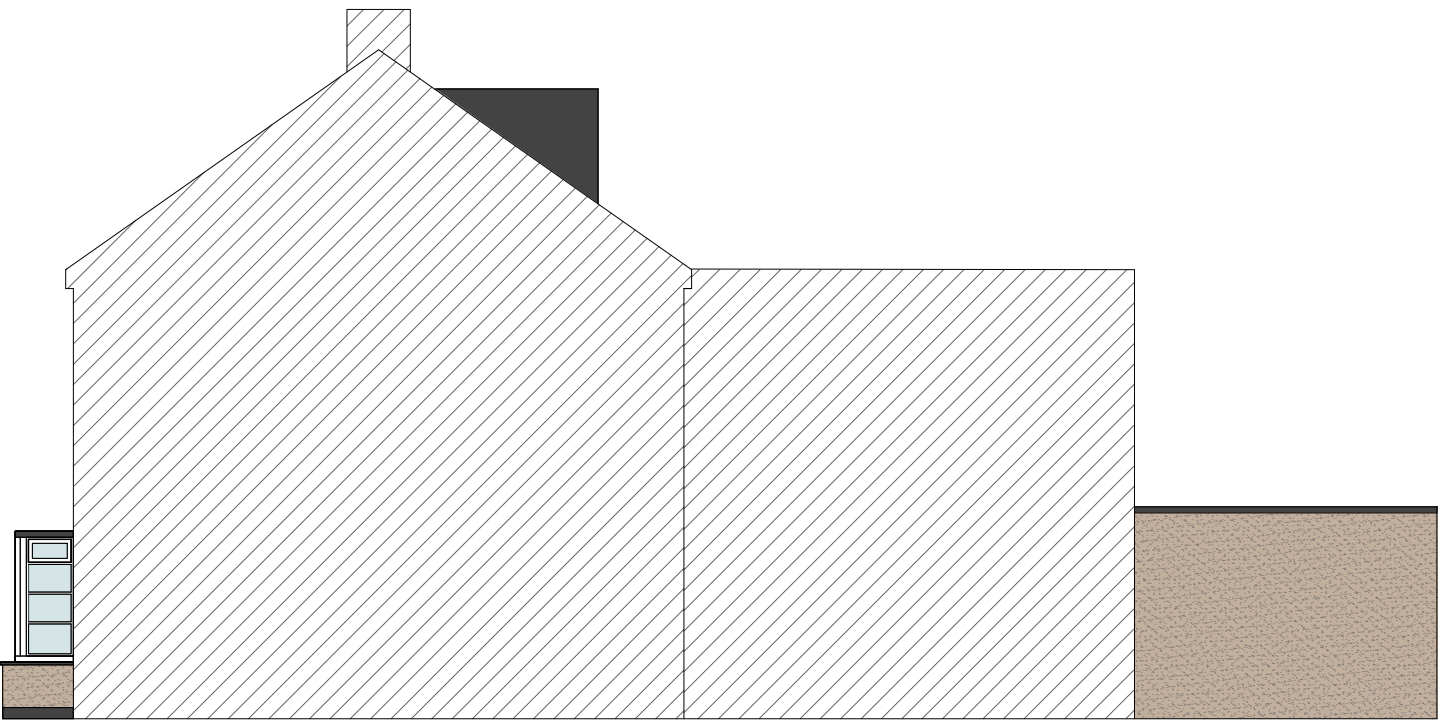

Proposed North Elevation



 e - info@dreamdesigndevelop.co.uk m - 07500444330	Site: 37 Wrotham Road Gravesend DA11 0PN	Title: Proposed Elevations	Scale at A3: 1:100	Date: 04/09/2025
			Drawing no.: 004	Revision: A