


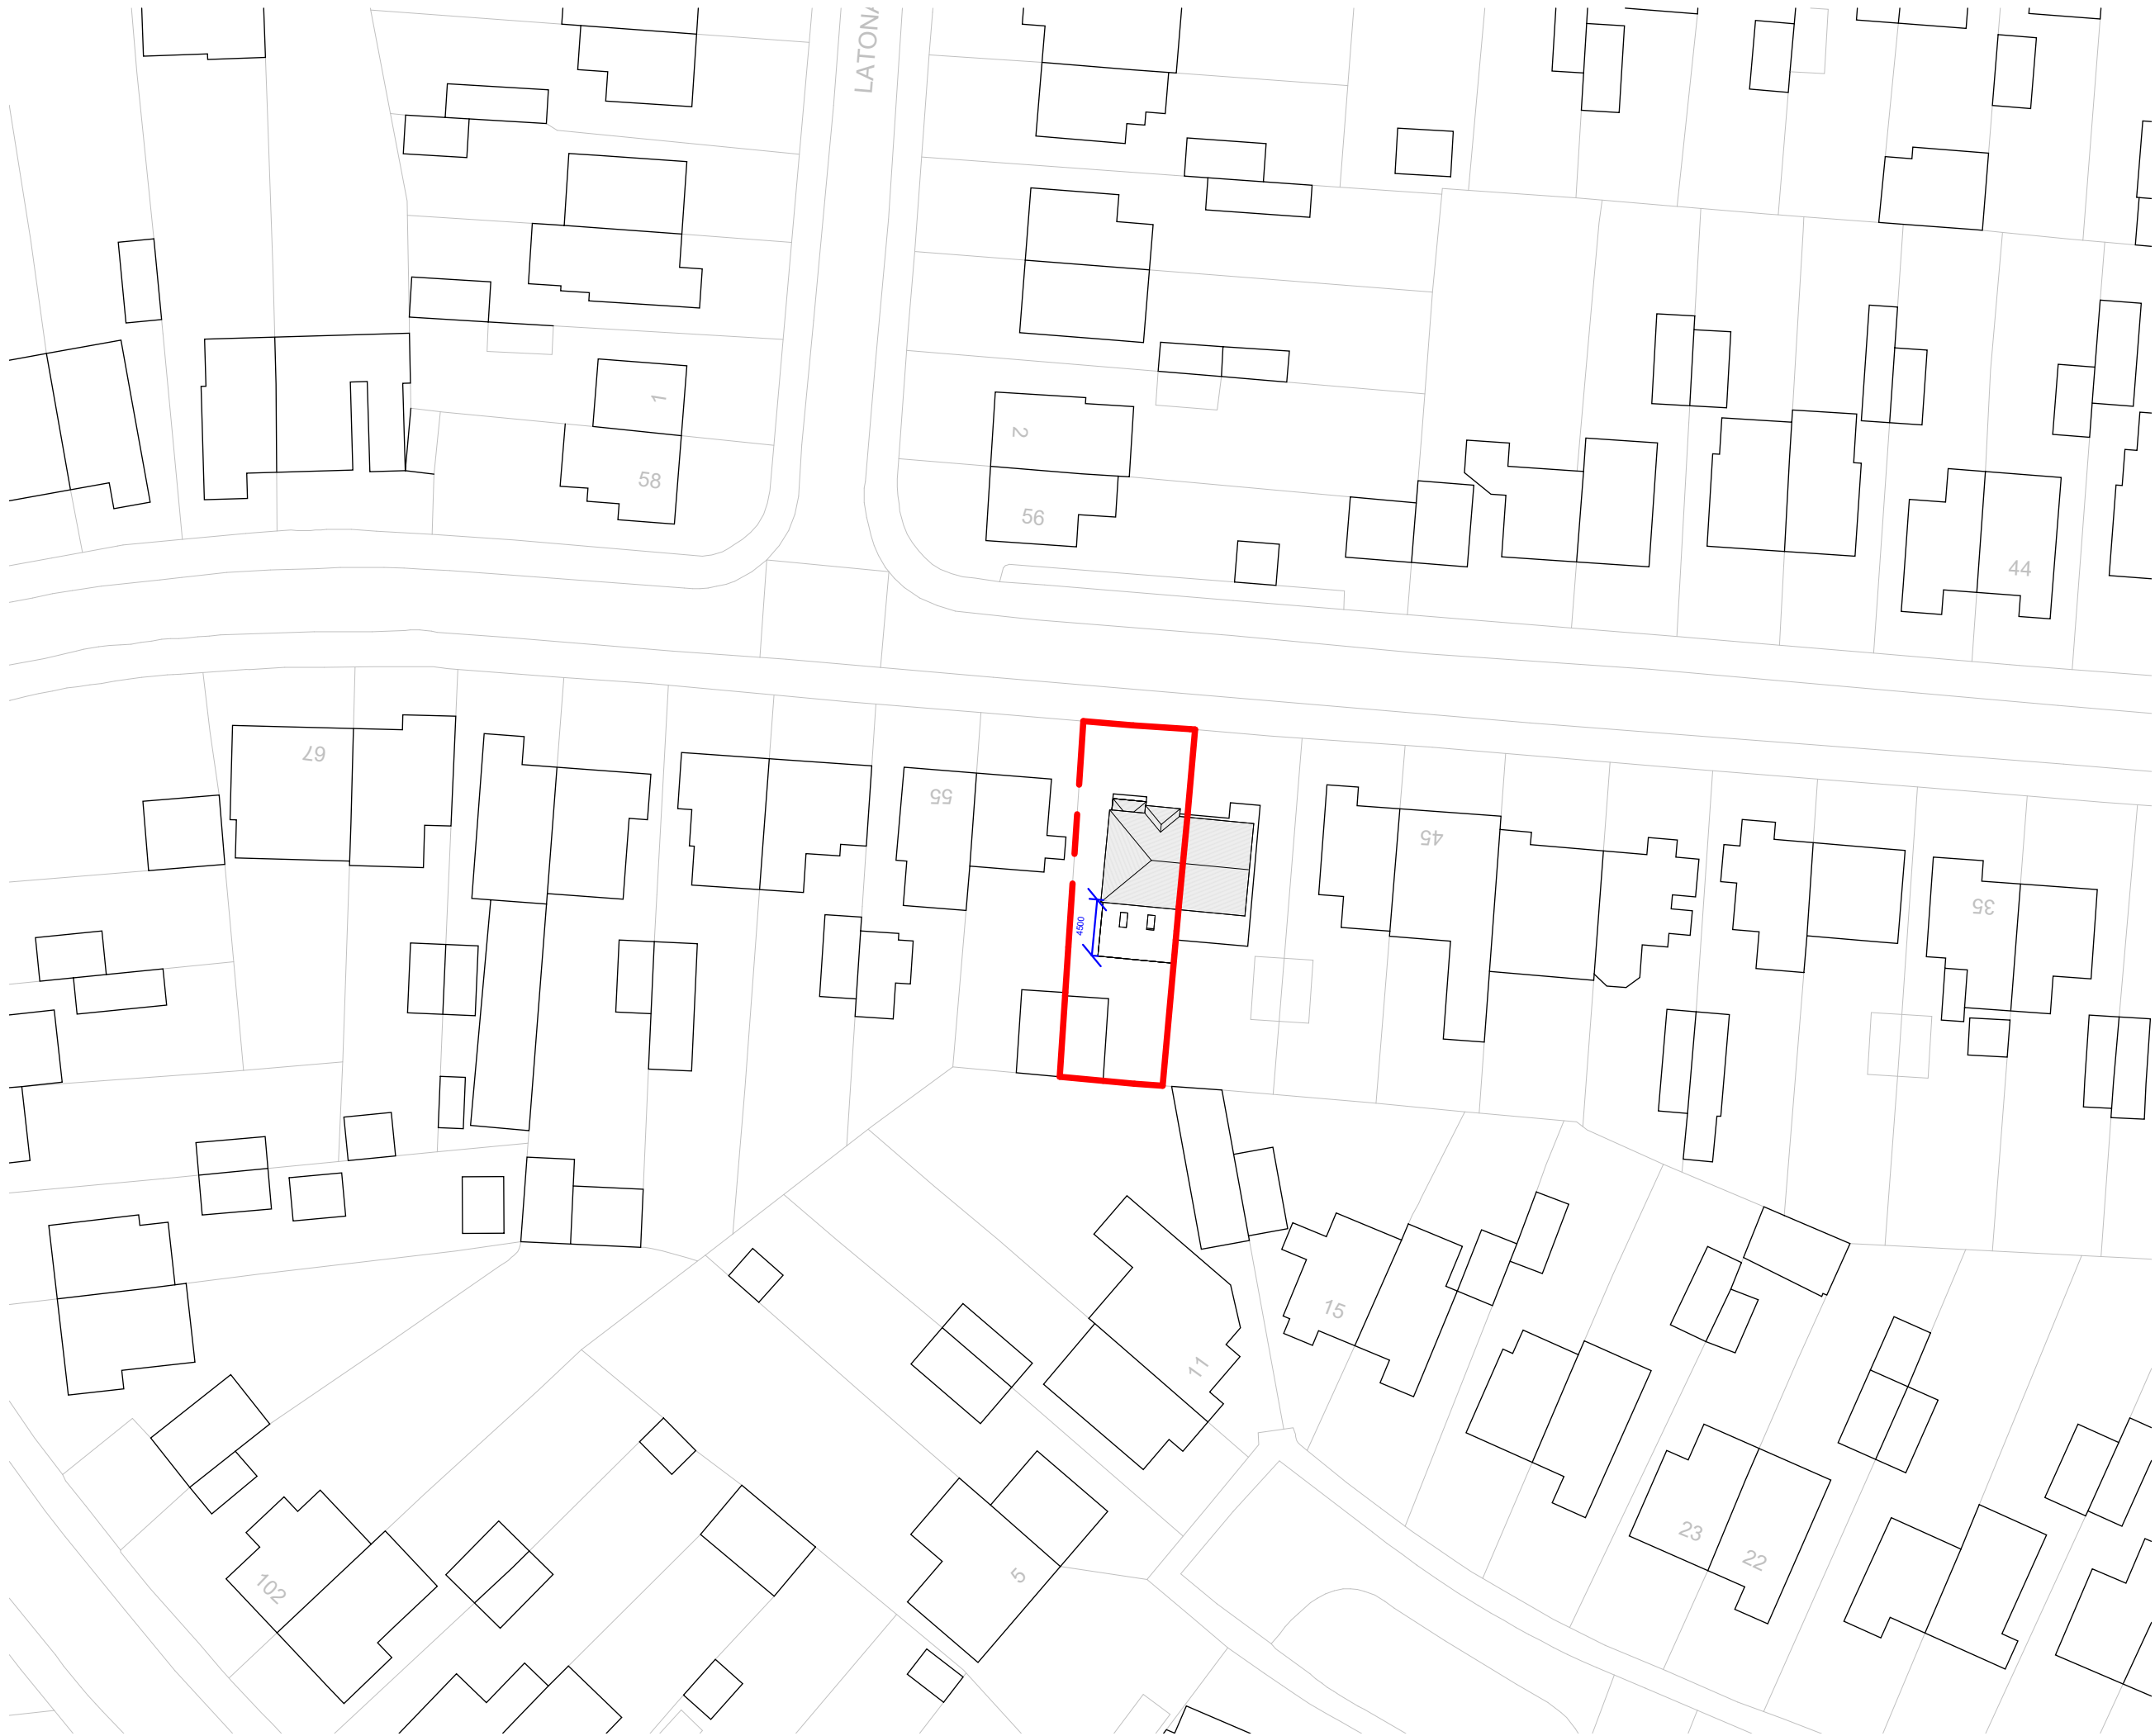

Rev	Type	Issue
1	Draft	09/02/2026
4	Revision 4	04/09/2026

PURPOSE OF ISSUE
Revision 4

DATE OF ISSUE
04/09/2026

REVISION NO.
4

SCALE @ A2
1 : 500

DRAWING NO.
S-200

DRAWING TITLE
SITE PLAN

PROJECT NAME
51 Britannia Drive

124 City Road
London, EC1V 2NX
Tel: +44 (0)203 398 7891
Email: admin@cognition.london

COGNITION
© COPYRIGHT COGNITION 2026

