


No.	Date	Rev. by	Description
P01	03.10.2025	HE	Preliminary Issue
T01	29.10.2025	HE	Coordinated with Structures & Civils
T02	11.11.2025	LP	Coordinated with latest site levels substructure detail references, window & door references added
C01	16.12.2025	LP	Superstructure Construction Issue
C02	10.03.2026	LP	Swift box added and set out.




FRONT ELEVATION

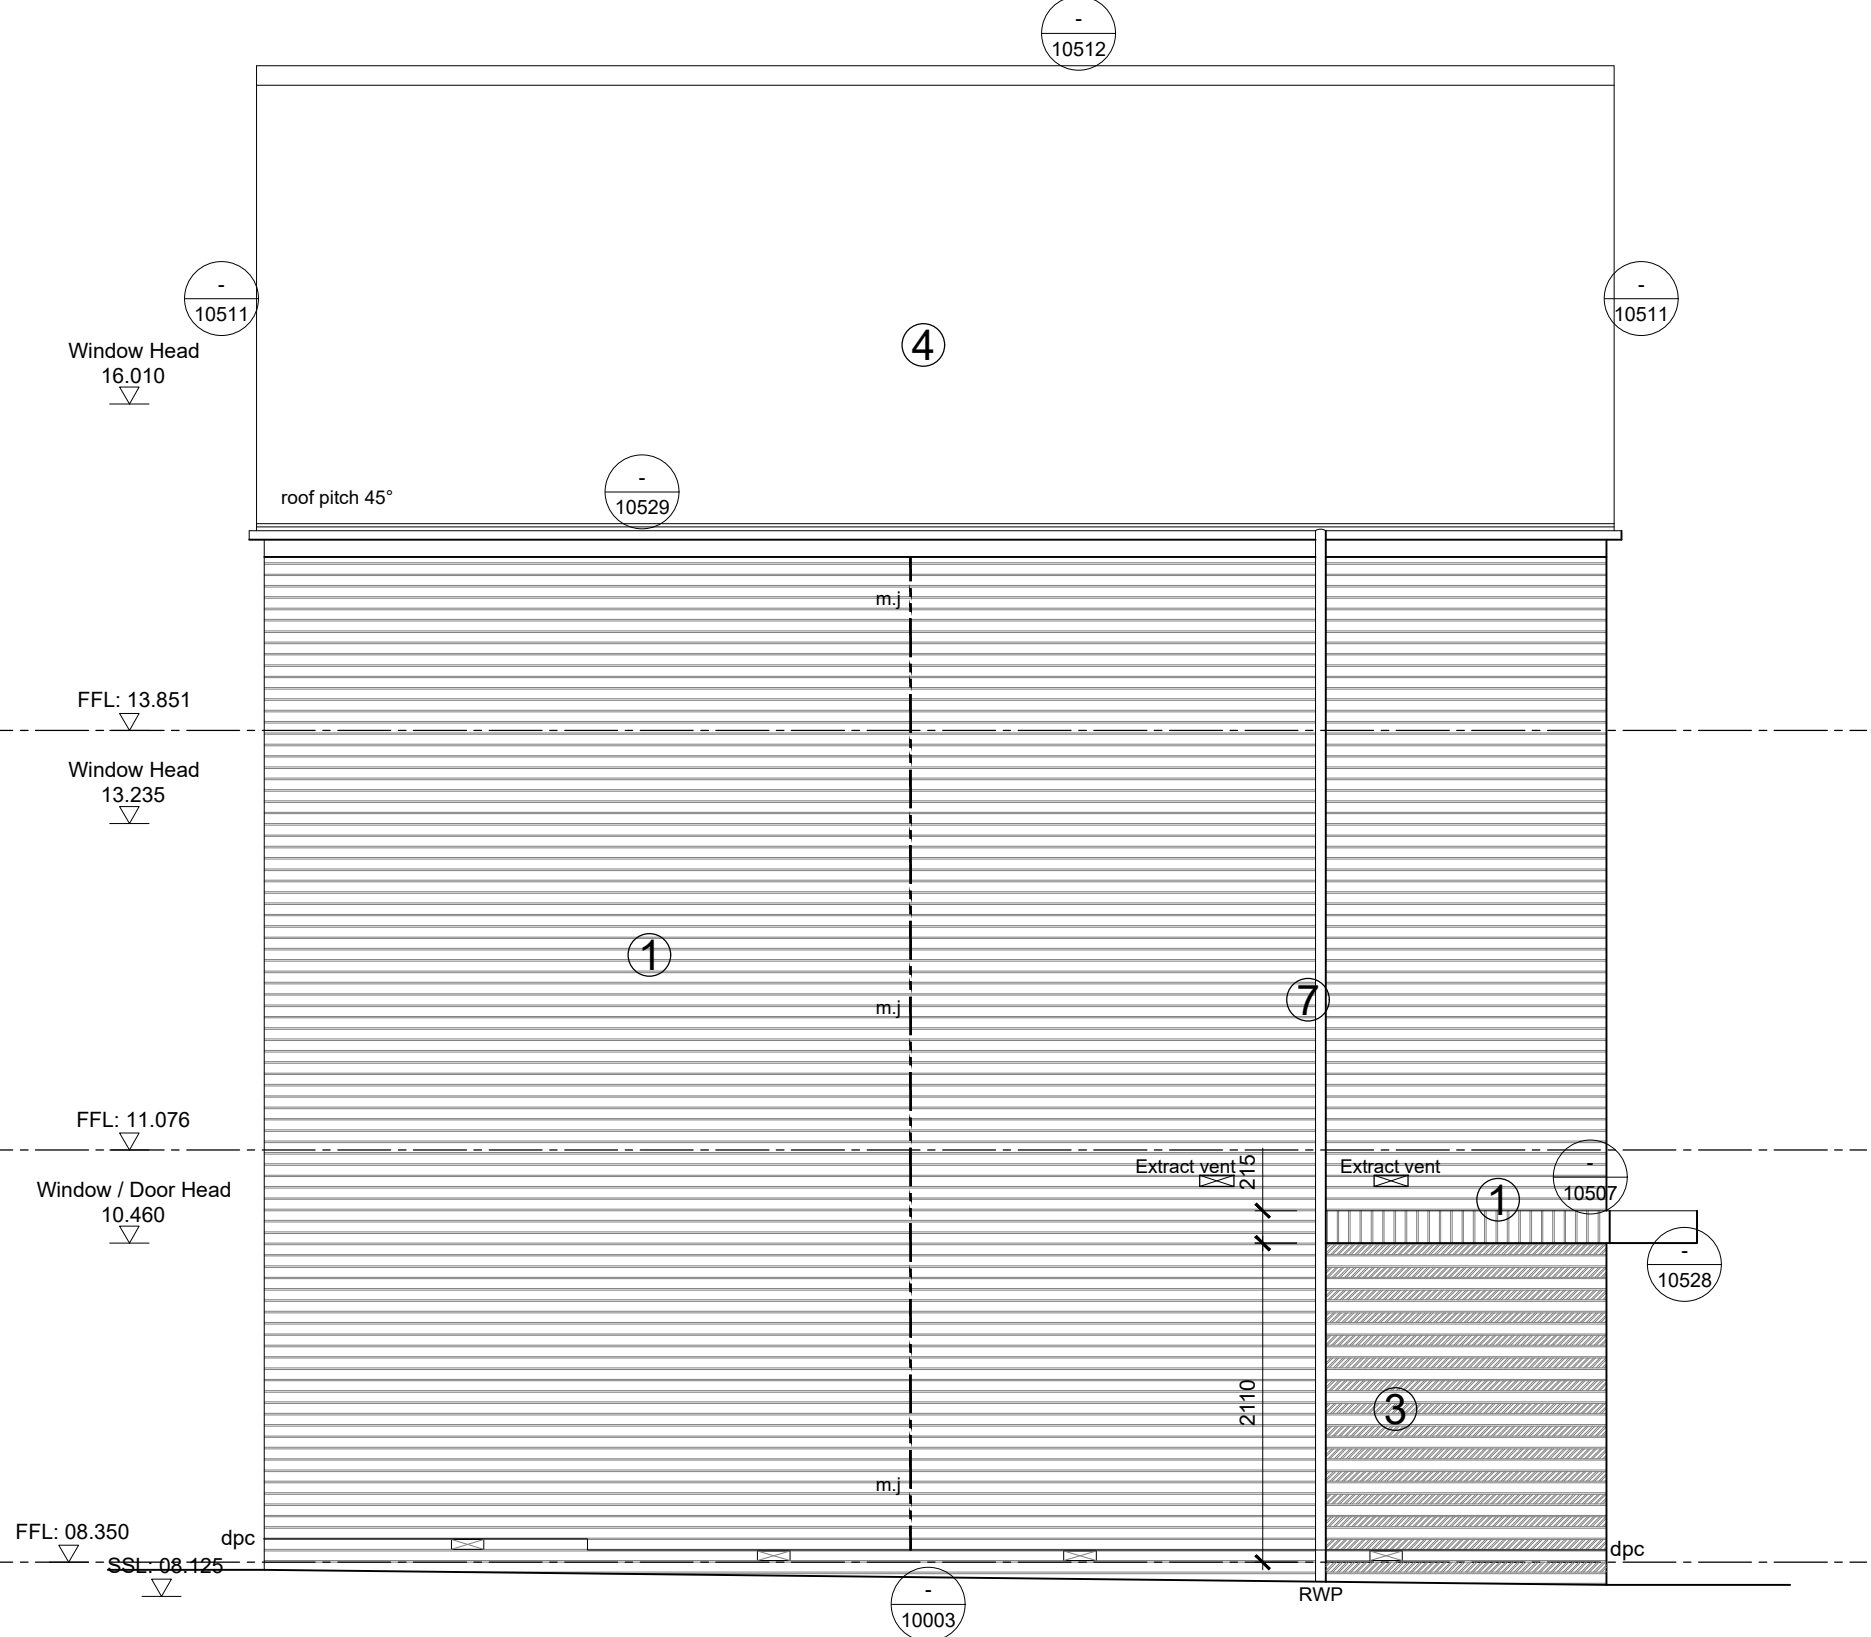

SIDE ELEVATION



REAR ELEVATION

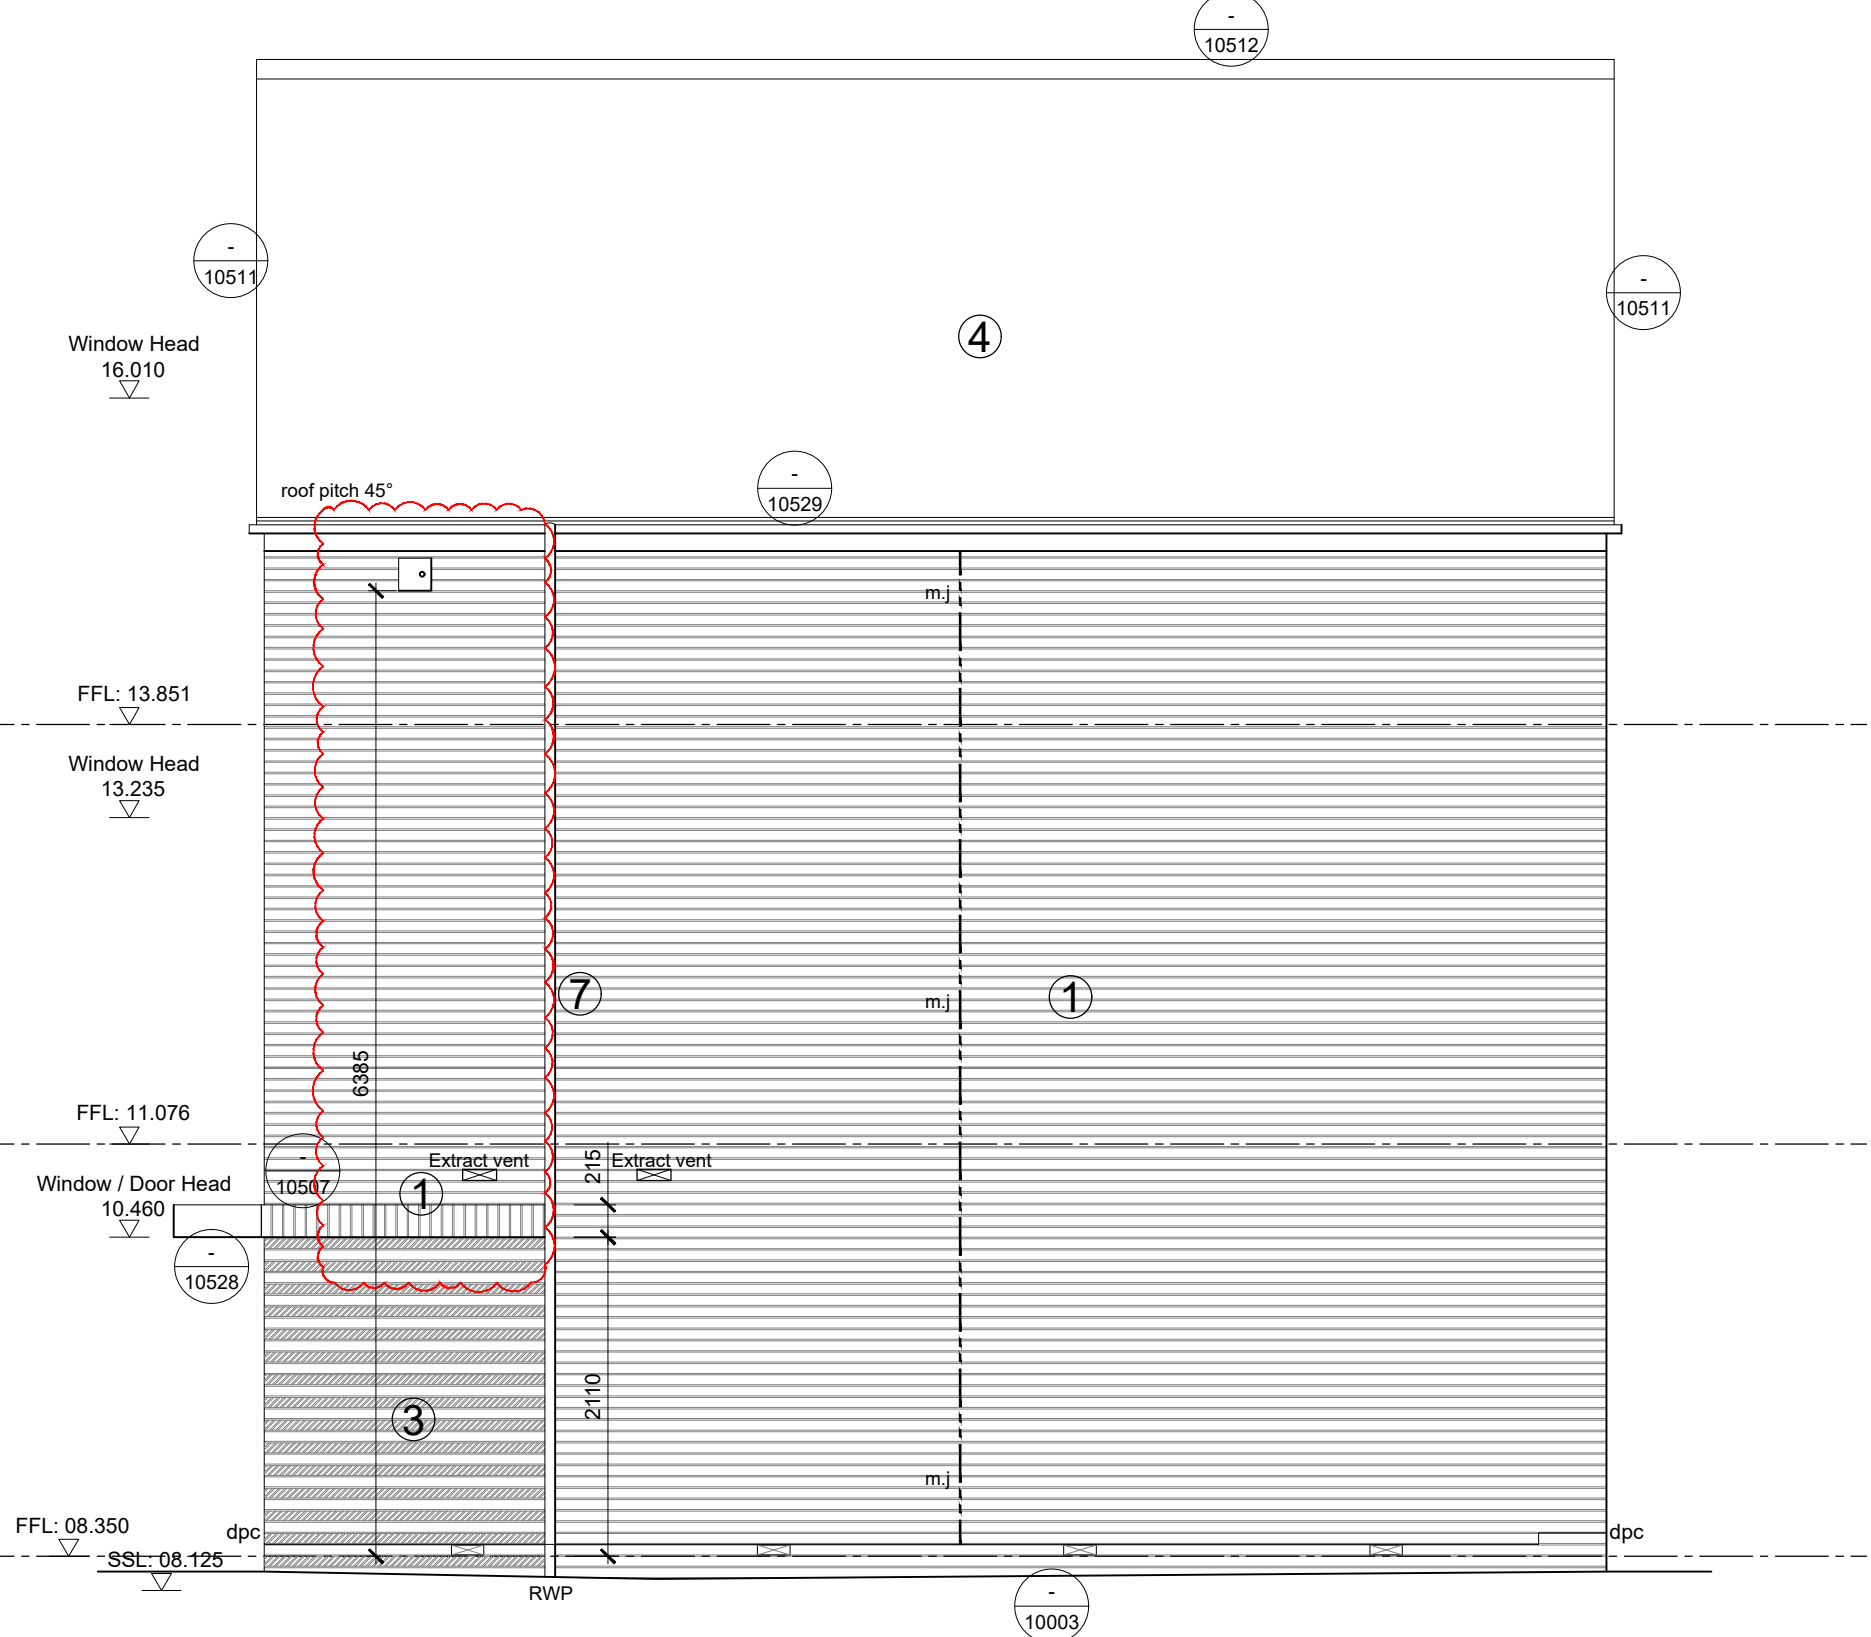

SIDE ELEVATION

KEY TO SYMBOLS ELEVATION

- Indicates position of tile vents
- Cold water bib tap
- Movement joint positions are shown indicatively. Structural engineer to confirm locations
- External door reference
- Window reference
- Windows marked thus to be egress windows
- Indicates location of safety glass
- Indicates obscure glazing
- Detail Drawing Number
- Swift Brick

Materials Key:

- 1 - Brick Type 1: Cream
- 2 - Brick Type 2: White
- 3 - Alternating courses of brick type 1 and 2 (terminating at top in brick type 2)
- 4 - Charcoal Grey Roof Tile
- 5 - UPVC Windows and Doors - Black
- 6 - GRP Front Doors - Black
- 7 - Black Rainwater Goods

Refer to Materials Schedule for specified items

