


No.	Date	Rev. by	Description
T01	29.10.2025	HE	Coordinated with Structures & Civils
T02	11.11.2025	LP	Coordinated with latest site levels substructure detail references, window & door references added
C01	17.12.2025	LP	Superstructure Construction Issue
C02	10.03.2026	LP	Swift box added and set out.

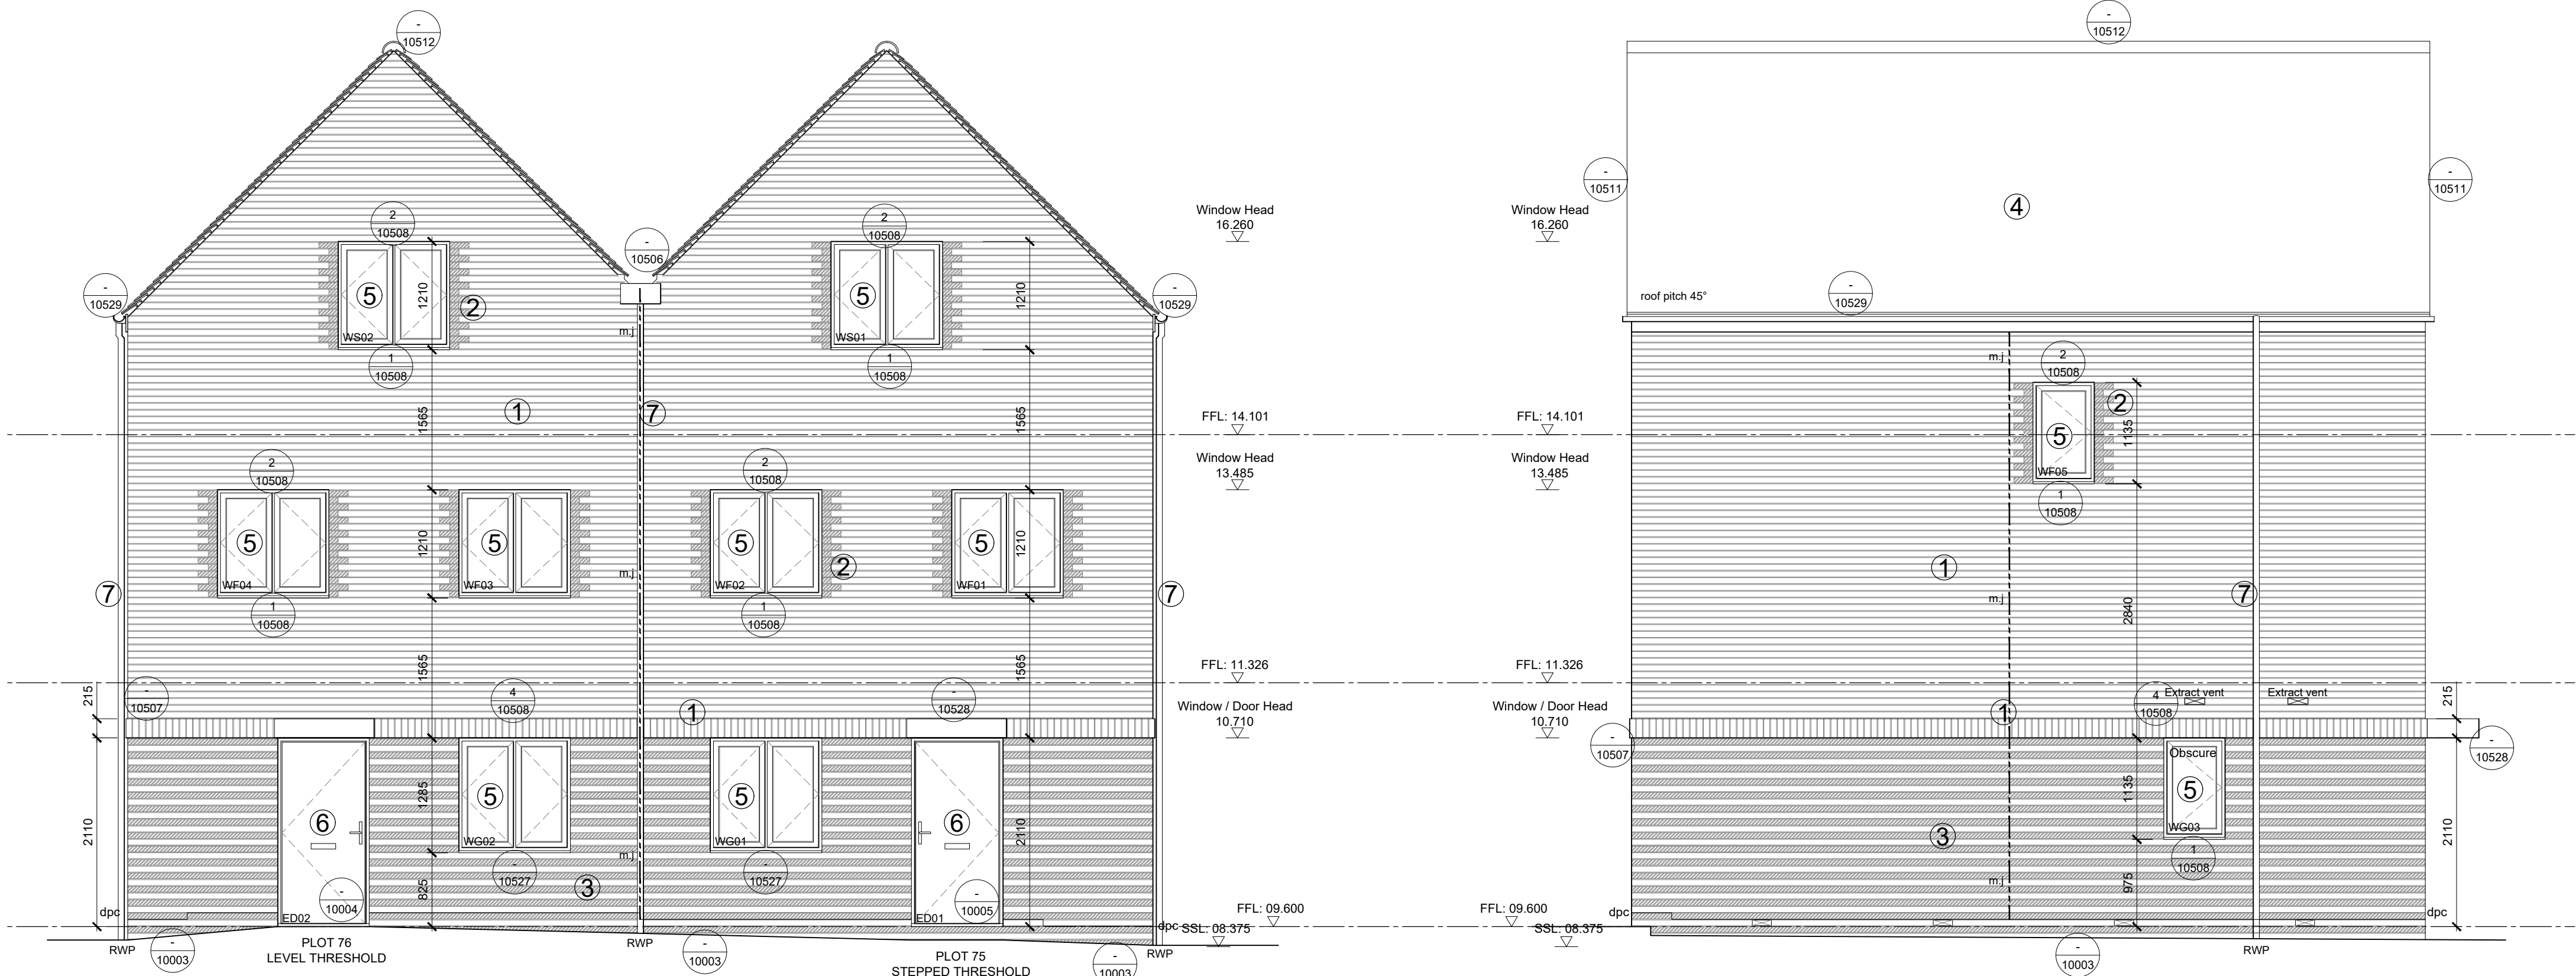


FRONT ELEVATION

SIDE ELEVATION

KEY TO SYMBOLS ELEVATION

- Indicates position of tile vents
- Cold water bib tap
- Movement Joint positions are shown indicatively. Structural engineer to confirm locations
- External door reference
- Window reference
- Windows marked thus to be egress windows
- Indicates location of safety glass
- Indicates obscure glazing
- Detail Drawing Number
- Swift Brick

- Materials Key:
- 1 - Brick Type 1: Cream
 - 2 - Brick Type 2: White
 - 3 - Alternating courses of brick type 1 and 2 (terminating at top in brick type 2)
 - 4 - Charcoal Grey Roof Tile
 - 5 - UPVC Windows and Doors - Black
 - 6 - GRP Front Doors - Black
 - 7 - Black Rainwater Goods
- Refer to Materials Schedule for specified items

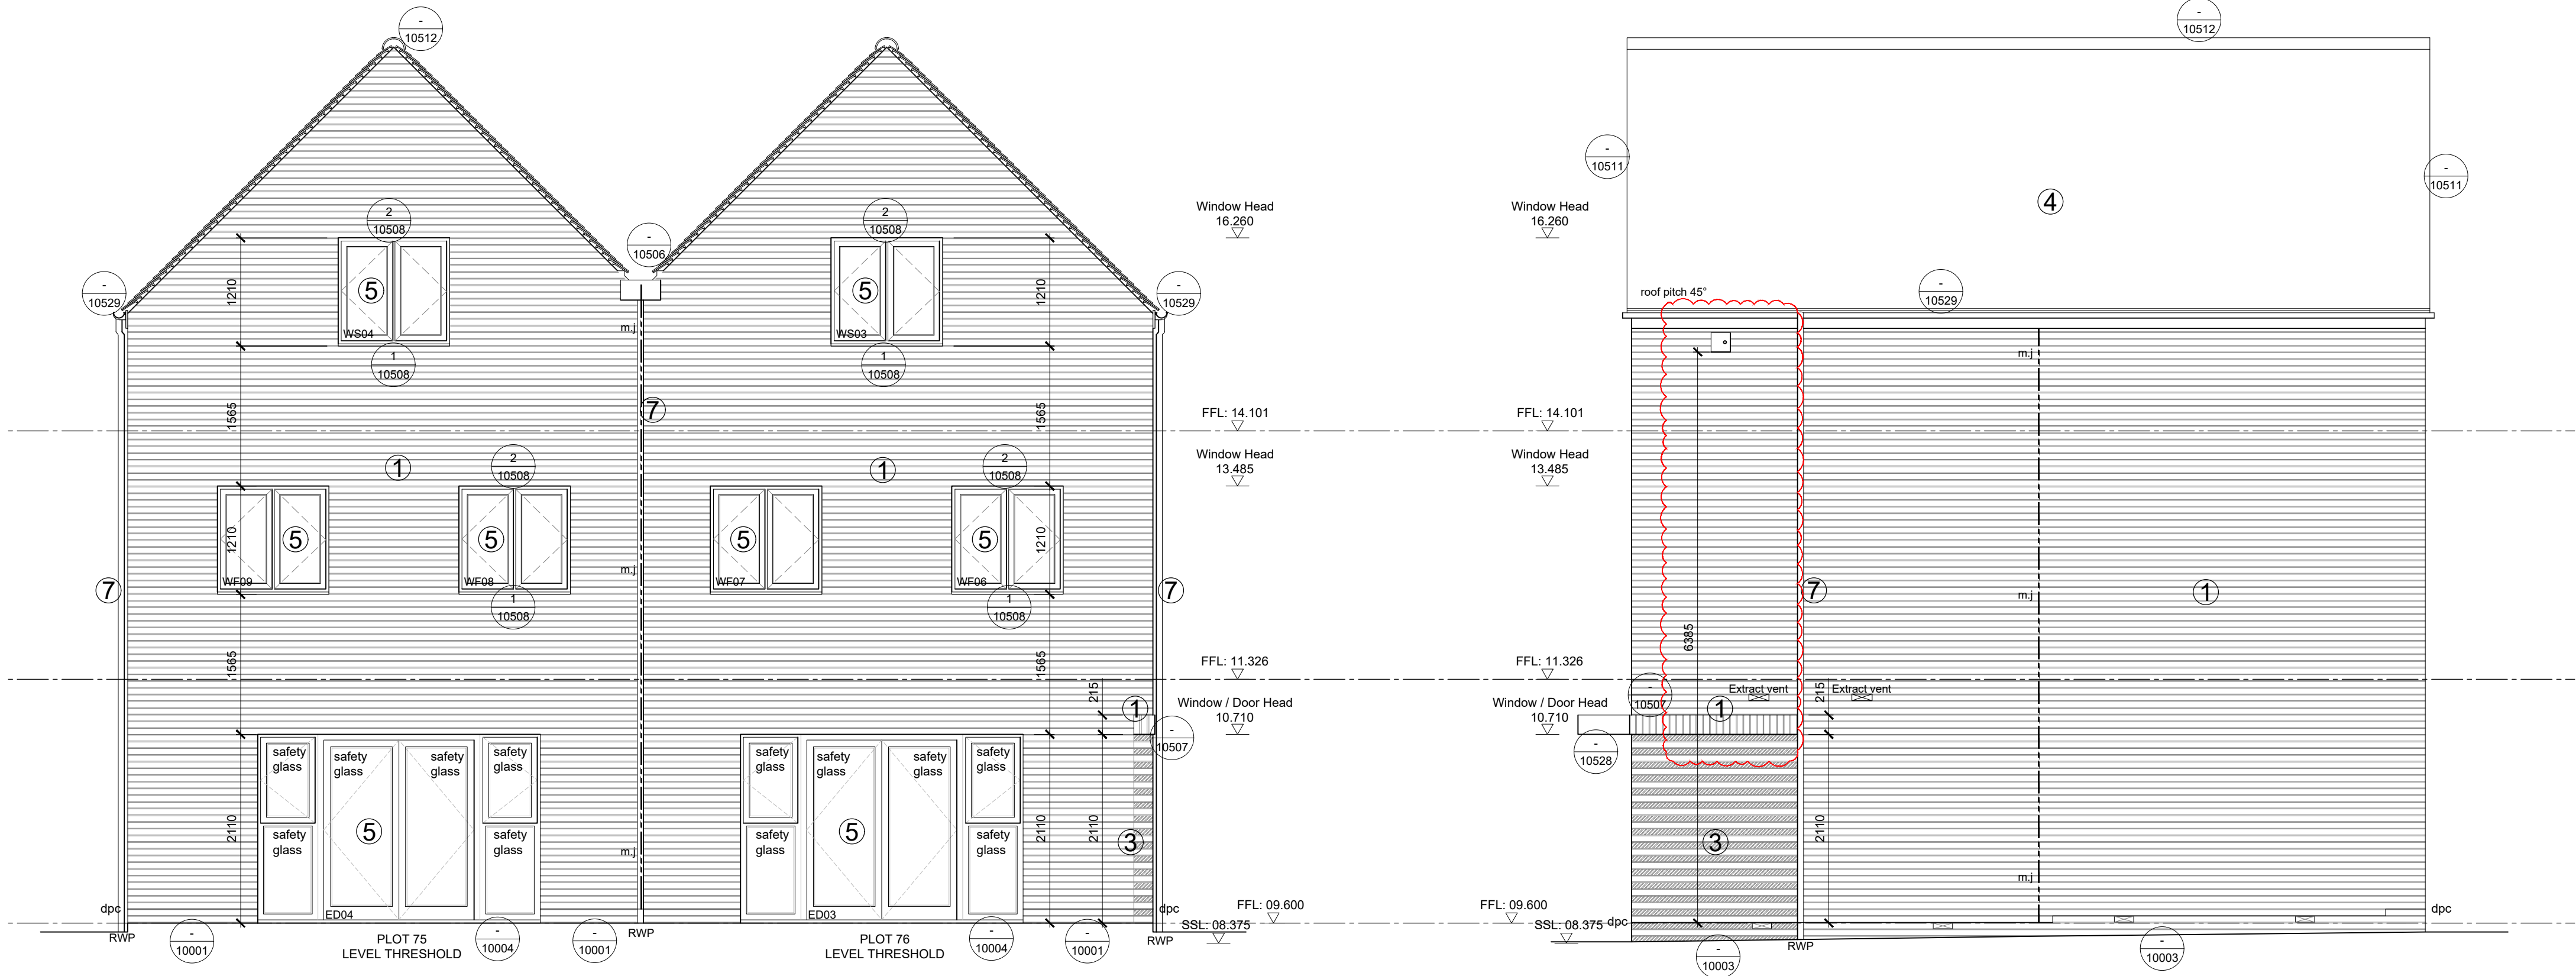

REAR ELEVATION

SIDE ELEVATION

CLAGUE ARCHITECTS

www.clague.co.uk 01227 762 060 info@clague.co.uk

Client
Hill Residential

Project Title
Proposed Residential Development
Milton Place
Gravesend
Kent

Drawing Description
Plot 75 & 76
House Type - H3 (Walbury)
Elevations

Scale Date Created Checked
1:50 @ A1 September 2025 LB

Drawing Status

CONSTRUCTION

Drawing Number Revision

MPG-CLA-H3-ZZ-D-A-09800 C02

