



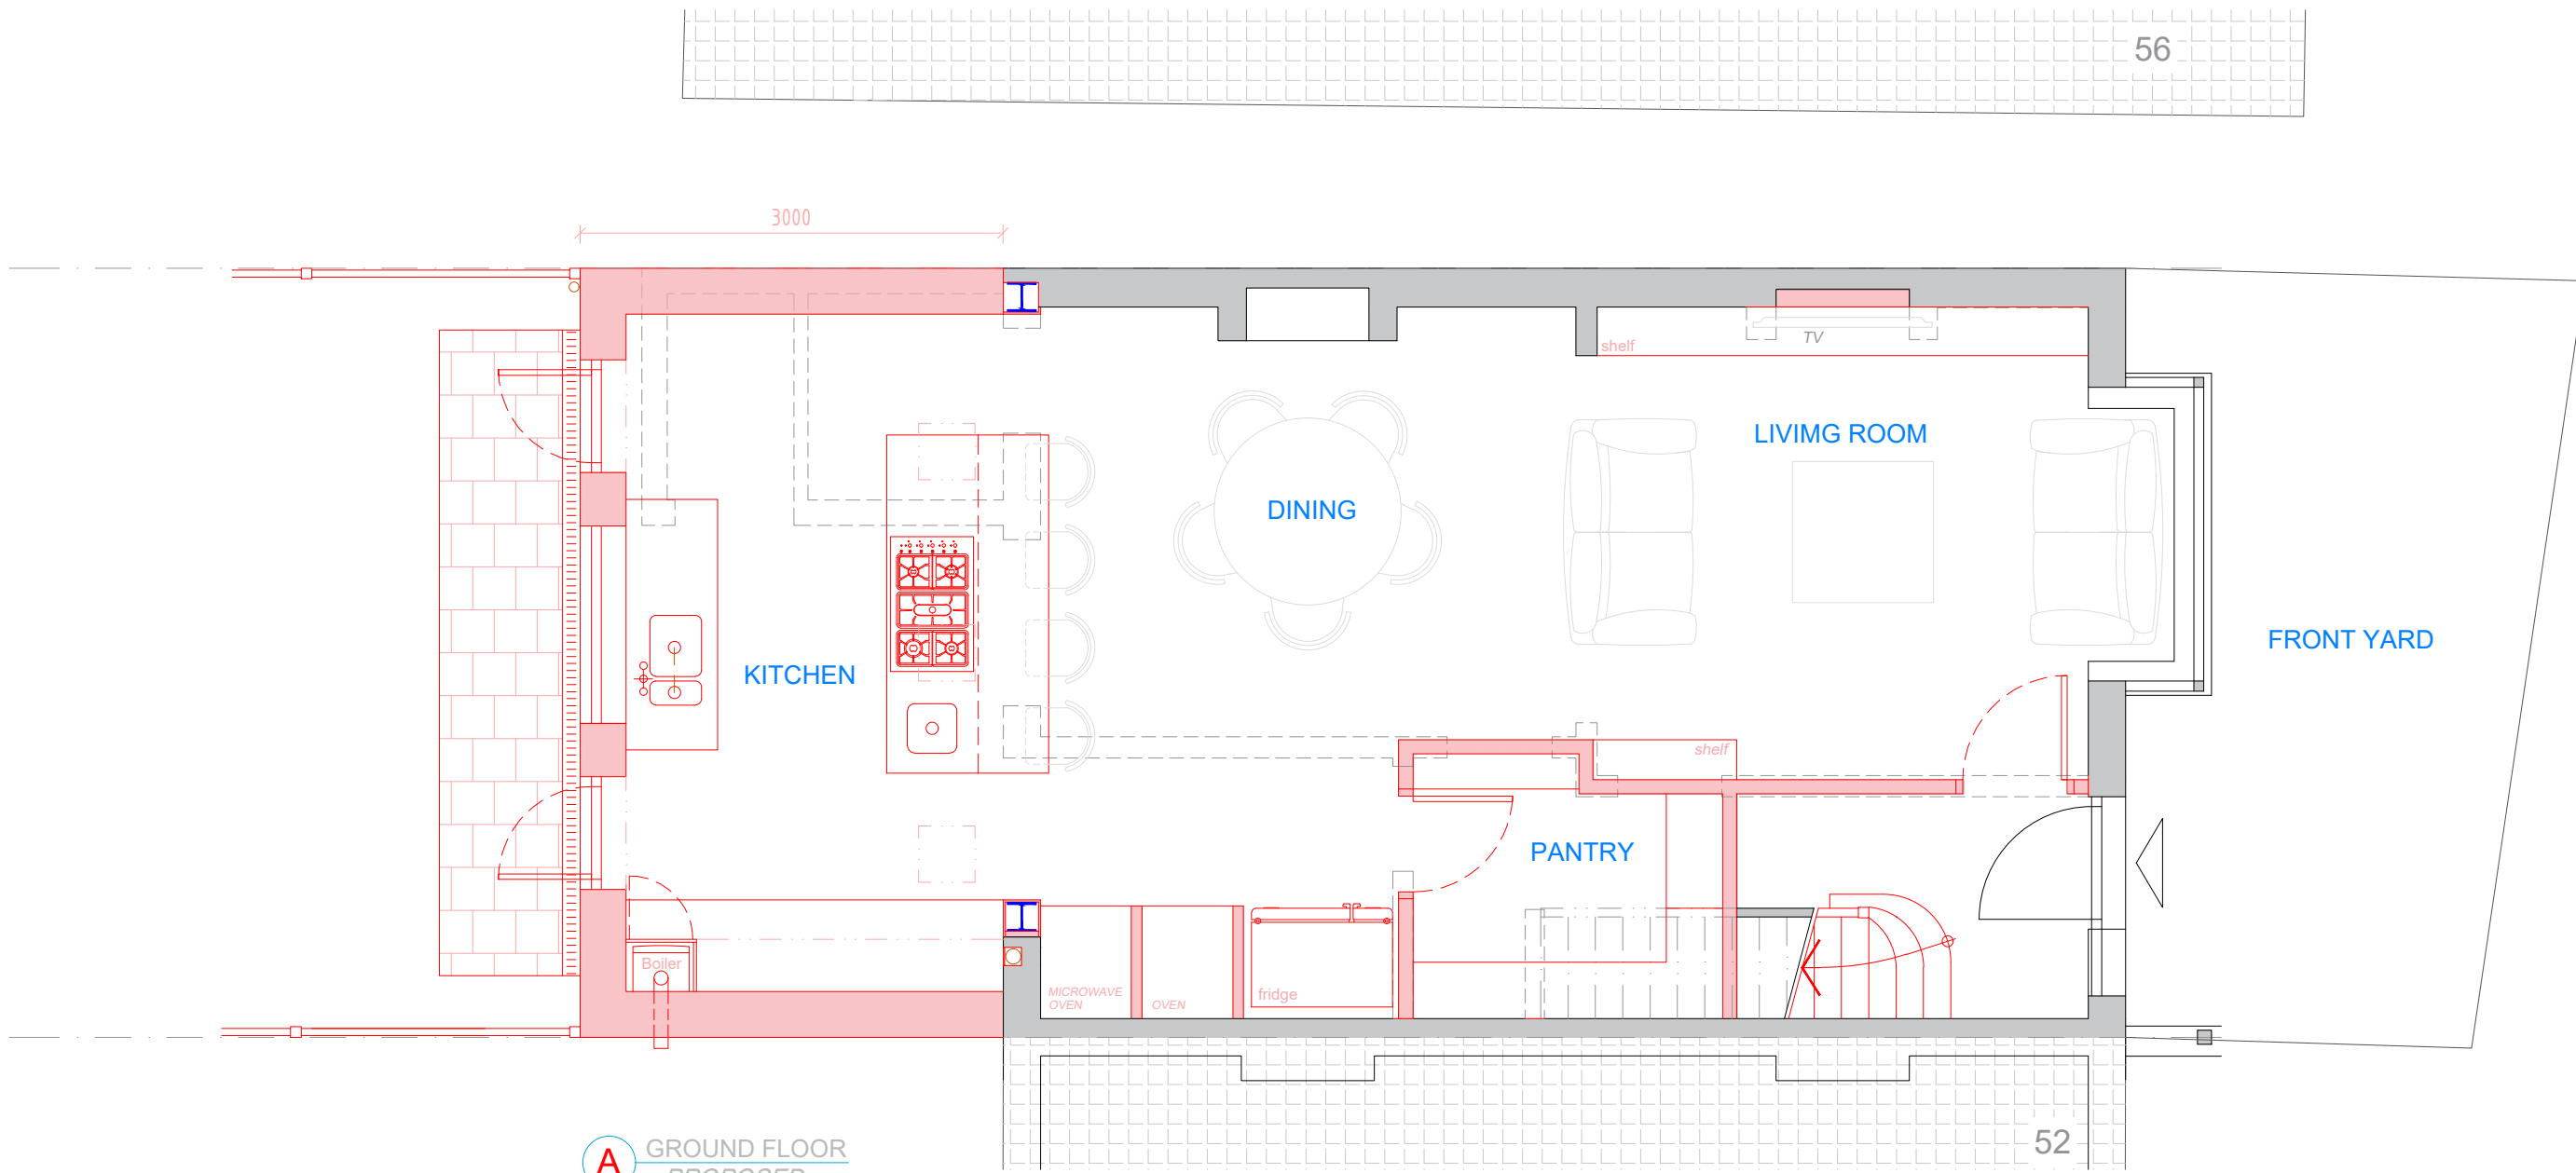

- EXISTING STRUCTURE
- PROPOSED STRUCTURE
- REMOVED STRUCTURE

 

NOTES/REV.				
All dimensions shown to be checked on site. This drawing is copyright of DVL				
REV	DATE	DRWN	CHKD	

DVL

- architectural design
- design&construct
- building construct

131 Ashwood Road

- Potters Bar, Hertfordshire
- EN6 2QD

T: 01277 280101

- E: office@dobravilla.com
- E: studio@designandarchitecture.co.uk

Web: designandarchitecture.co.uk

- Facebook.com/
- Twitter: @

INFORMATION

ISSUE REASON:

APPROVAL

SCALE 1:50 @A3

DATE 10/23

DRAWN MC

CHECKED MC

CLIENT Andrea Jackova & Dezider Horvath, 54 St James's Ave - Gravesend, DA11 0EY

PROJECT Single Storey Rear Extension - Retrospective

DRAWING TITLE Proposed Ground Floor Plan

DRAWING NUMBER J23 02 PP-03

REVISION A

